


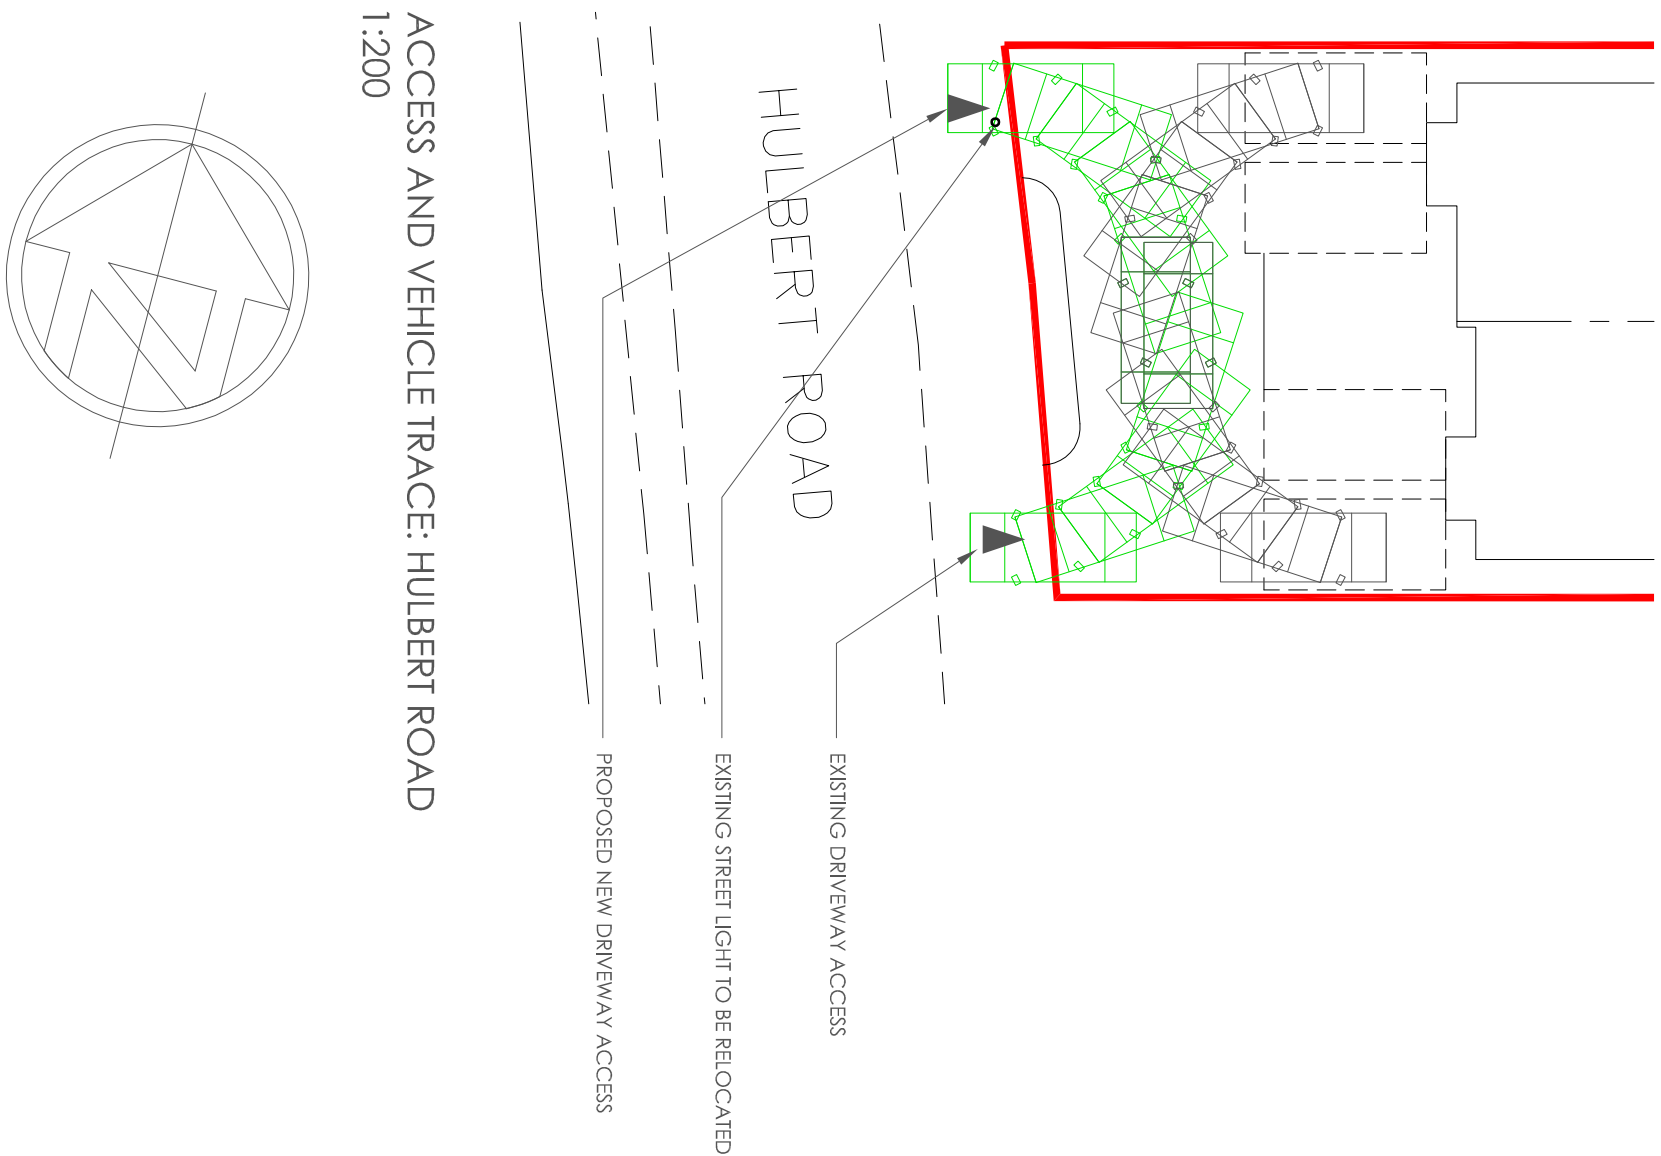

ACCESS AND VEHICLE TRACE: HULBERT ROAD
1:200

