



amendments

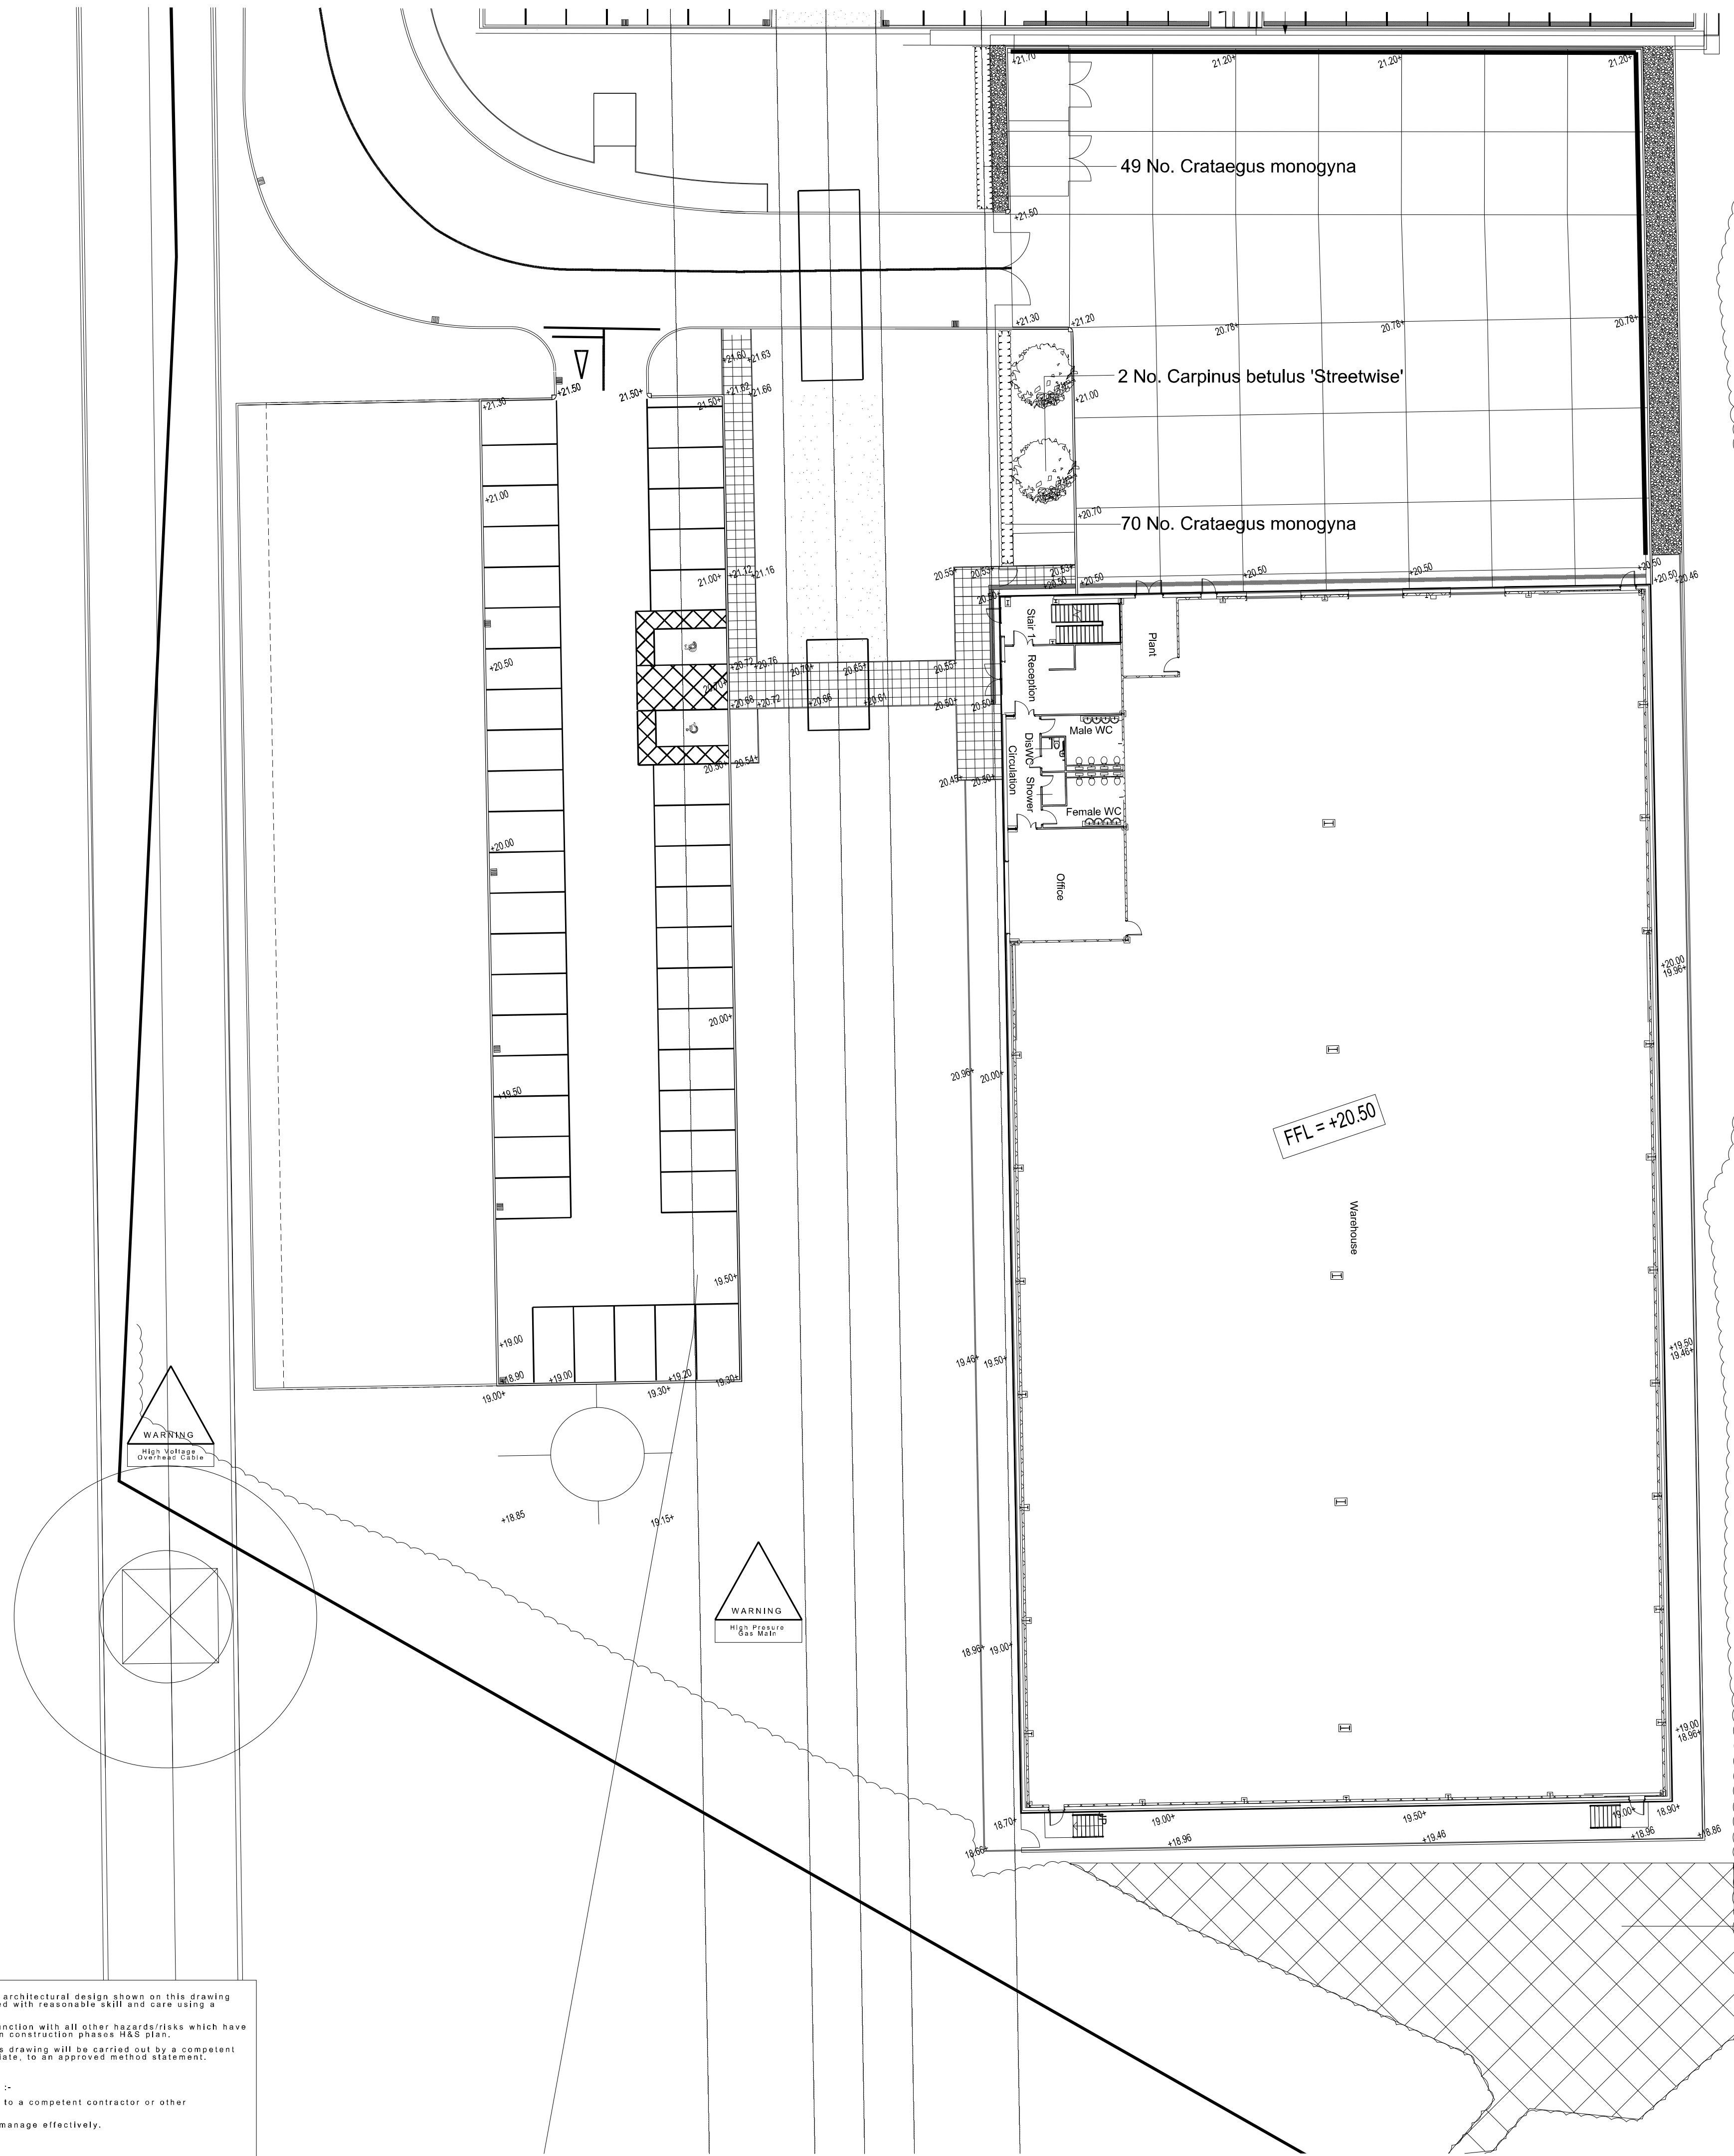

Woodland Matric planting
Acer campestre - 6 No. (5%)
Alnus glutinosa - 25 No. (20%)
Crataegus monogyna - 13 No. (10%)
Ilex aquifolium - 6No. (5%)
Rosa canina - 6No. (5%)
Salix caprea - 25No. (20%)
Salix cinerea -25No. (20%)
Sambucus nigra -6No. (5%)
Viburnum opulus -13No. (10%)

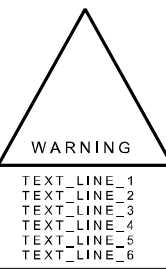

Significant hazards relative to the architectural design shown on this drawing have been assessed and highlighted with reasonable skill and care using a warning triangle system.
This drawing is to be read in conjunction with all other hazards/risks which have been identified and recorded within construction phases H&S plan.
It is assumed that all works on this drawing will be carried out by a competent contractor working, where appropriate, to an approved method statement.

Significant hazards are defined as :-

- Those not likely to be obvious to a competent contractor or other designers
- Those of an unusual nature
- Those likely to be difficult to manage effectively.

drawing status: **Planning**

project:
Dunsbury Park

job number:
LP2123

drawing title:
**Plot 3B
Planting Plan**

drawing number:
DHF-FIRA-Z3B-XX-DR-L-23005-S0

revision	scale	date
P01	1:200 @ A1	26/03/2018
drawn	auth	date
for information	DM	PC
for construction		

fira
The Jewellery Business Centre
85 Spencer Street
BIRMINGHAM, B15 6DA.
Tel: 0121 523 1033
Fax: 0121 523 1034
fira landscape architecture and urban design