




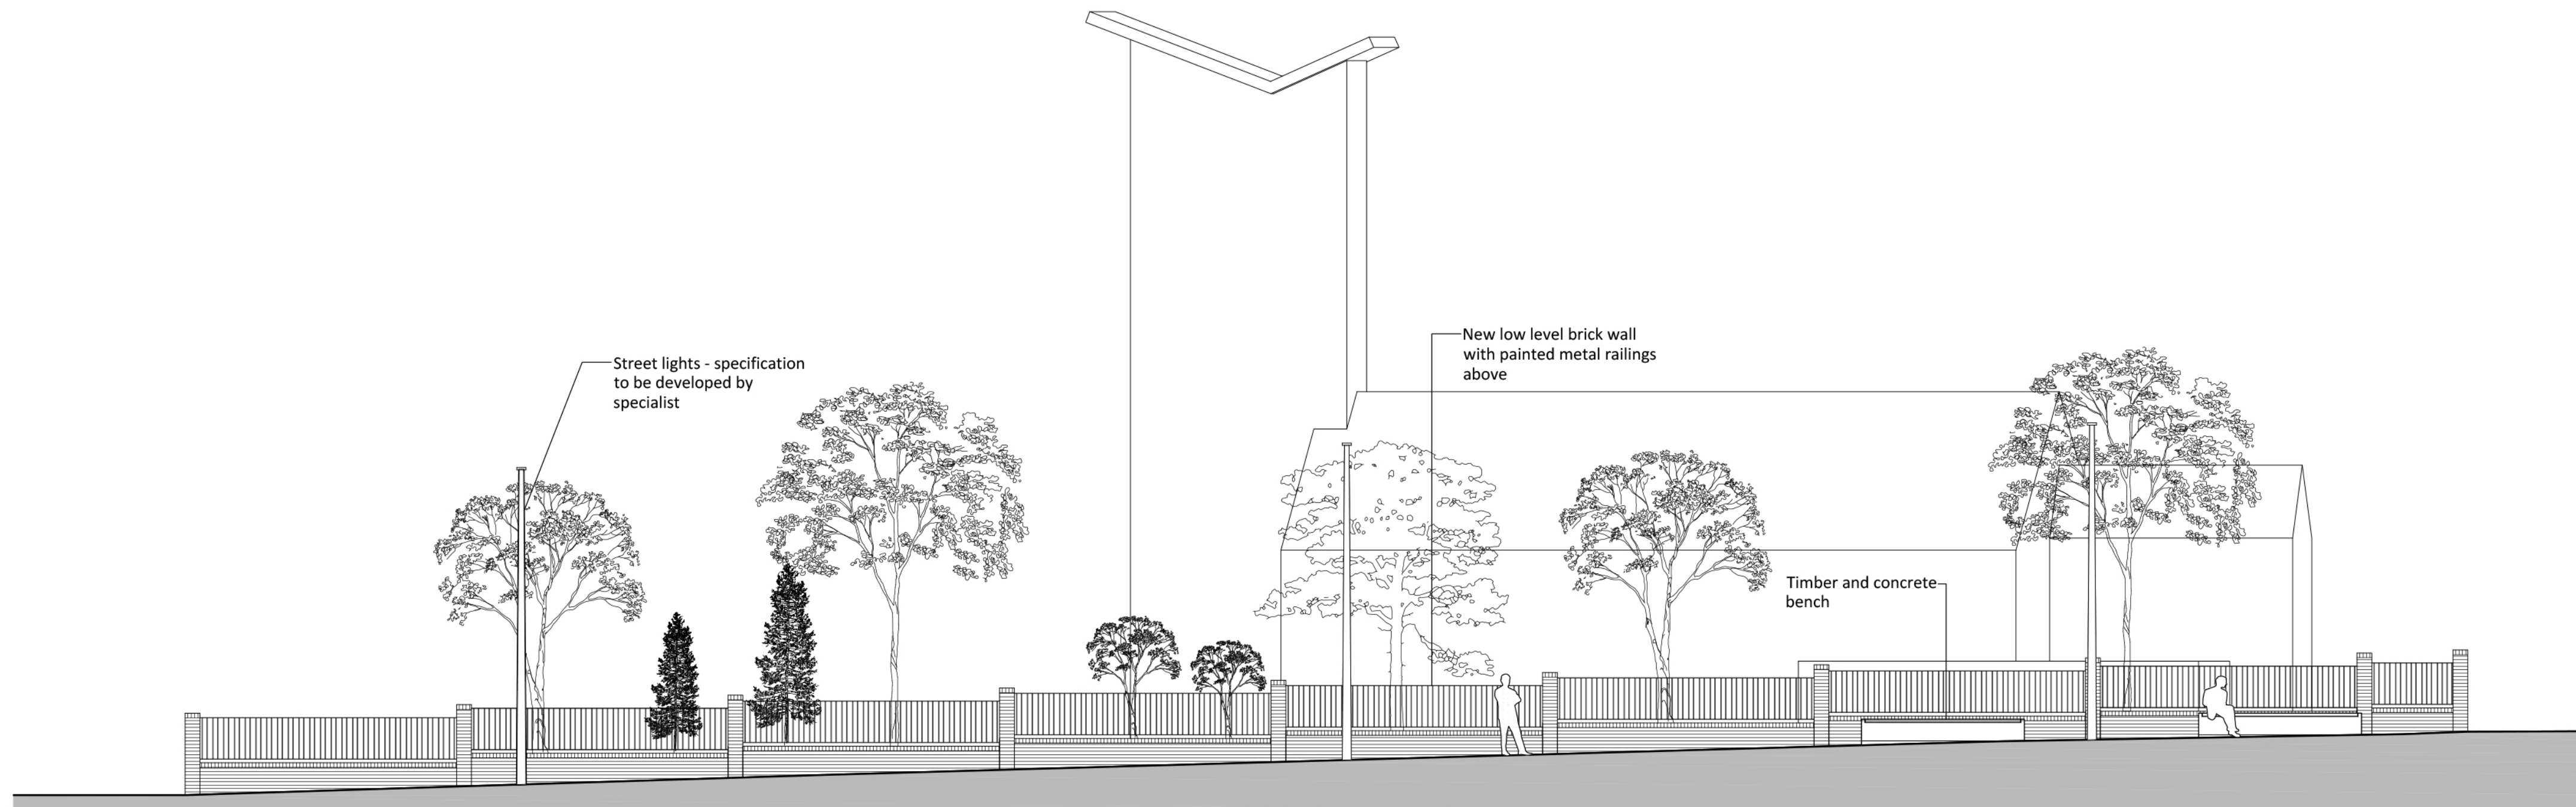


01 NW Boundary Elevation (A-A)
scale -1:100

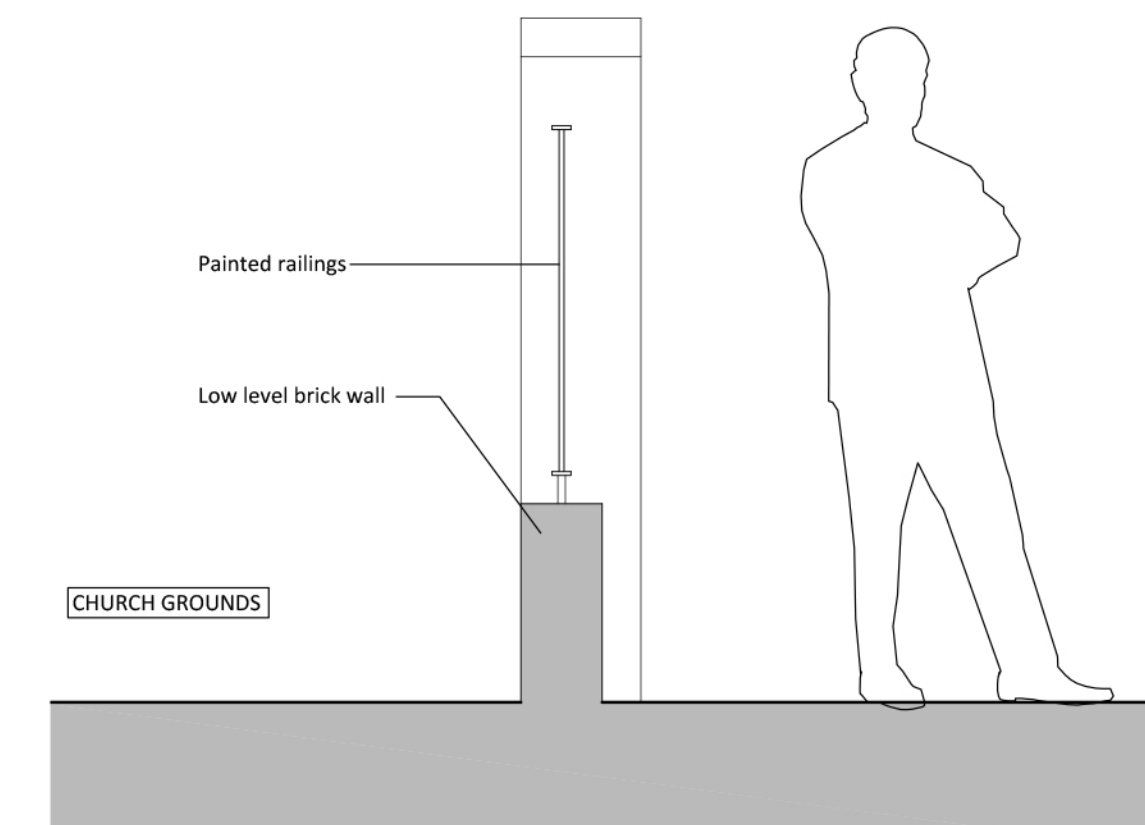

02 Typical Boundary Wall Detail
scale -1:20

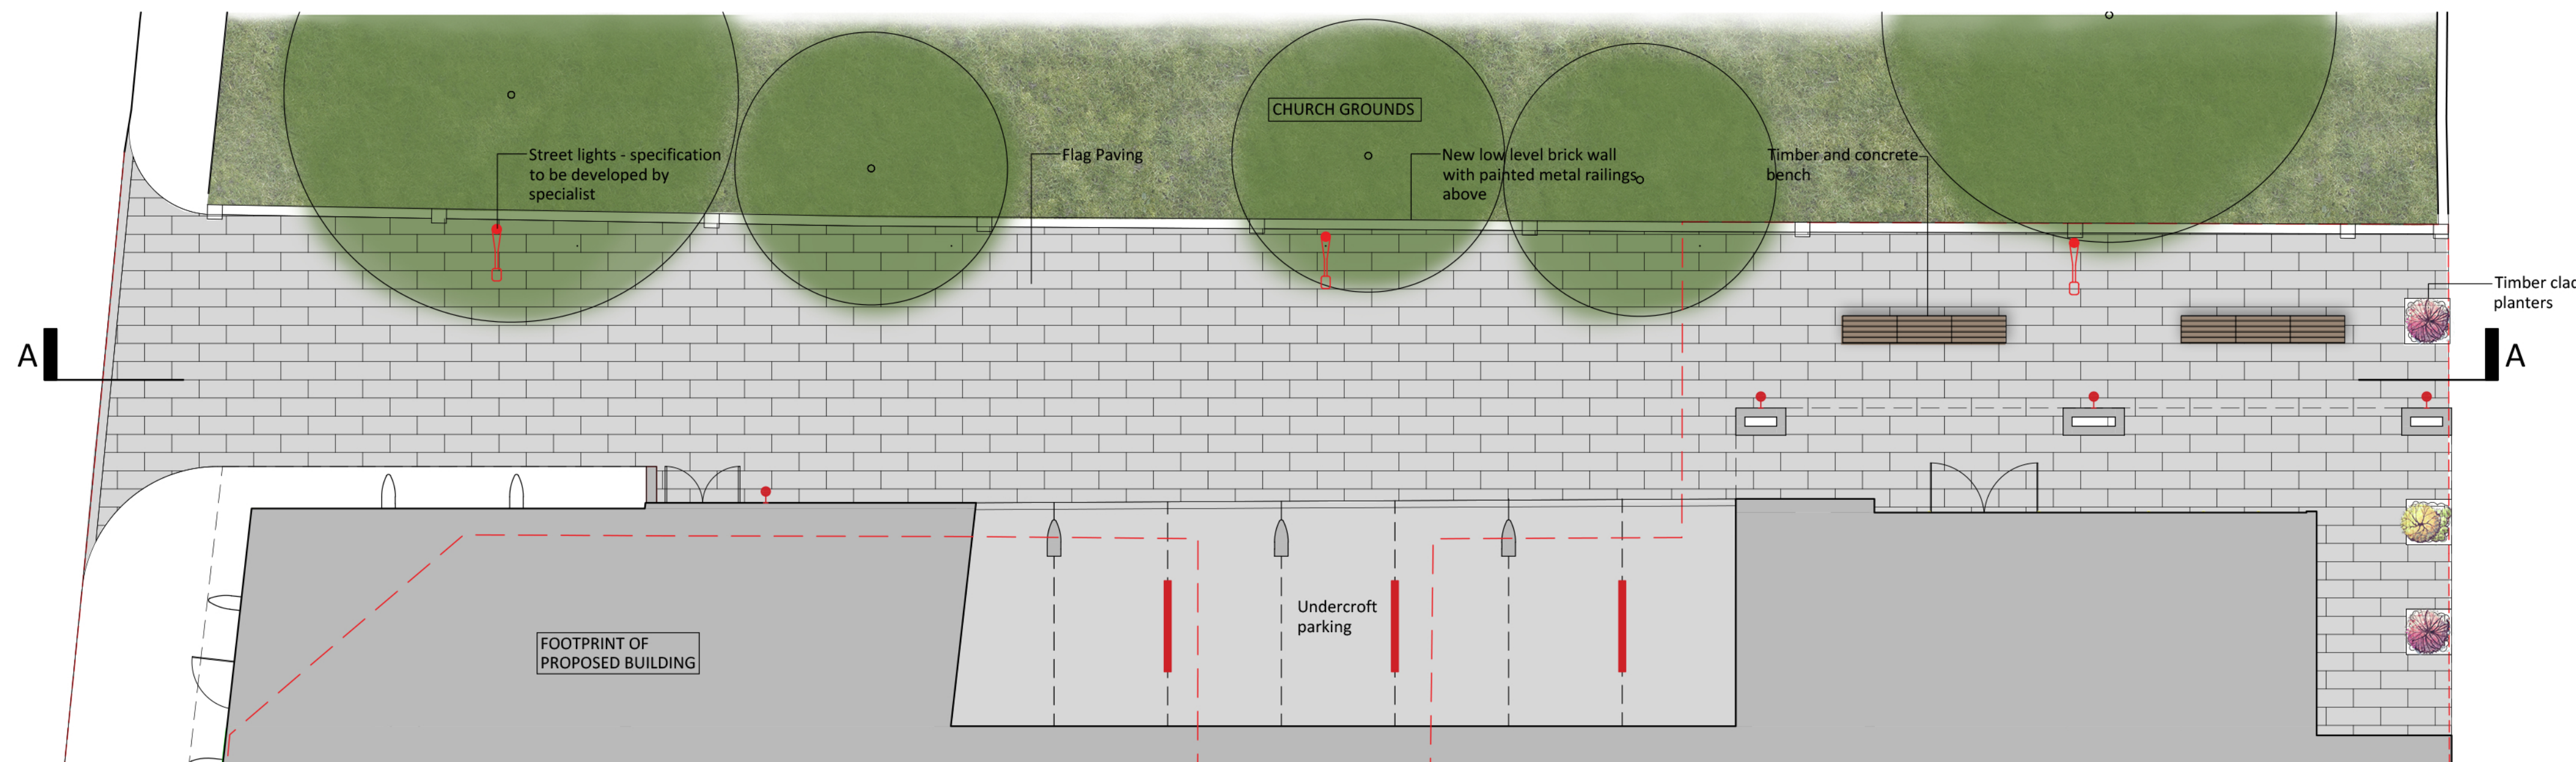


03 NW Landscape Plan
scale -1:100

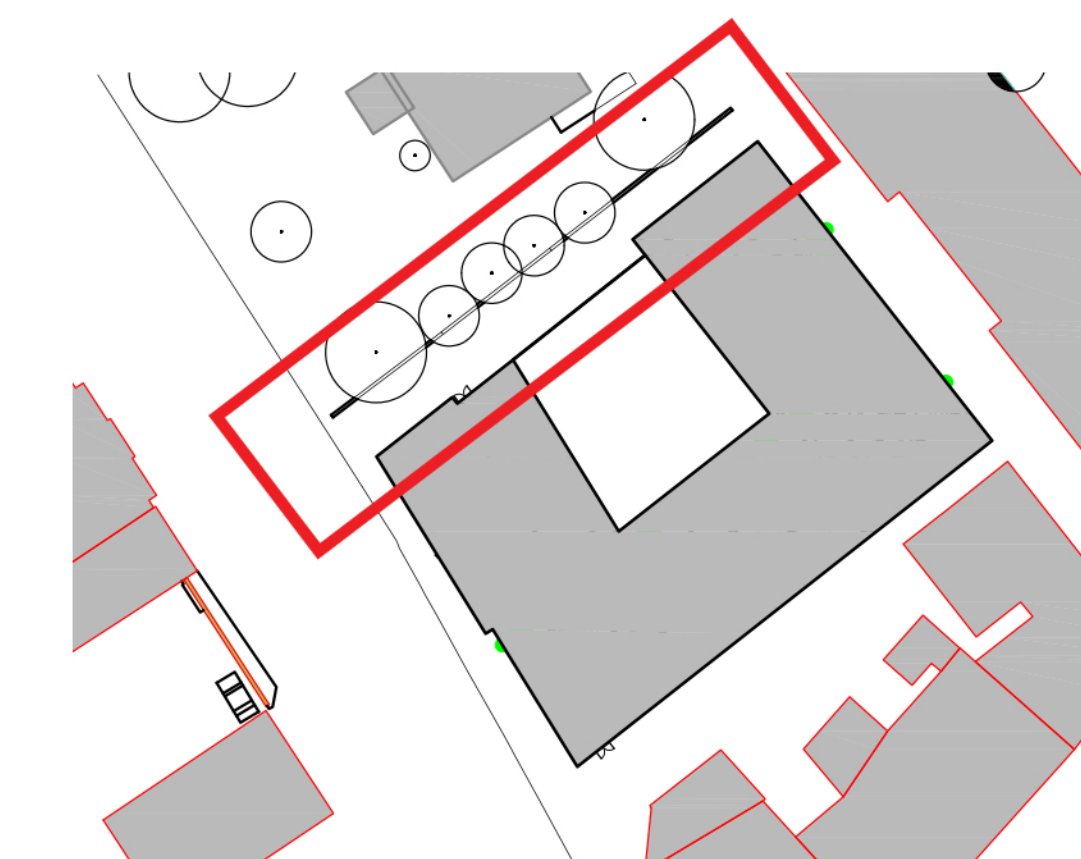

04 Plan Key
scale - NTS

- Lighting Key**
- Wall mounted light
 - Street light
 - Undercroft ceiling light

- General Notes**
- All drawings are subject to Planning and Building Control Consent.
 - Do not scale drawings, if in doubt ask.
 - The details shown are for design intent purposed only and are subject to further development with suppliers and sub-contractors.
 - Proposals subject to consultation and approval from Building Control Approved Inspector.
 - Setting out dimensions should be checked on-site prior to construction and any discrepancies and/ or omissions should be reported to the Architect immediately.
 - Proposals indicated are subject to ongoing coordination and review with M&E and structural engineers, building control and the planning authority.

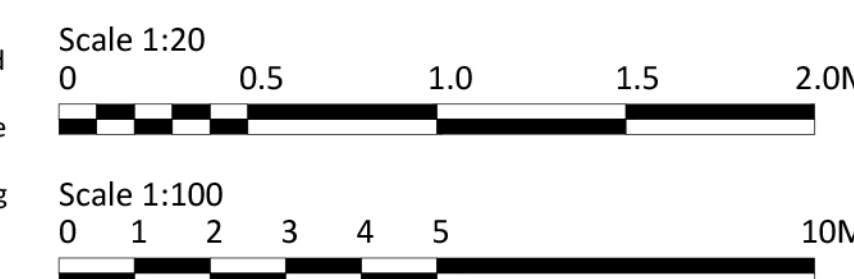

Rev.	Date	Details	Drawn	Checked
Issued for:				
PLANNING				
Project/Client:			Project No:	
Wellington Way			17057	
Waterlooville			Dwg No:	
			03	
			Rev:	
Drawing:			Scale:	
External works drawing and boundary treatment			Varies @A1	
			Drawn By:	Date:
			AE	07.02.18
			Checked By:	Date:
			JT	07.02.18



27 Glasshouse Studios, Fryern Court Road, Fordingbridge Hampshire, SP6 1QX
T: (01425) 655806/653639

© BrightSpace Architects Ltd. Contractors must work only to figured dimensions which are to be checked on site.
Registered Office - 17 Northover Rd, Pennington, Lymington, Hampshire, SO41 8GU. Registered Number - 07399008