

Rev.	Date	Note	Author	Checked
A	20/06/18	Plot 2 Car parking spaces adjusted to tandem spaces. Plot 2 Boundary updated to suit car parking with hedge planting added to road side fence boundary. Plot 37 - Plot Number/Name position amended.	RR	JP
B	21/06/18	Swale/Bio-retention ditch area moved south east	RR	JP

SCHEDULE OF ACCOMMODATION

Affordable Housing 30%

1No. Evans	4Bed	99m²(1066 ftsq)
1No. Lincoln	3Bed	94m²(1011 ftsq)
3No. Wilson	3Bed	94m²(1011 ftsq)
5No. Windom	2Bed	71m²(767 ftsq)
4No. Flat	1Bed	52m²(555 ftsq)
SUB TOTAL:		14 UNITS
4 Beds: 1	(7%)	
3 Beds: 4	(29%)	
2 Beds: 5	(35%)	
1 Beds: 4	(29%)	

Private Housing 70%


2No. Ingram	4Bed	130m²(1400 ftsq)
1No. Evans	4Bed	99m²(1066 ftsq)
4No. Lincoln	3Bed	94m²(1011 ftsq)
3No. Wilson	3Bed	94m²(1011 ftsq)
8No. Turner	3Bed	93m²(1001 ftsq)
14No. Windom	2Bed	71m²(767 ftsq)
SUB TOTAL:		32 UNITS
4 Beds: 3	(9%)	
3 Beds: 15	(47%)	
2 Beds: 14	(44%)	

TOTAL UNITS: 46

ALLOCATED PARKING SPACES: 92

VISITORS PARKING SPACES: 24

TOTAL CAR PARKING SPACES: 116

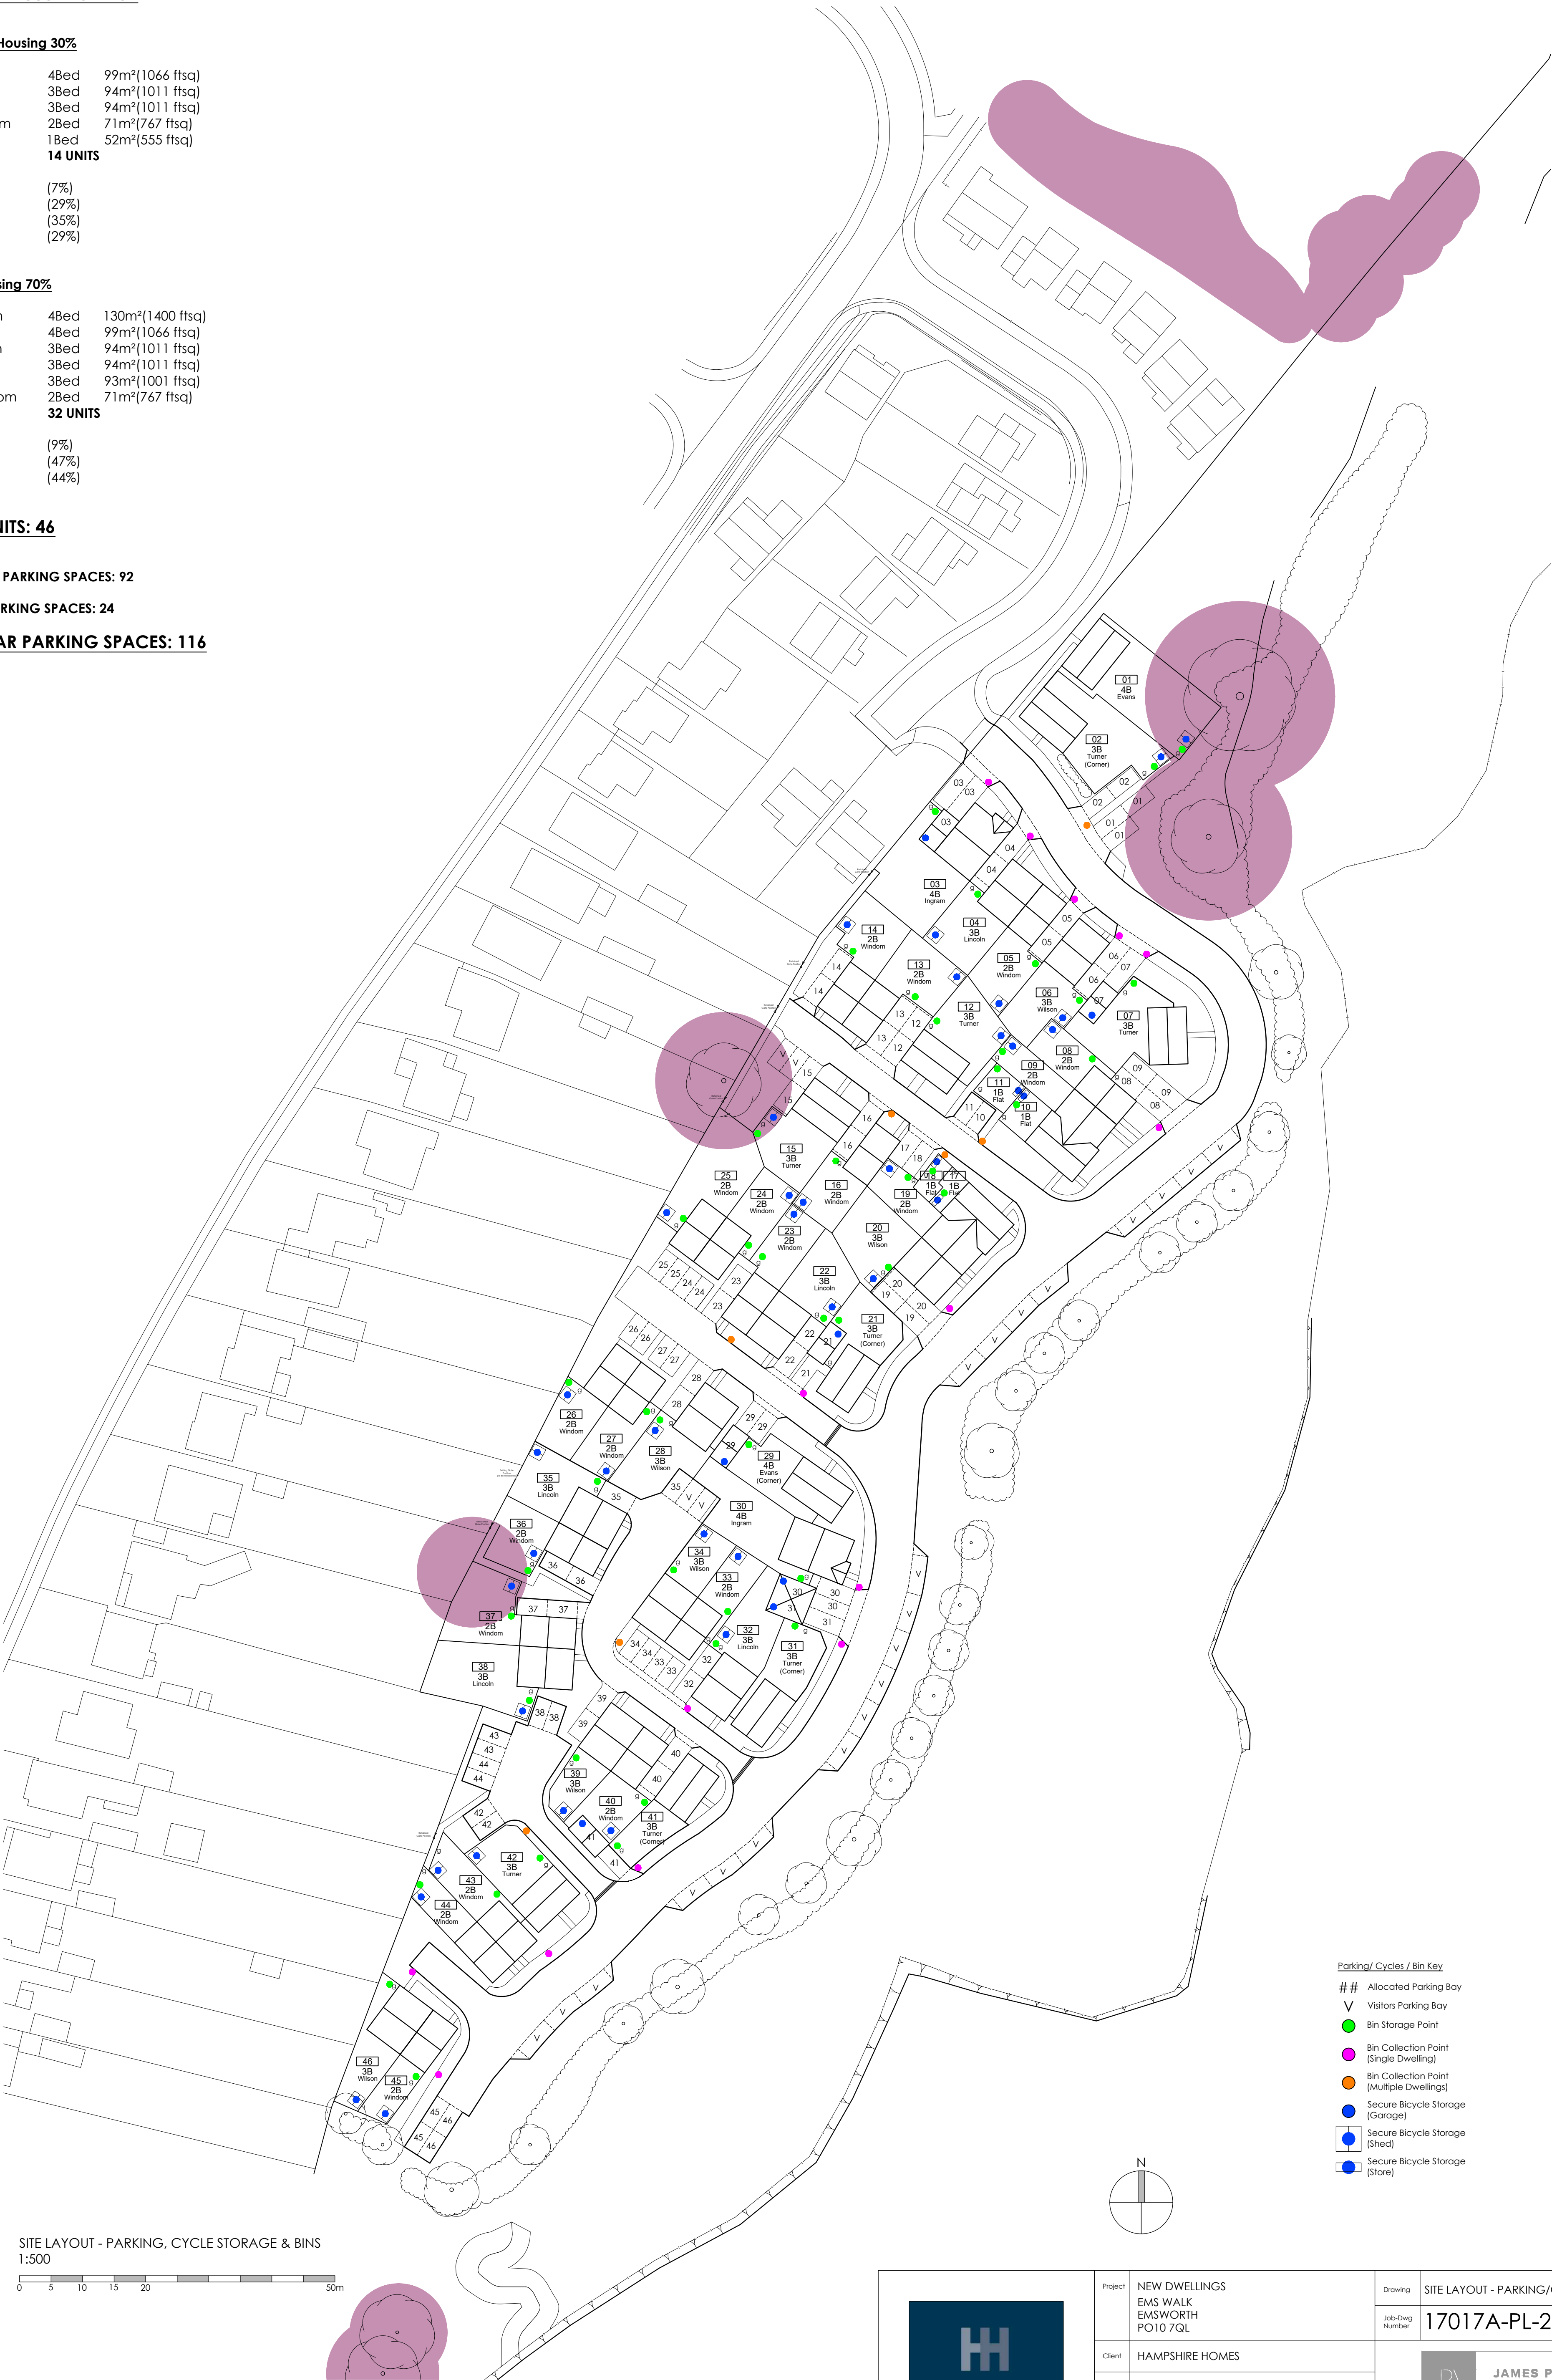

Parking/ Cycles / Bin Key

- ## Allocated Parking Bay
- V Visitors Parking Bay
- Bin Storage Point
- Bin Collection Point (Single Dwelling)
- Bin Collection Point (Multiple Dwellings)
- Secure Bicycle Storage (Garage)
- Secure Bicycle Storage (Shed)
- Secure Bicycle Storage (Store)