


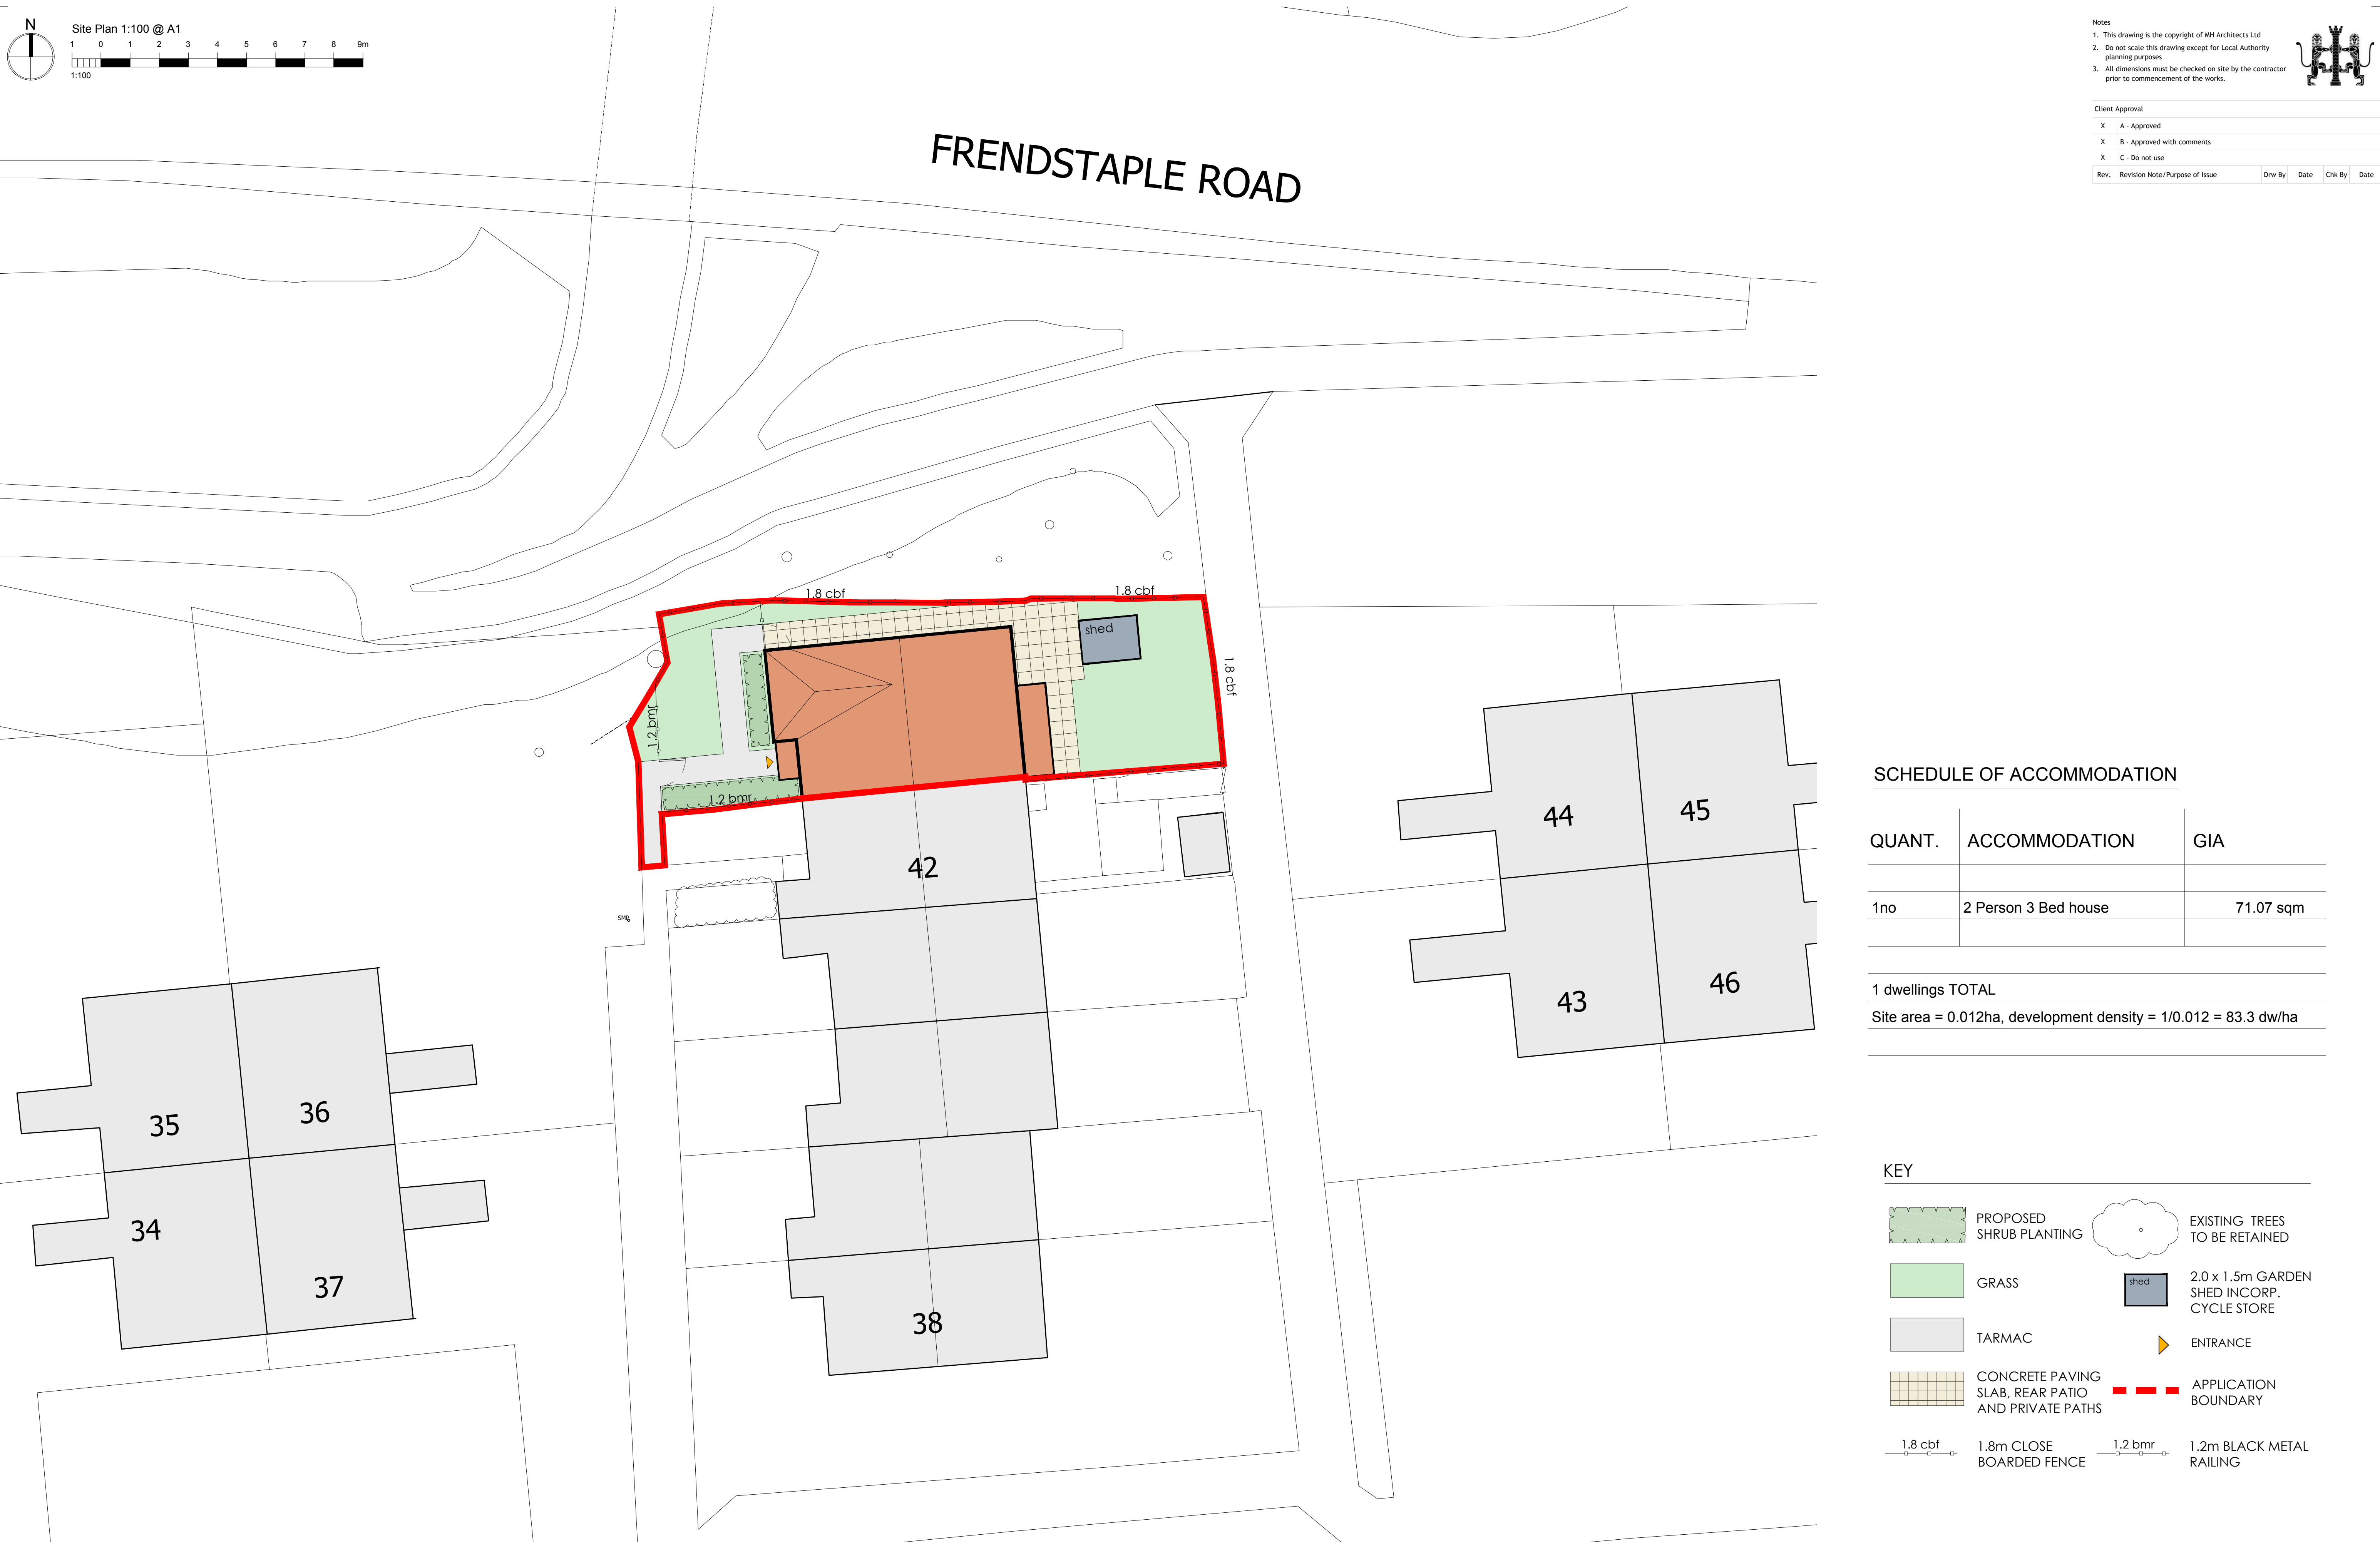

1. This drawing is the copyright of MH Architects Ltd
2. Do not scale this drawing except for Local Authority planning purposes
3. All dimensions must be checked on site by the contractor prior to commencement of the works.



X	A - Approved
X	B - Approved with comments
X	C - Do not use

QUANT.	ACCOMMODATION	GIA
1no	2 Person 3 Bed house	71.07 sqm

Site area = 0.012ha, development density = $1/0.012 = 83.3$ dw/ha

	PROPOSED SHRUB PLANTING		EXISTING TREES TO BE RETAINED
	GRASS		2.0 x 1.5m GARDEN SHED IN CORP. CYCLE STORE
	TARMAC		ENTRANCE
	CONCRETE PAVING SLAB, REAR PATIO AND PRIVATE PATHS		APPLICATION BOUNDARY
	1.8m CLOSE BOARDED FENCE		1.2m BLACK METAL RAILING

Proposed New Dwelling
at 42 Lombardy Rise,
Waterlooville, PO7 8EB
for Boulevard Property Holdings Ltd

Proposed Site Layout

Drawn	Date		Checked		Date		Scale at A1	
CS	June 18		CJP		10/08/18		1:100	
Job No.	Pro.	Org.	Zone	Level	Type	Role	No.	Rev.
17-219	LMB	MHA	00	XX	DR	A	003	P2
Purpose of Issue								

DETAILED PLANNING APPLICATION

Ground Floor | Bicentennial Building
Southern Gate | Chichester
West Sussex | PO19 8EZ

t. 01243 774748
e. admin@mharchitects.co.uk
www.mharchitects.co.uk

Limited Company
Registered in England No.1994233

