
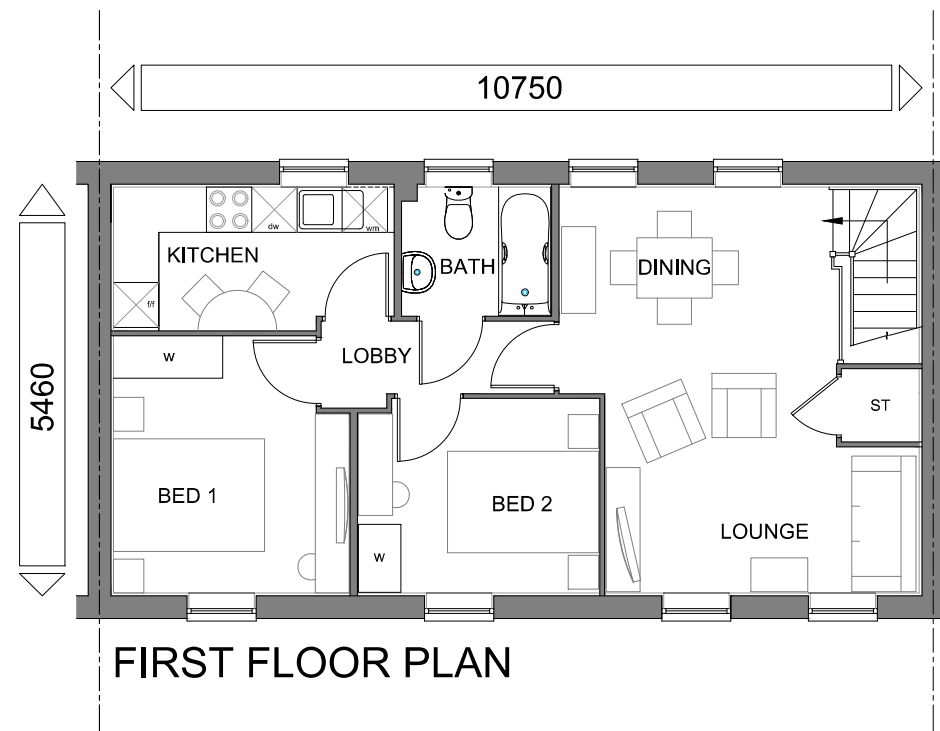
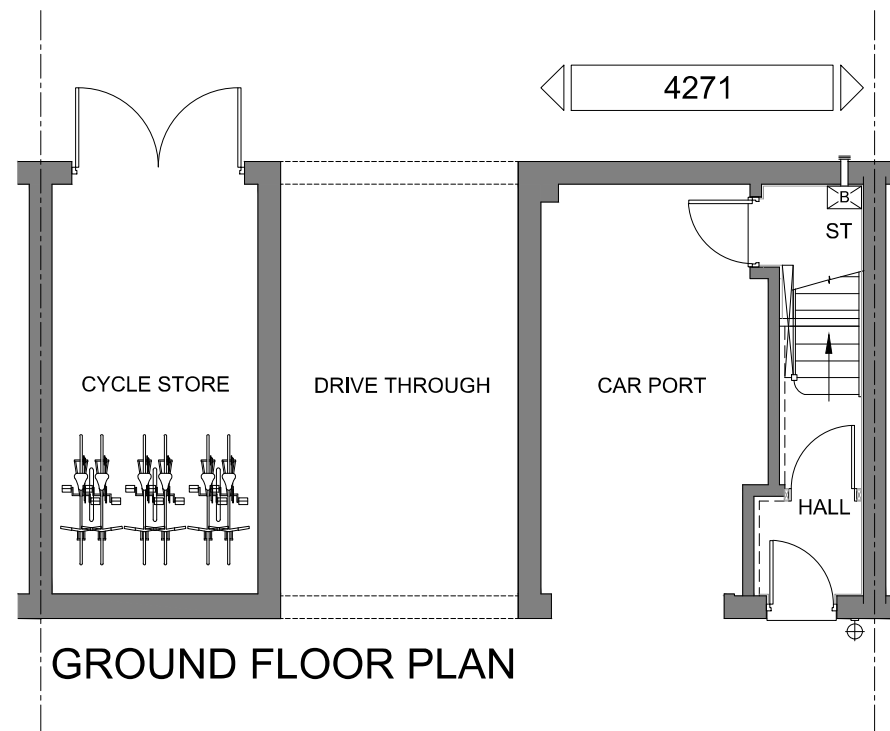


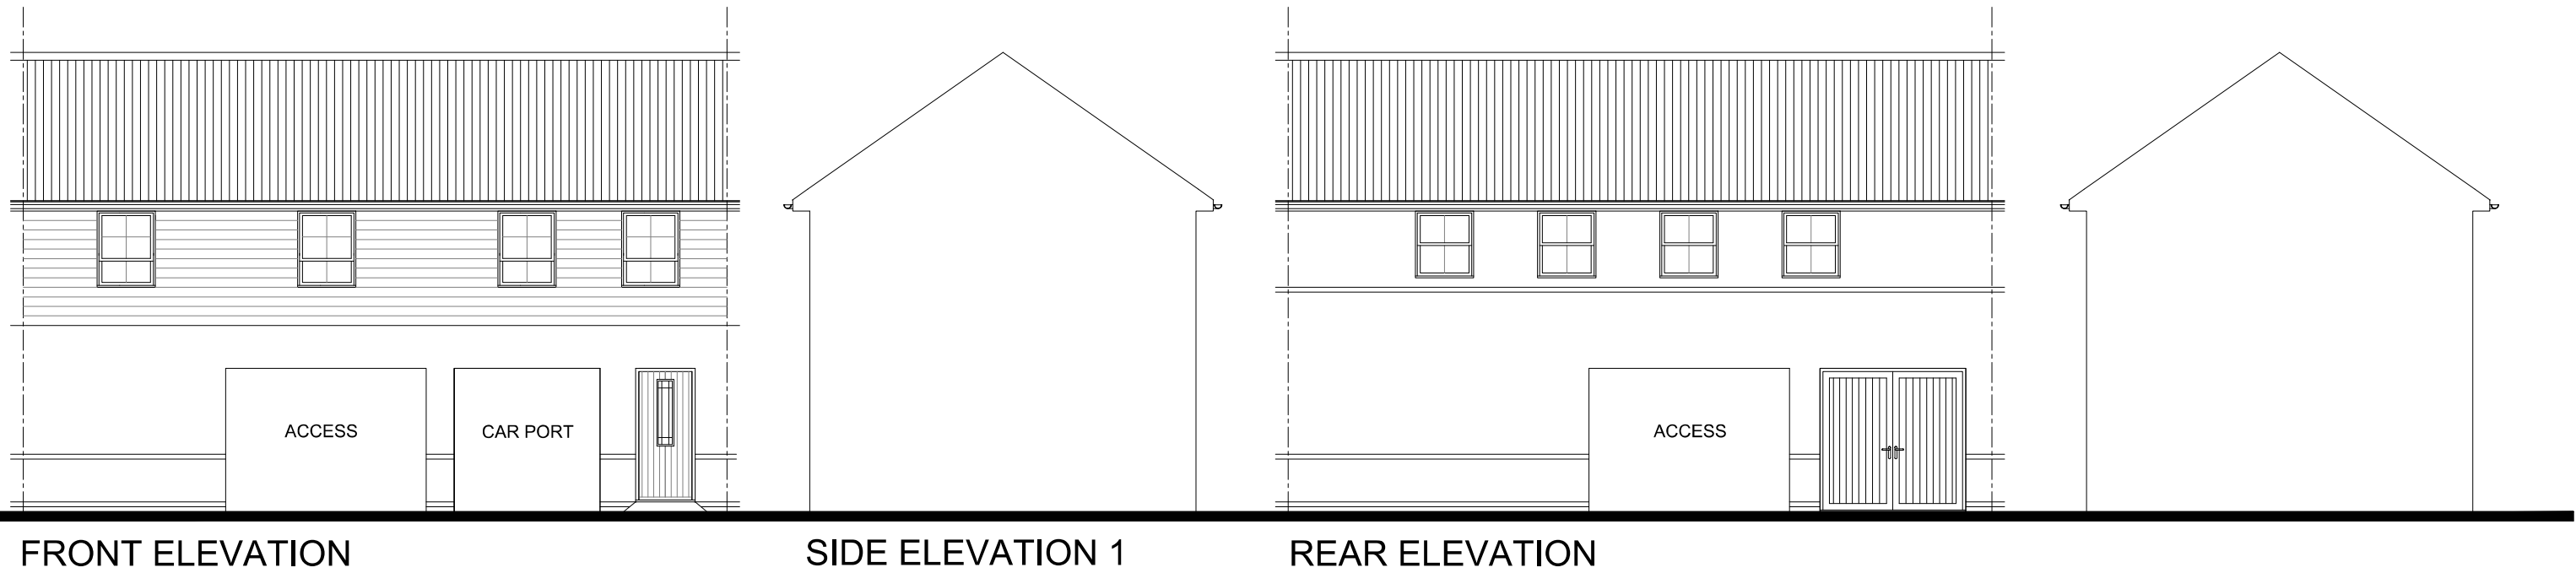


PLOT NUMBERS:
AS: 141
OPP: 182

NOTE: ALL FLUES, METERS & EXTRACT
POSITIONS TO BE CONFIRMED.

SOLAR PANELS TYPE, SIZE & ORIENTATION
TO BE AGREED. PLOT SPECIFIC

TYPE 72
VARIANT 1
BEDROOM ALLOCATION 2B/4P
2 STOREY
FLOOR AREA: 704sqft/65.4m² (GIFA)

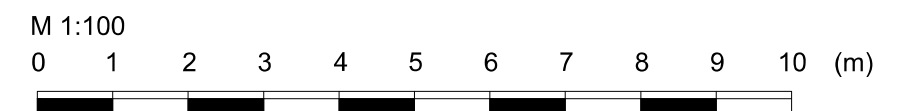

TYPE 72 VARIANT 1 - PLANS & ELEVATIONS 1:100 @ A3

