



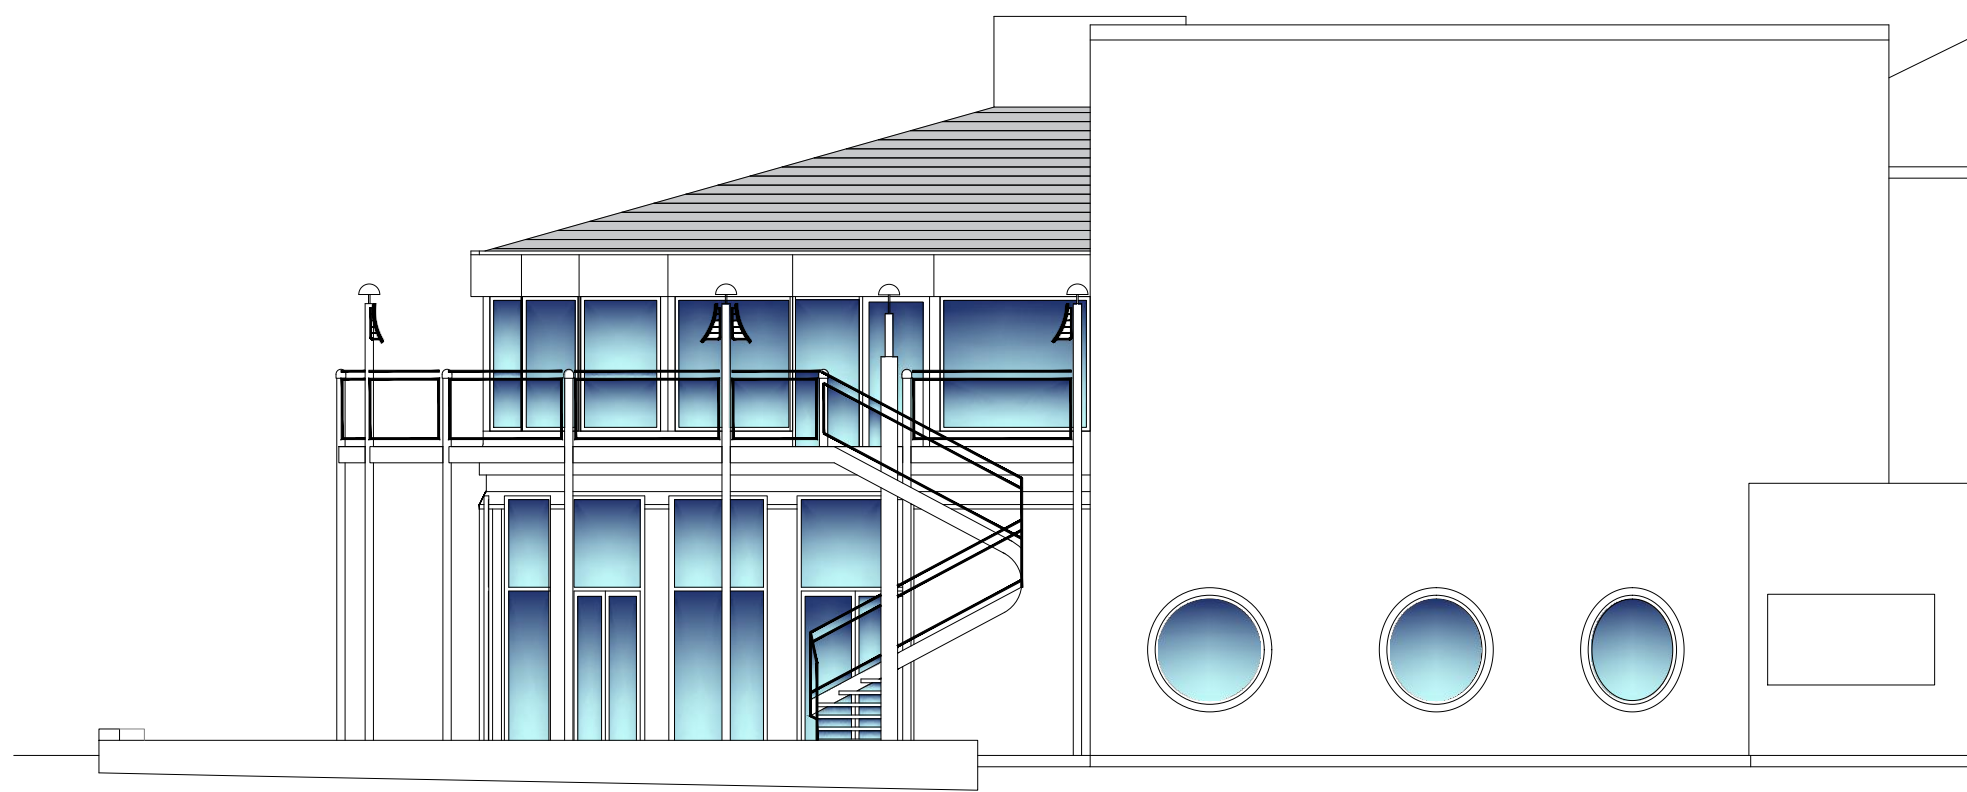


Elevation 1

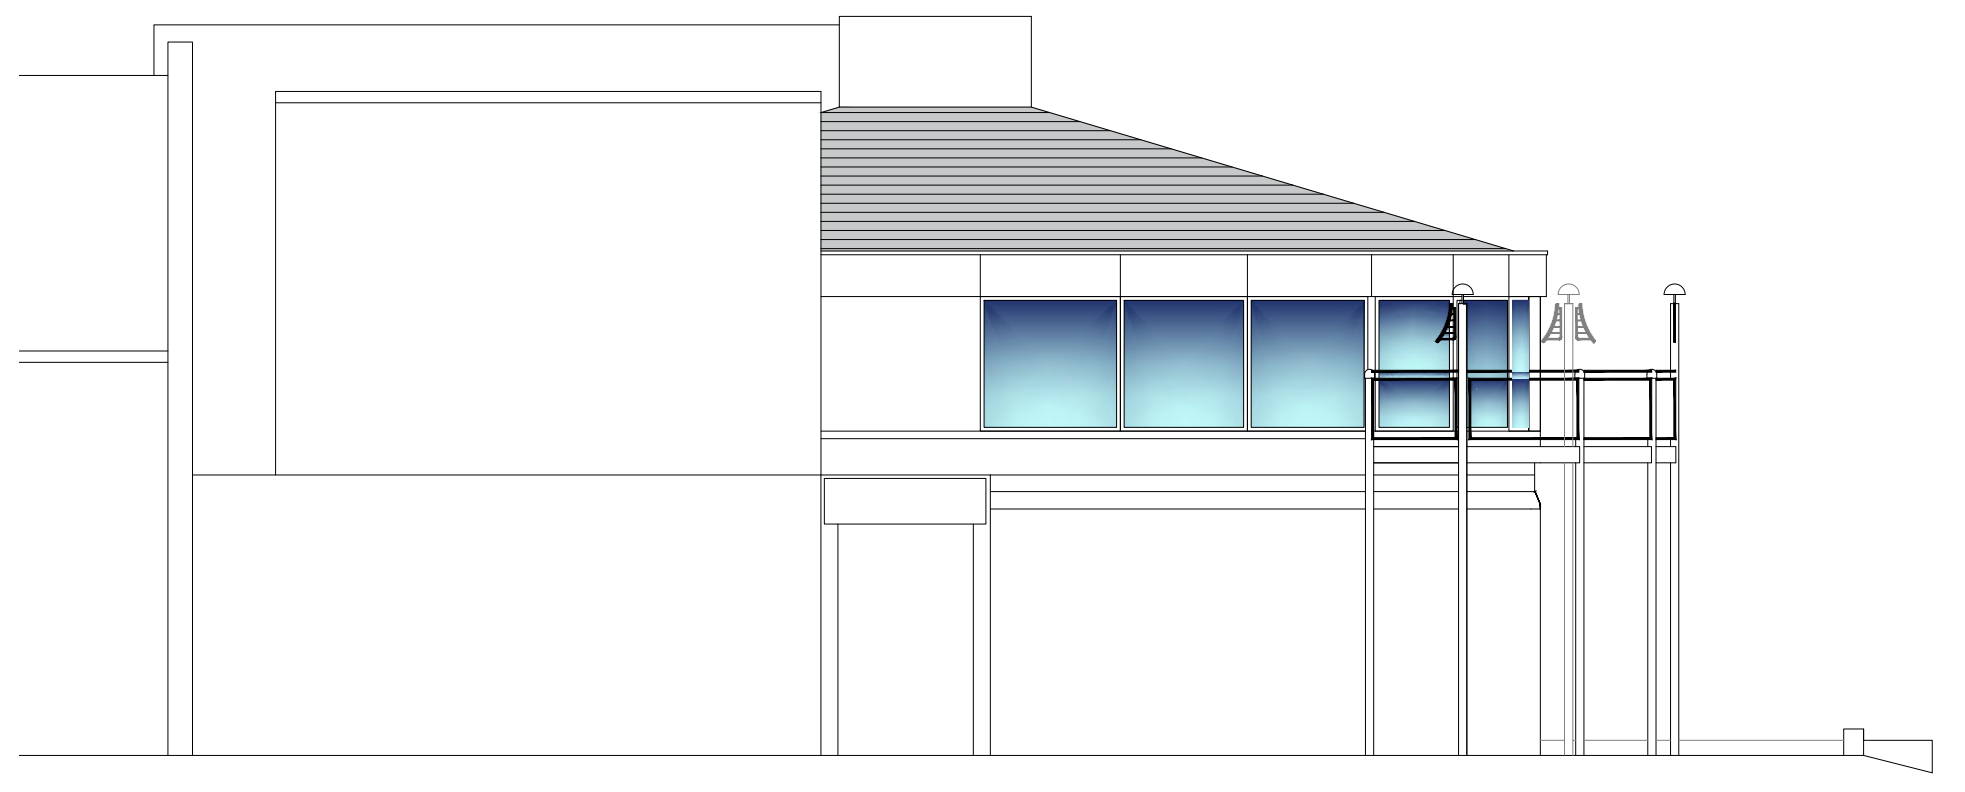


Elevation 2



Elevation 3

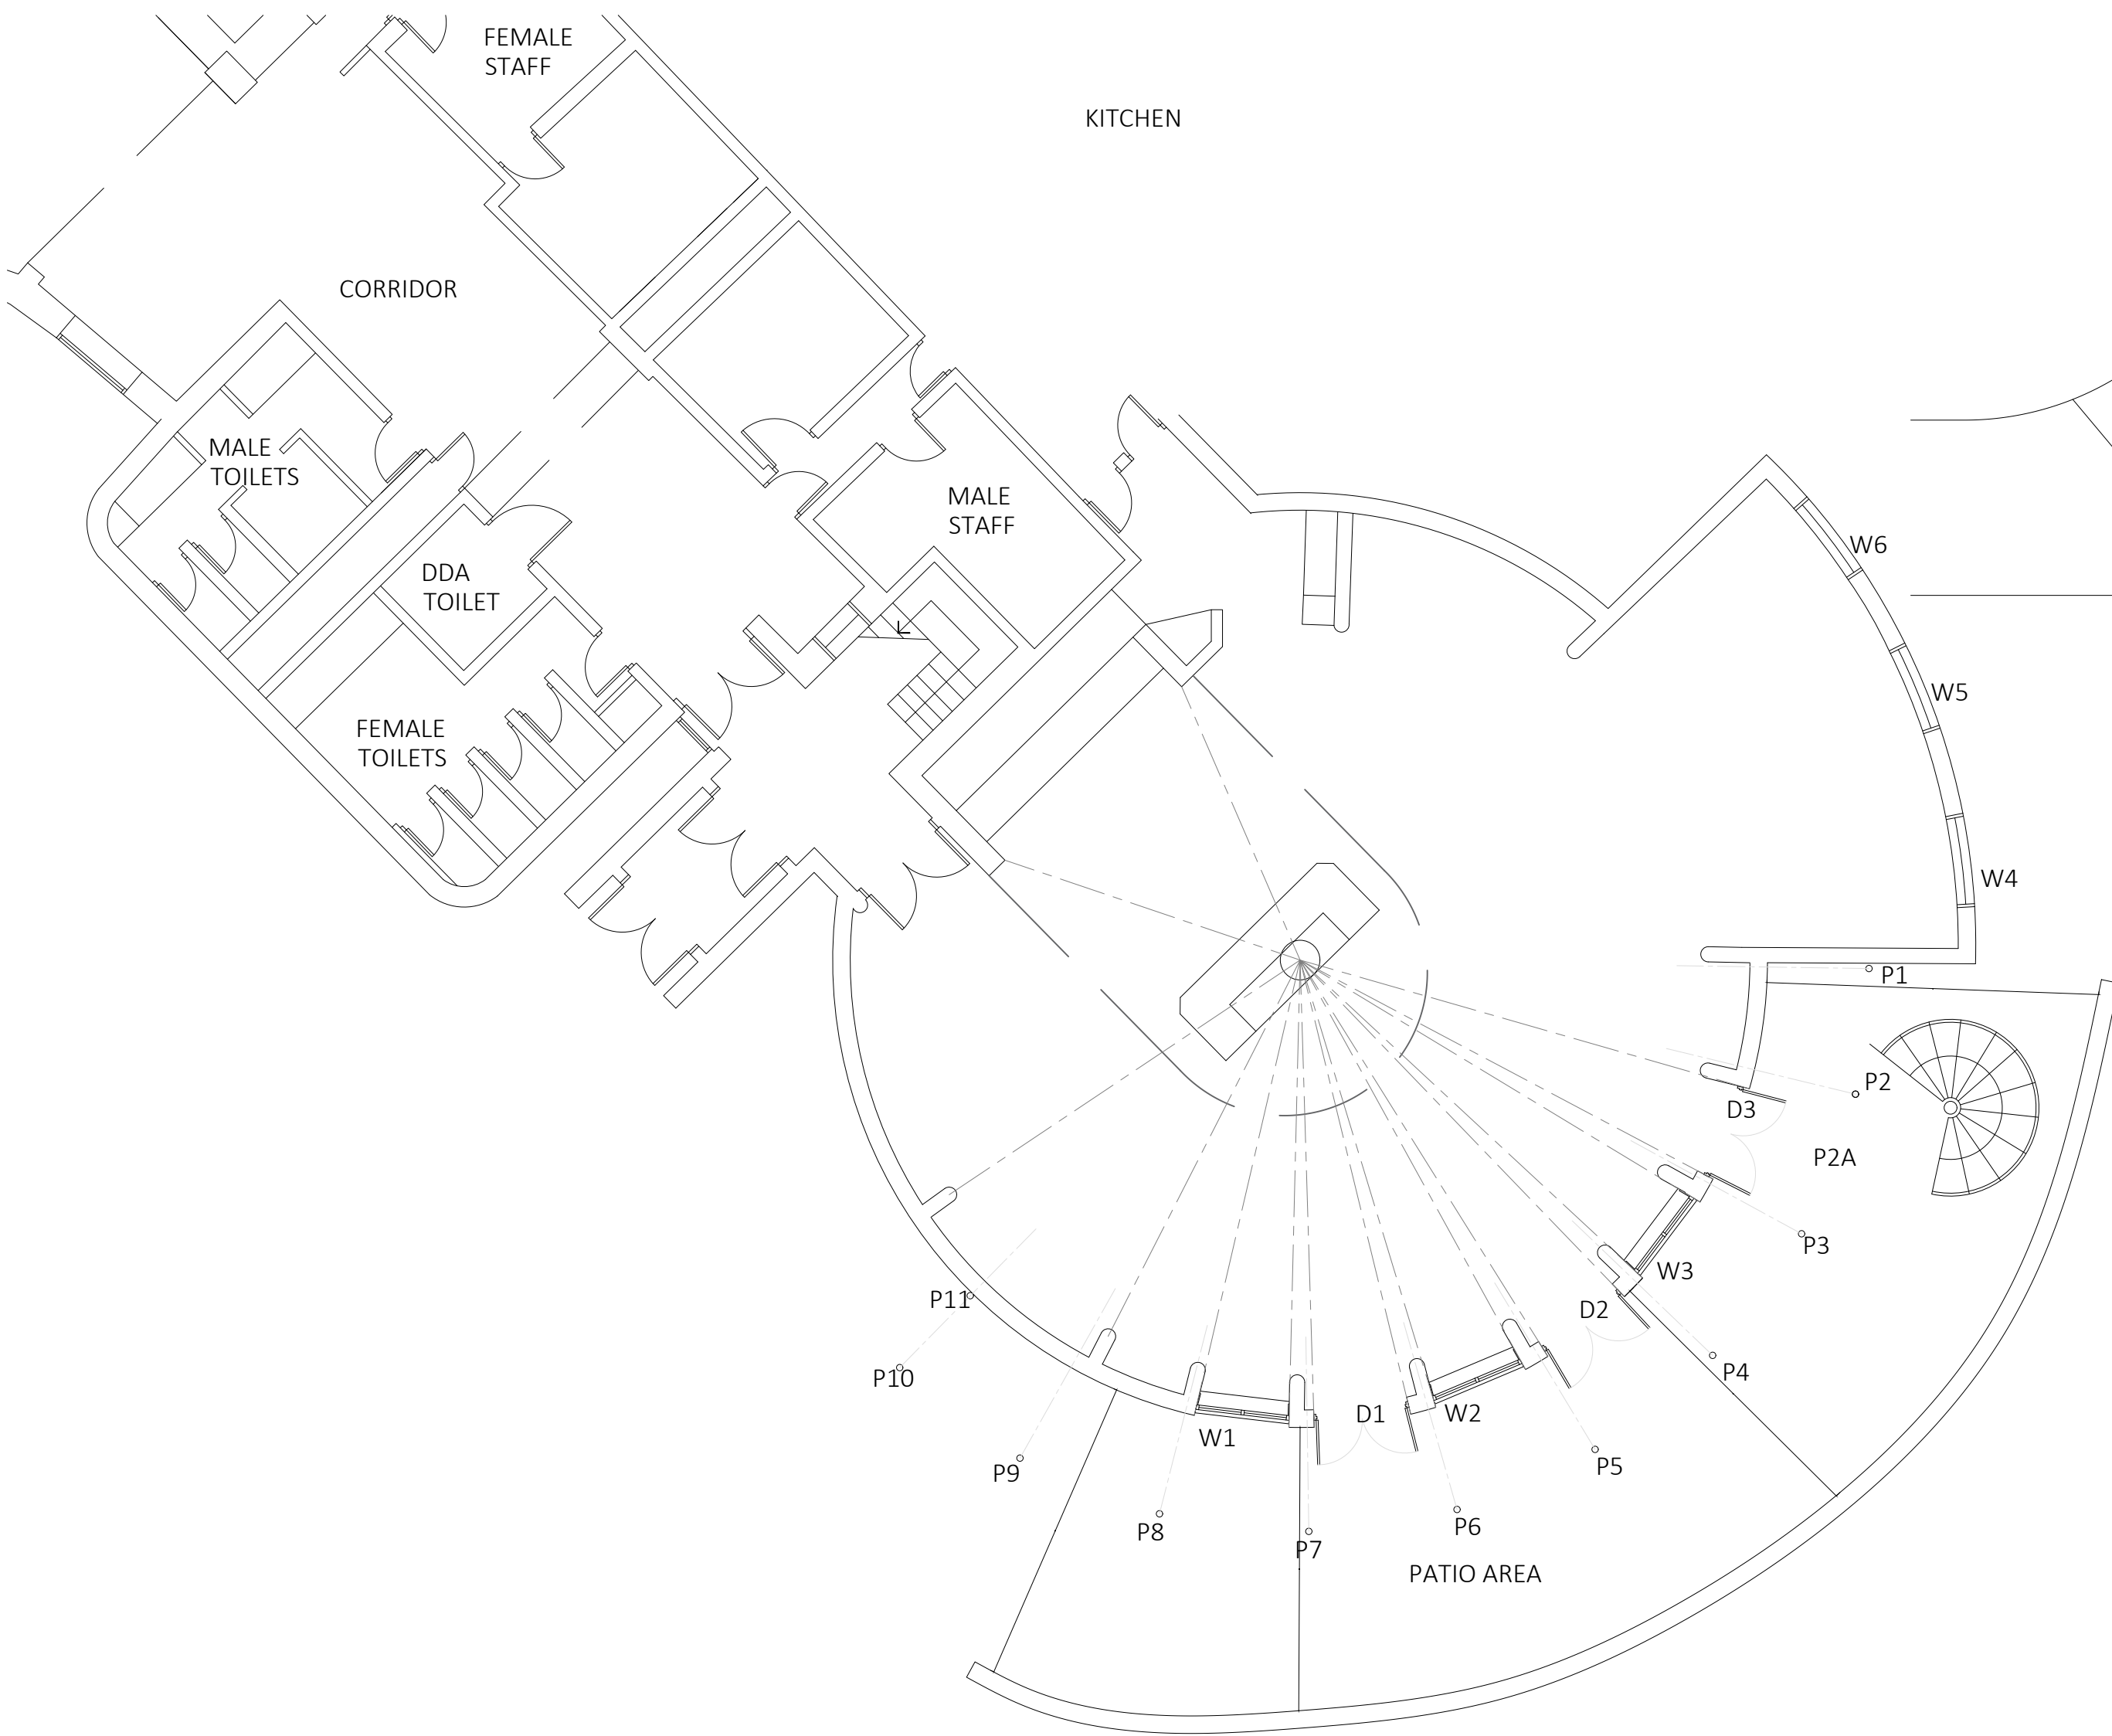

Ground Floor Plan

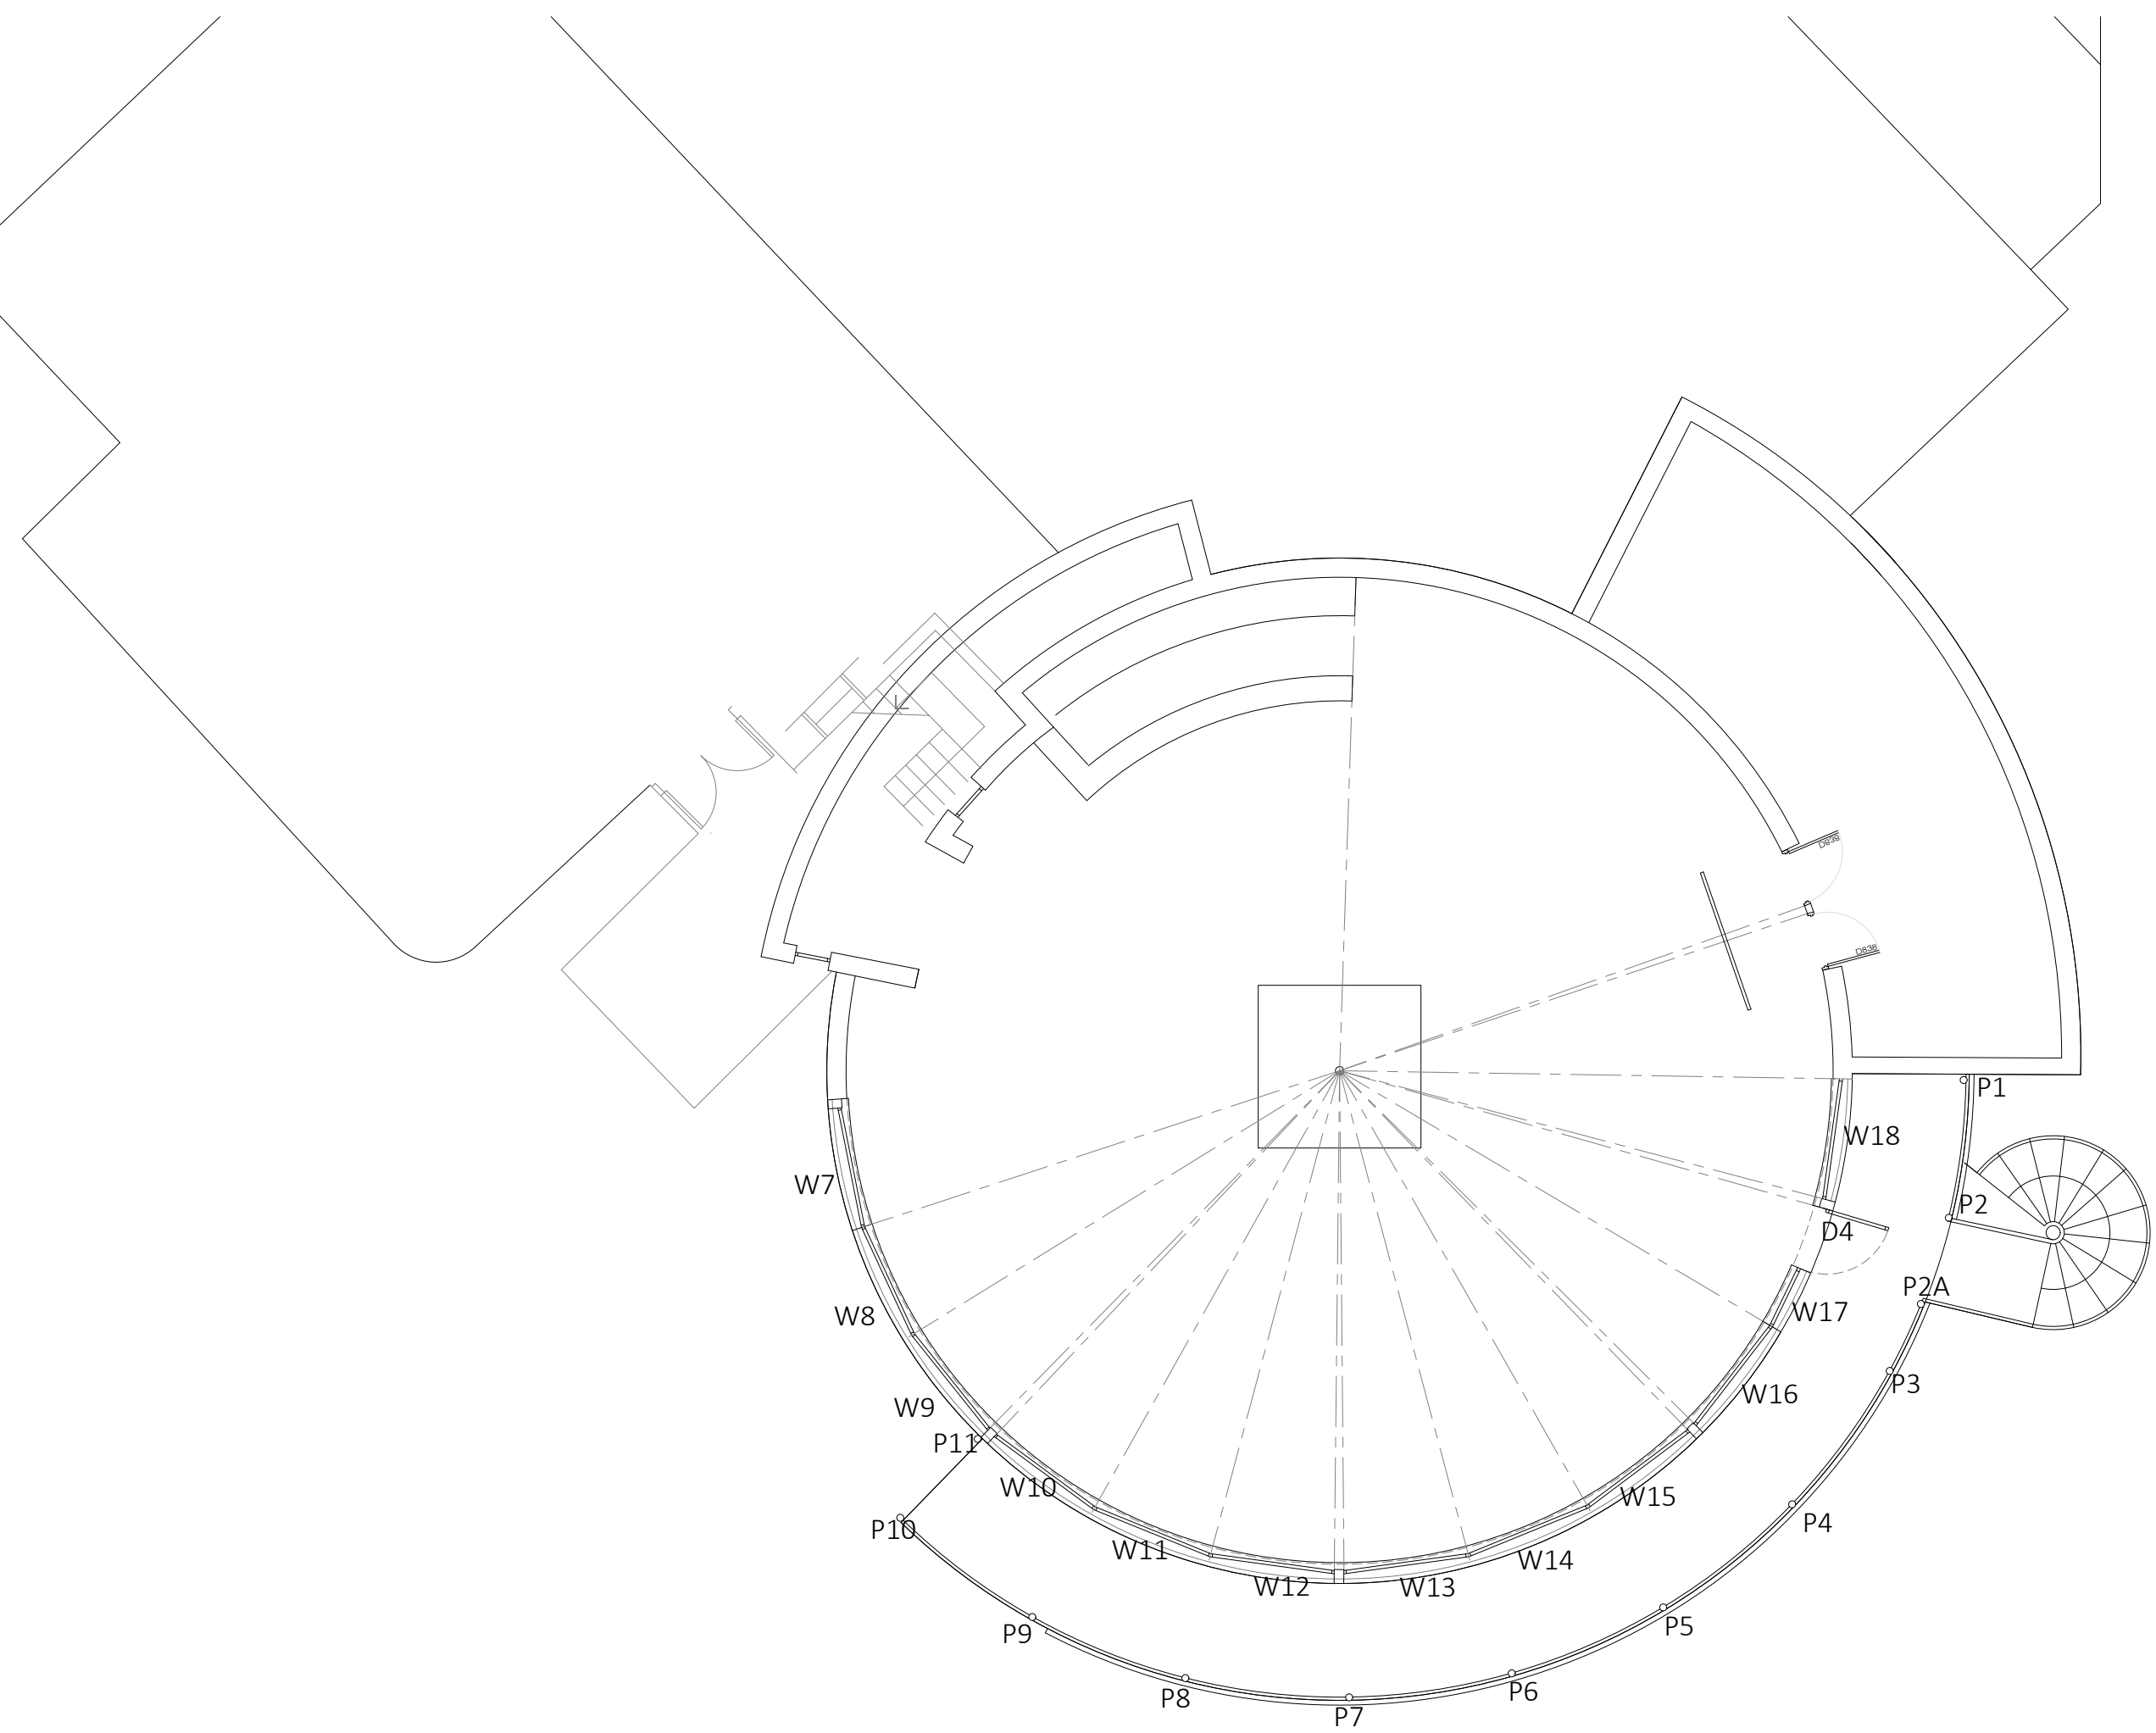

First Floor Plan