

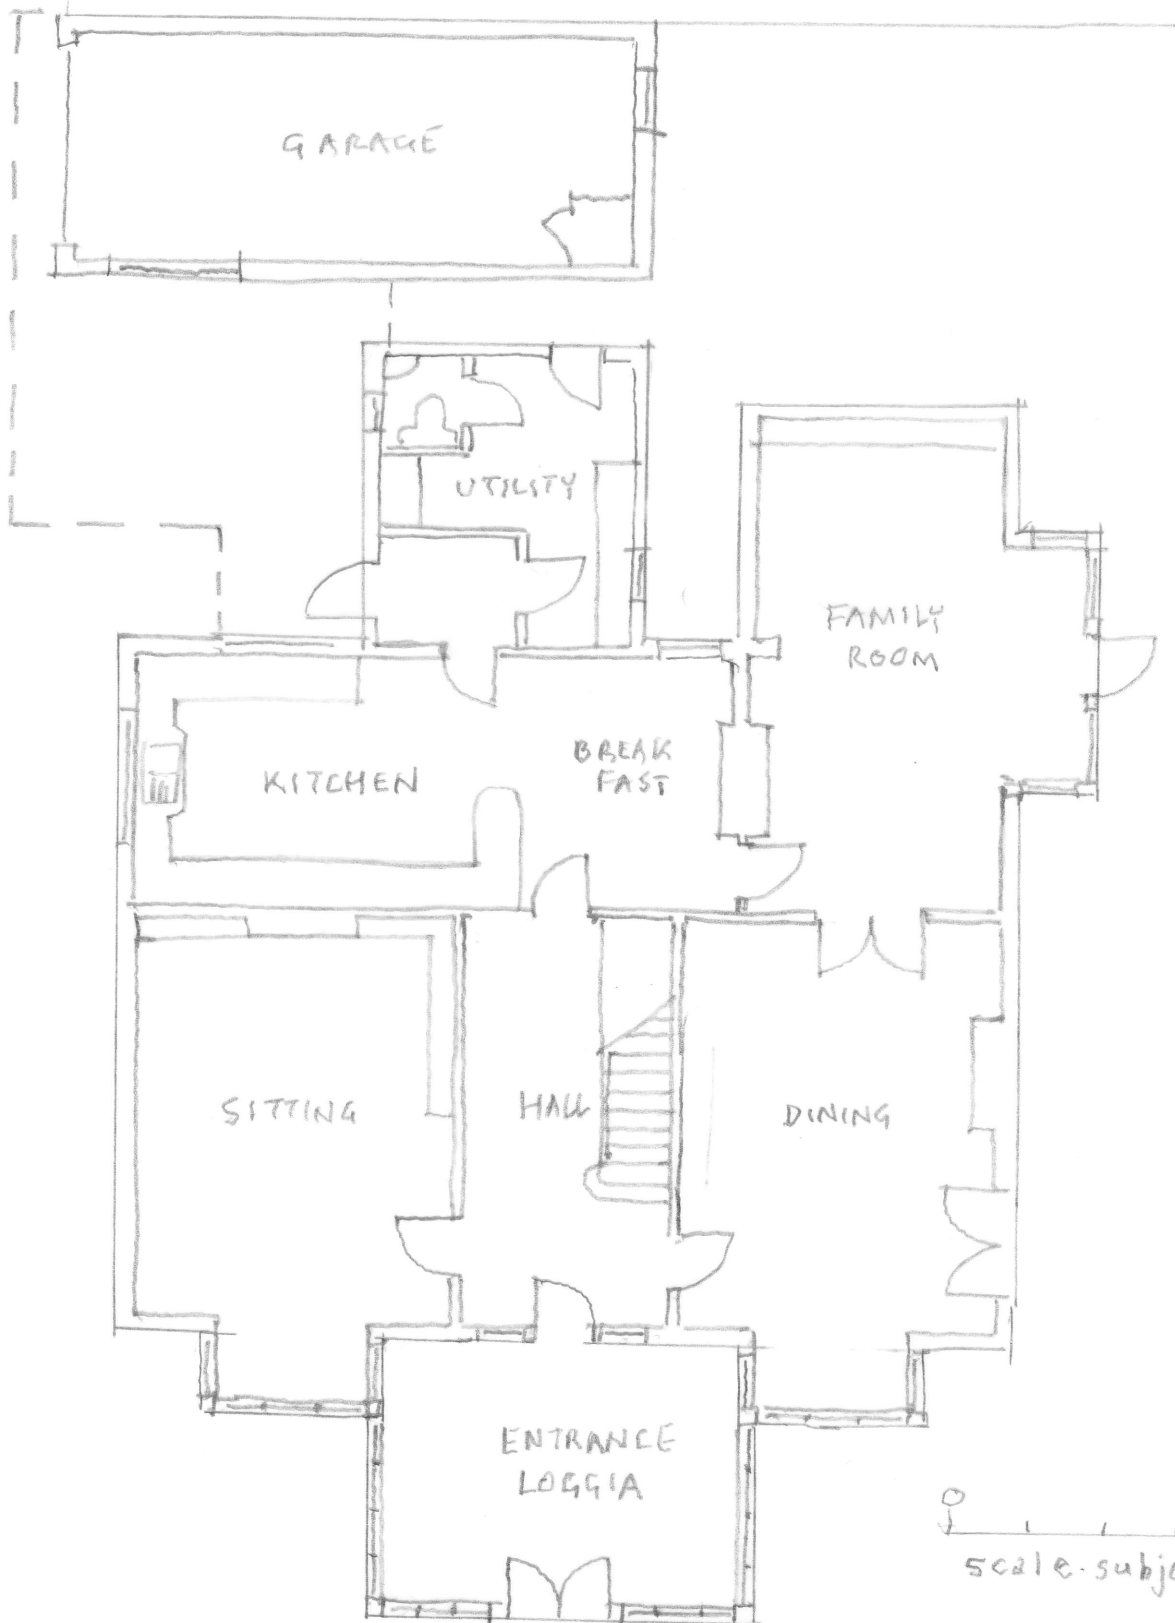
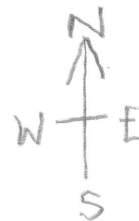



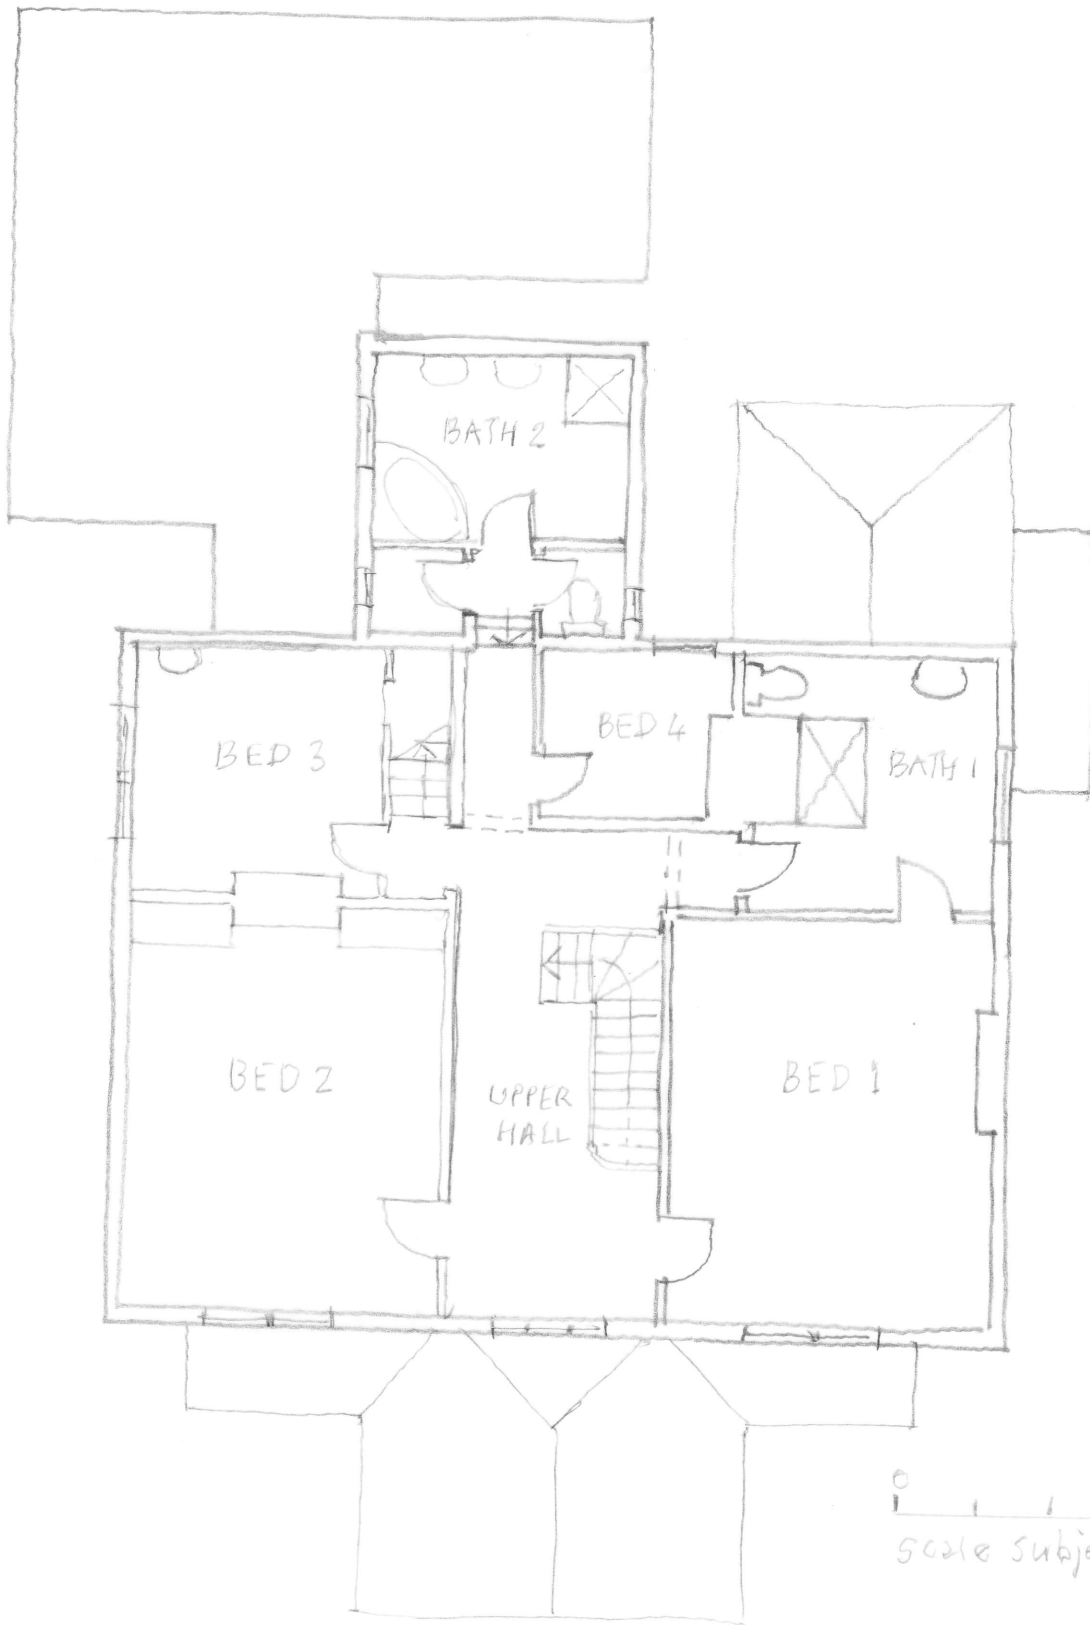


EXISTING
GROUND FLOOR
11 PARKCRESCENT
EMSWORTH
28.12.2017

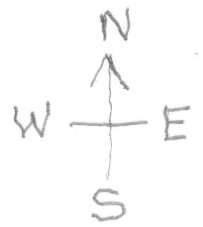

0 5m
Scale Subject to Survey

EXISTING
FIRST FLOOR
11 PARK CRESCENT
EMSWORTH
28.12.2017

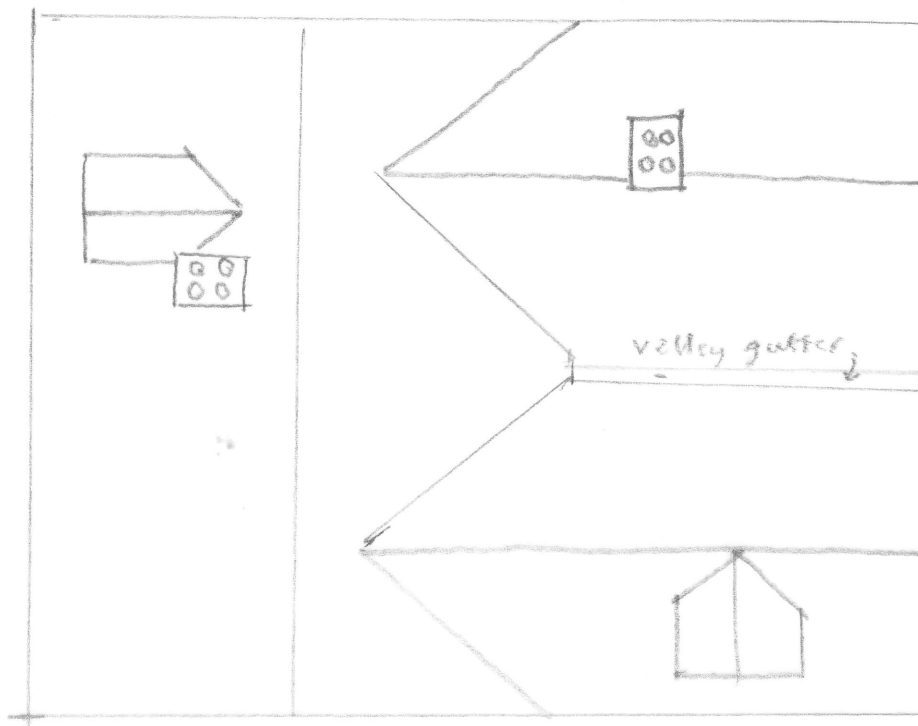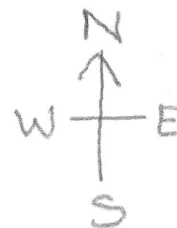


ROOF

EXISTING PLANS
11 PARK CRESCENT
EMSWORTH

0 5m
scale subject to survey

28.12.2017

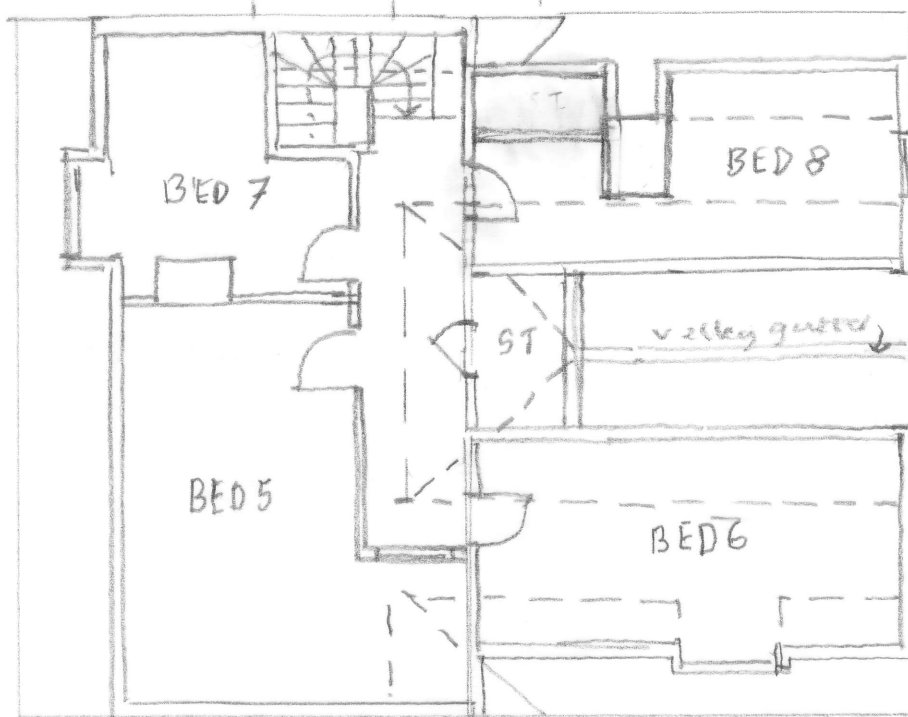

SECOND FLOOR