



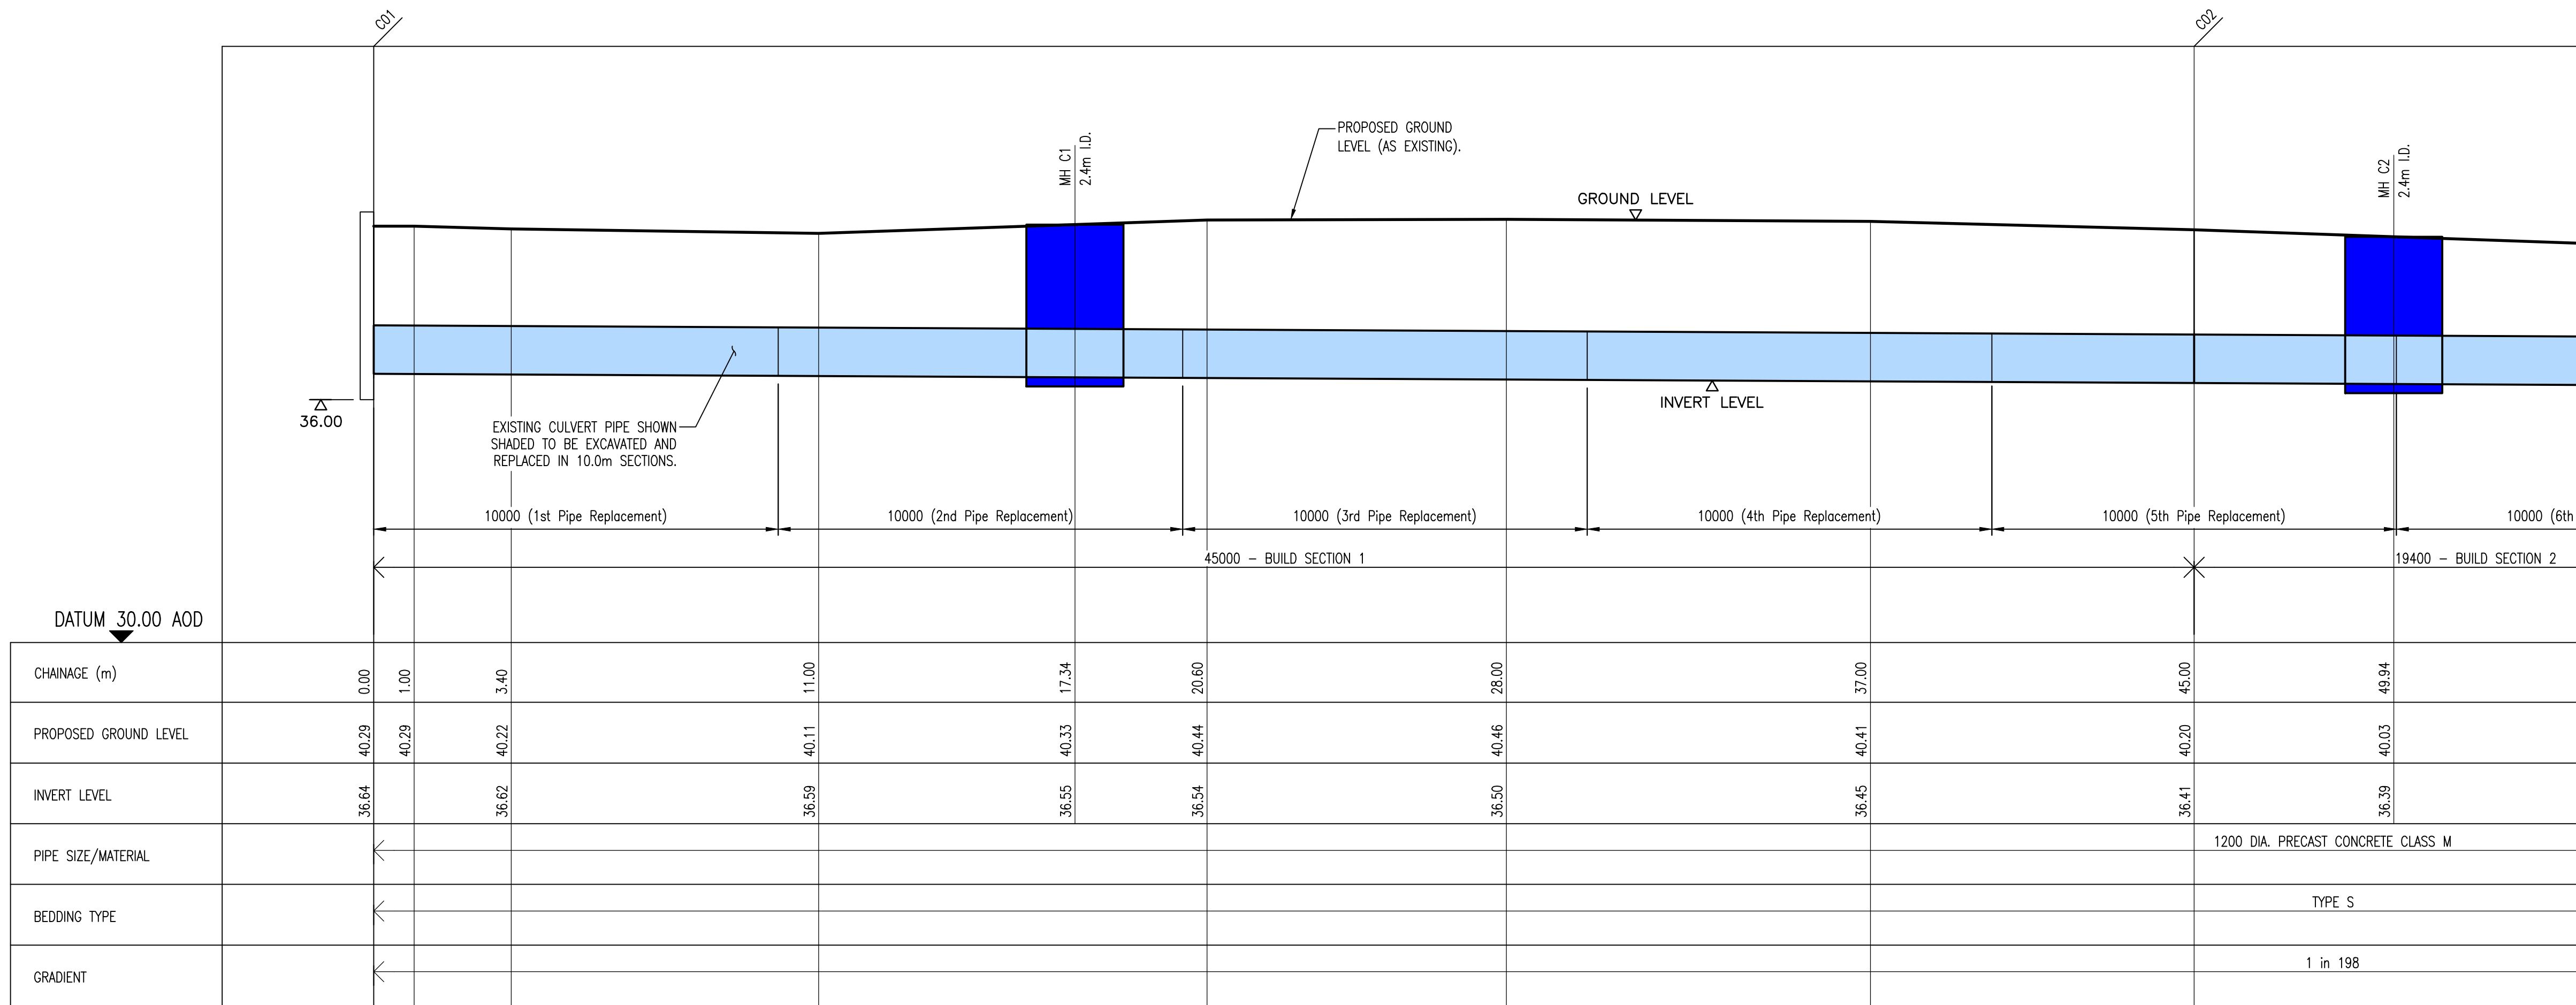

LONGITUDINAL SECTION THROUGH CULVERT C01 ~ C04
(CONTINUED BELOW)

SCALE 1:100

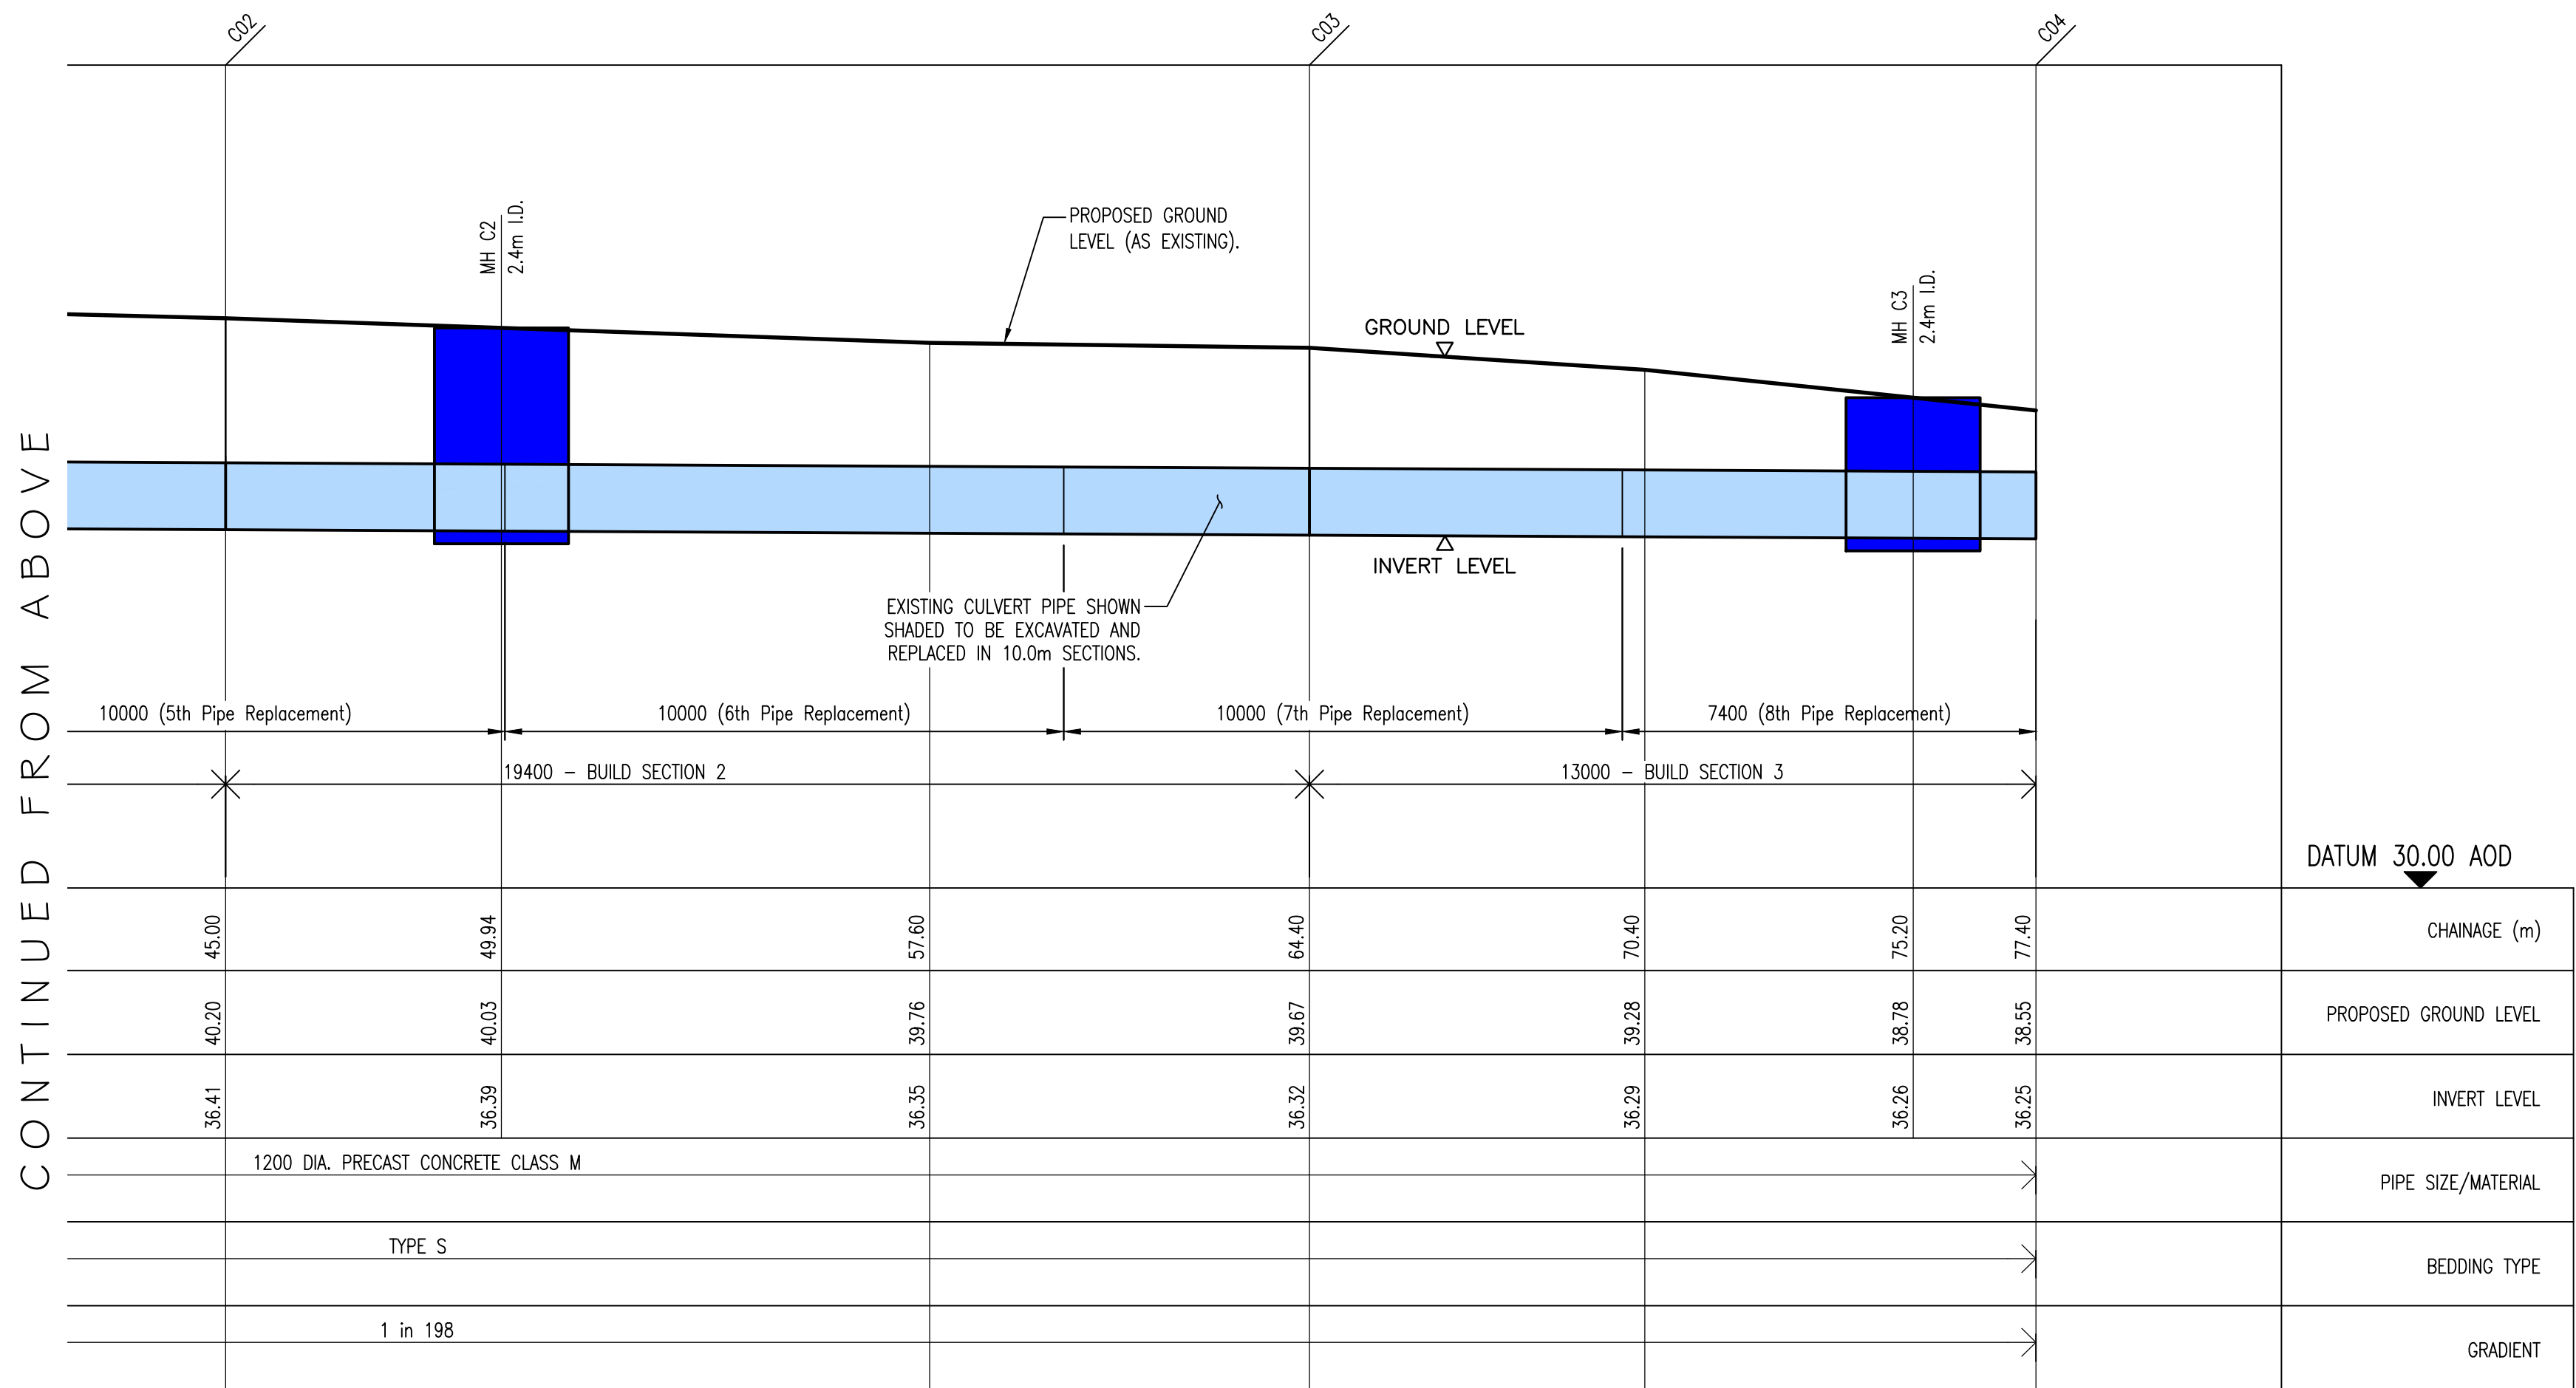

LONGITUDINAL SECTION THROUGH CULVERT C01 ~ C04
(CONTINUED FROM ABOVE)

SCALE 1:100

NOTES:

1. THIS DRAWING IS COPYRIGHT AND SHOULD NOT BE REPRODUCED WITHOUT APPROVAL.
2. THIS DRAWING TO BE READ IN CONJUNCTION WITH THE ARCHITECTS DRAWINGS. ANY DISCREPANCIES ARE TO BE BROUGHT TO THE ATTENTION OF BOTH PARTIES IMMEDIATELY.
3. ANY DIMENSIONS/LEVELS INDICATED 'ref.' REFER TO ASSUMED/EXISTING DIMENSIONS WHICH ARE TO BE SITE CHECKED PRIOR TO THE COMMENCEMENT OF ANY WORK.

FOR DRAINAGE NOTES REFER TO DRG No
16-2654-2101

ALL WORKS IN ACCORDANCE WITH SEWERS
FOR ADOPTION 7TH EDITION.

PRELIMINARY

P3	PRELIMINARY	HDL/01.18	HDL/01.18	HDL/01.18
P2	PRELIMINARY	HDL/06.17	HDL/06.17	HDL/06.17
P1	PRELIMINARY	HDL/06.17	HDL/06.17	HDL/06.17
Version	Amendment	Revised by and date	Checked by and date	Approved by and date
ORIGINAL DRAWING SIZE - A1		X-REFS: .		
CAD REF.		.		

 HAMILL DAVIES LIMITED Consulting Civil and Structural Engineers	Client	PAUL HARVEY		
	Project	15 BILLETT AVENUE, WATERLOOVILLE		
	Drawing Title	CULVERT WORKS PROPOSED LONGITUDINAL SECTION		
	Purpose	PRELIMINARY	Drawn HDL	Scale 1:100 @ A1
Issuing Office SWANMORE		Designed	Drawing Number	Version
Telephone 01489 893 596			16-2654-2111	P3