




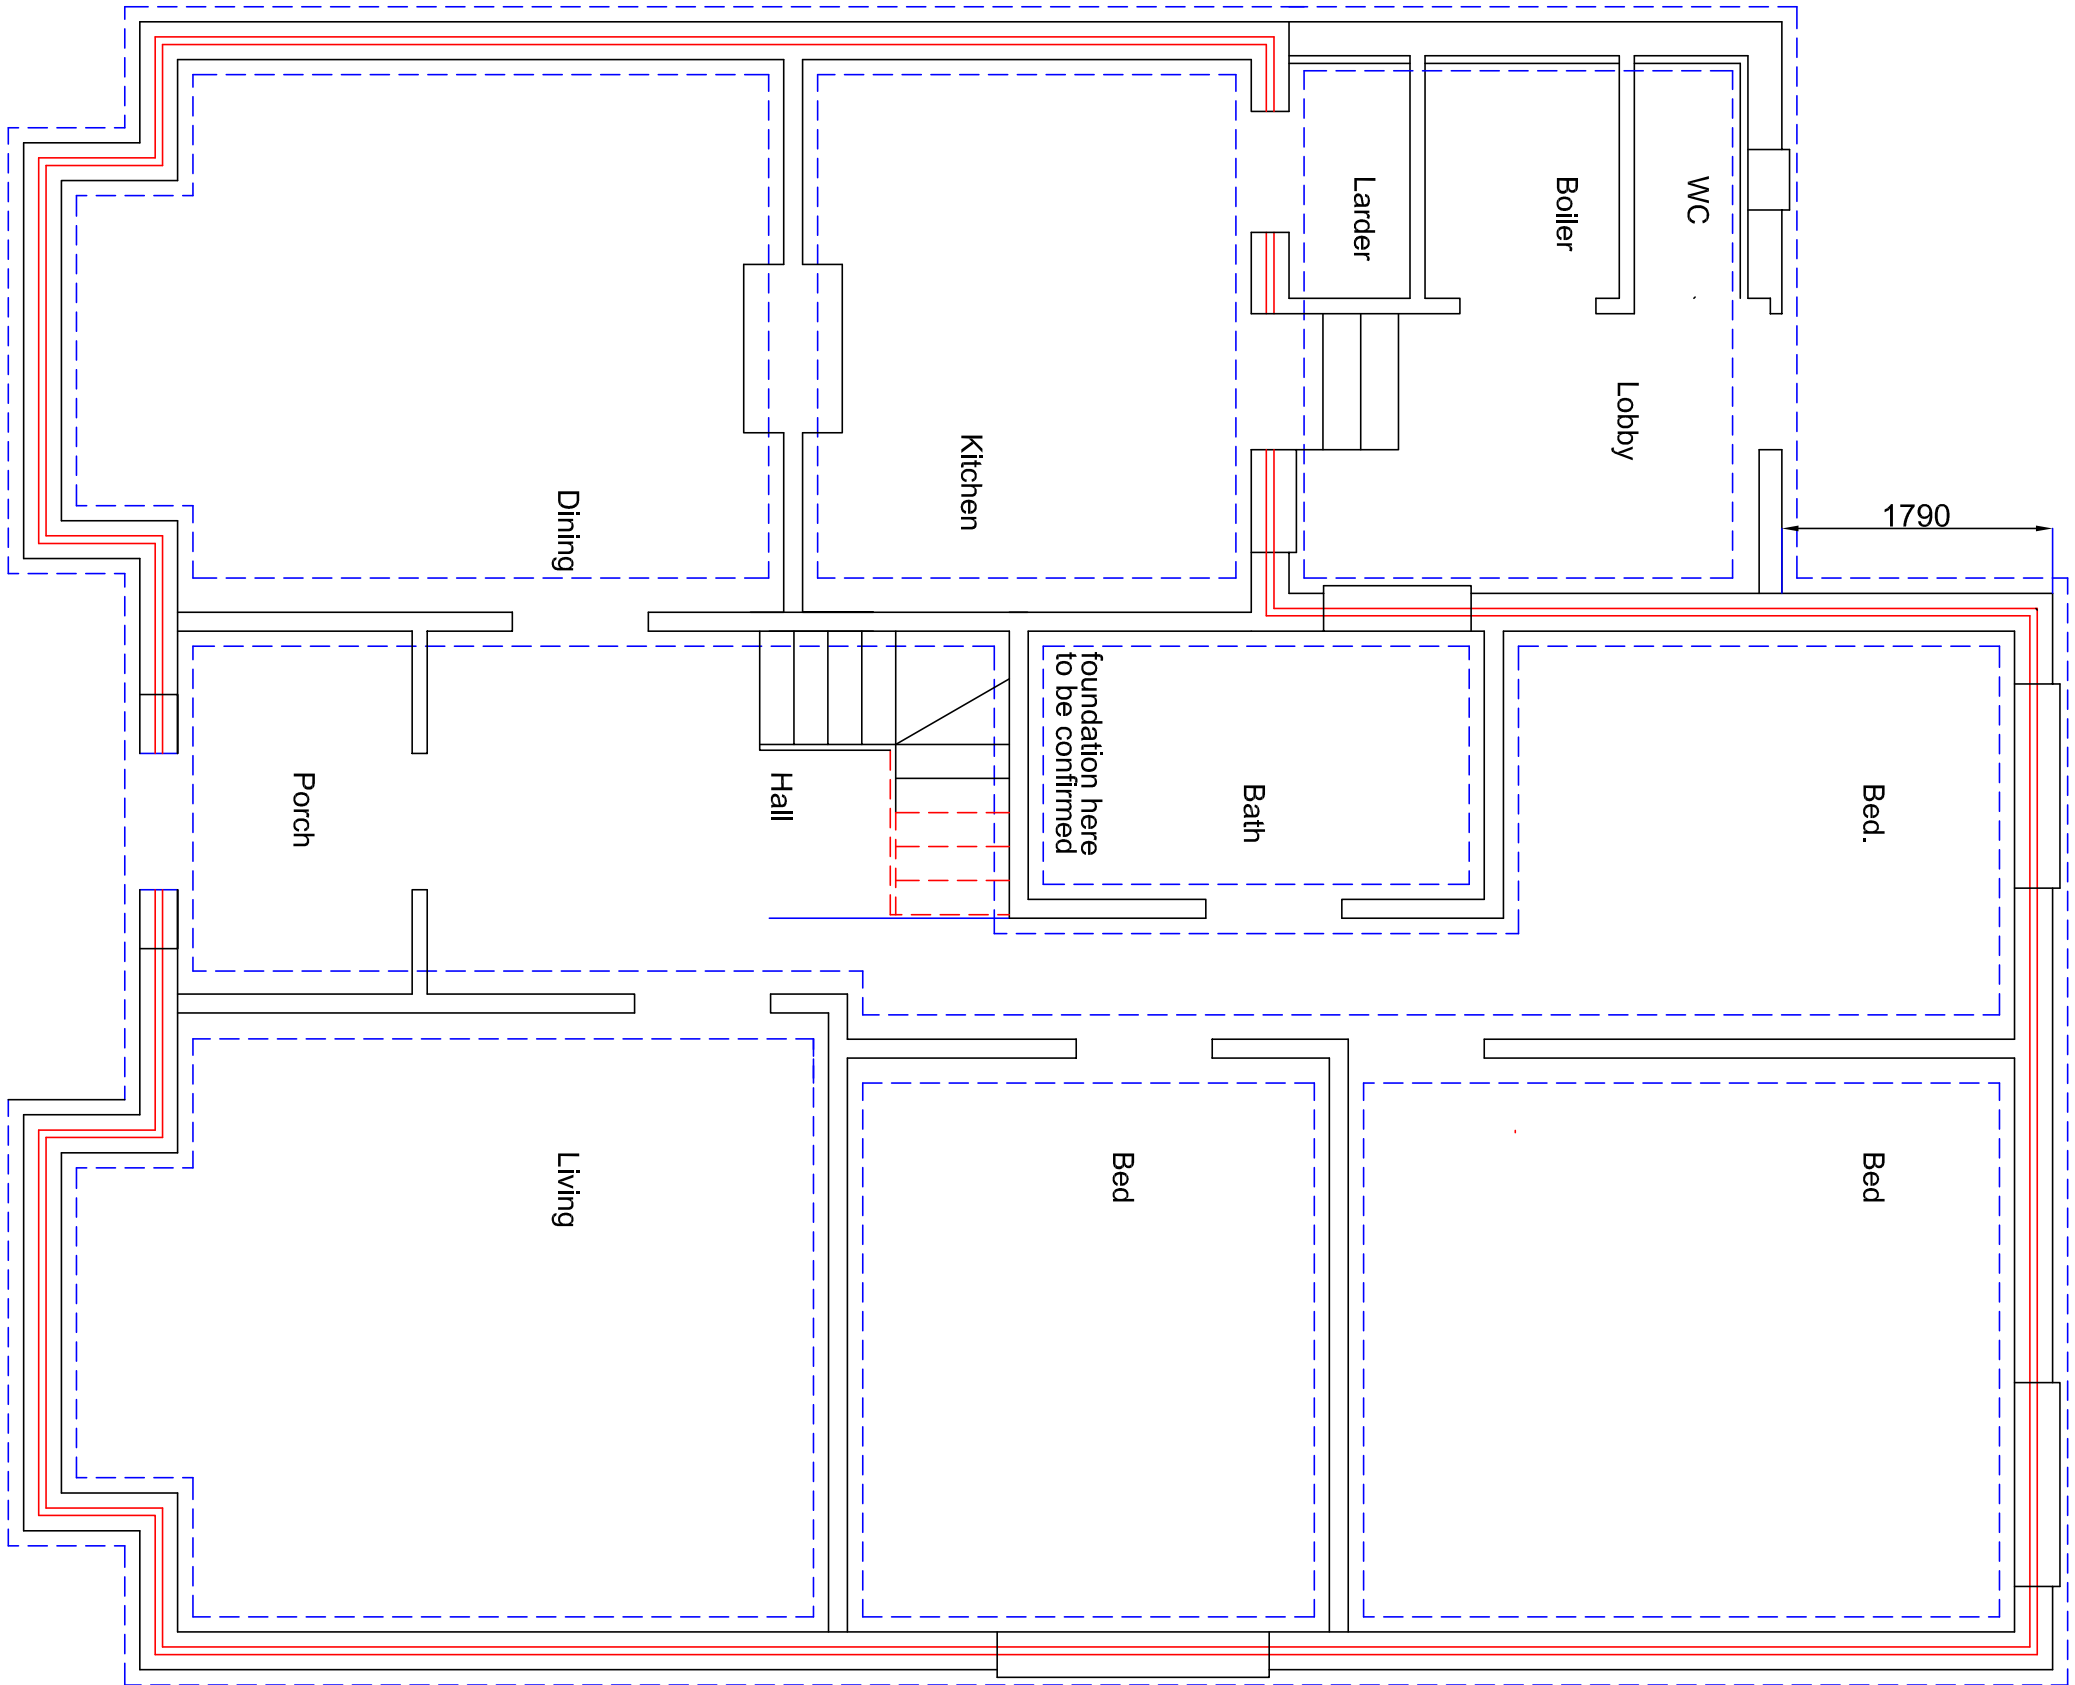

FOUNDATION PLAN

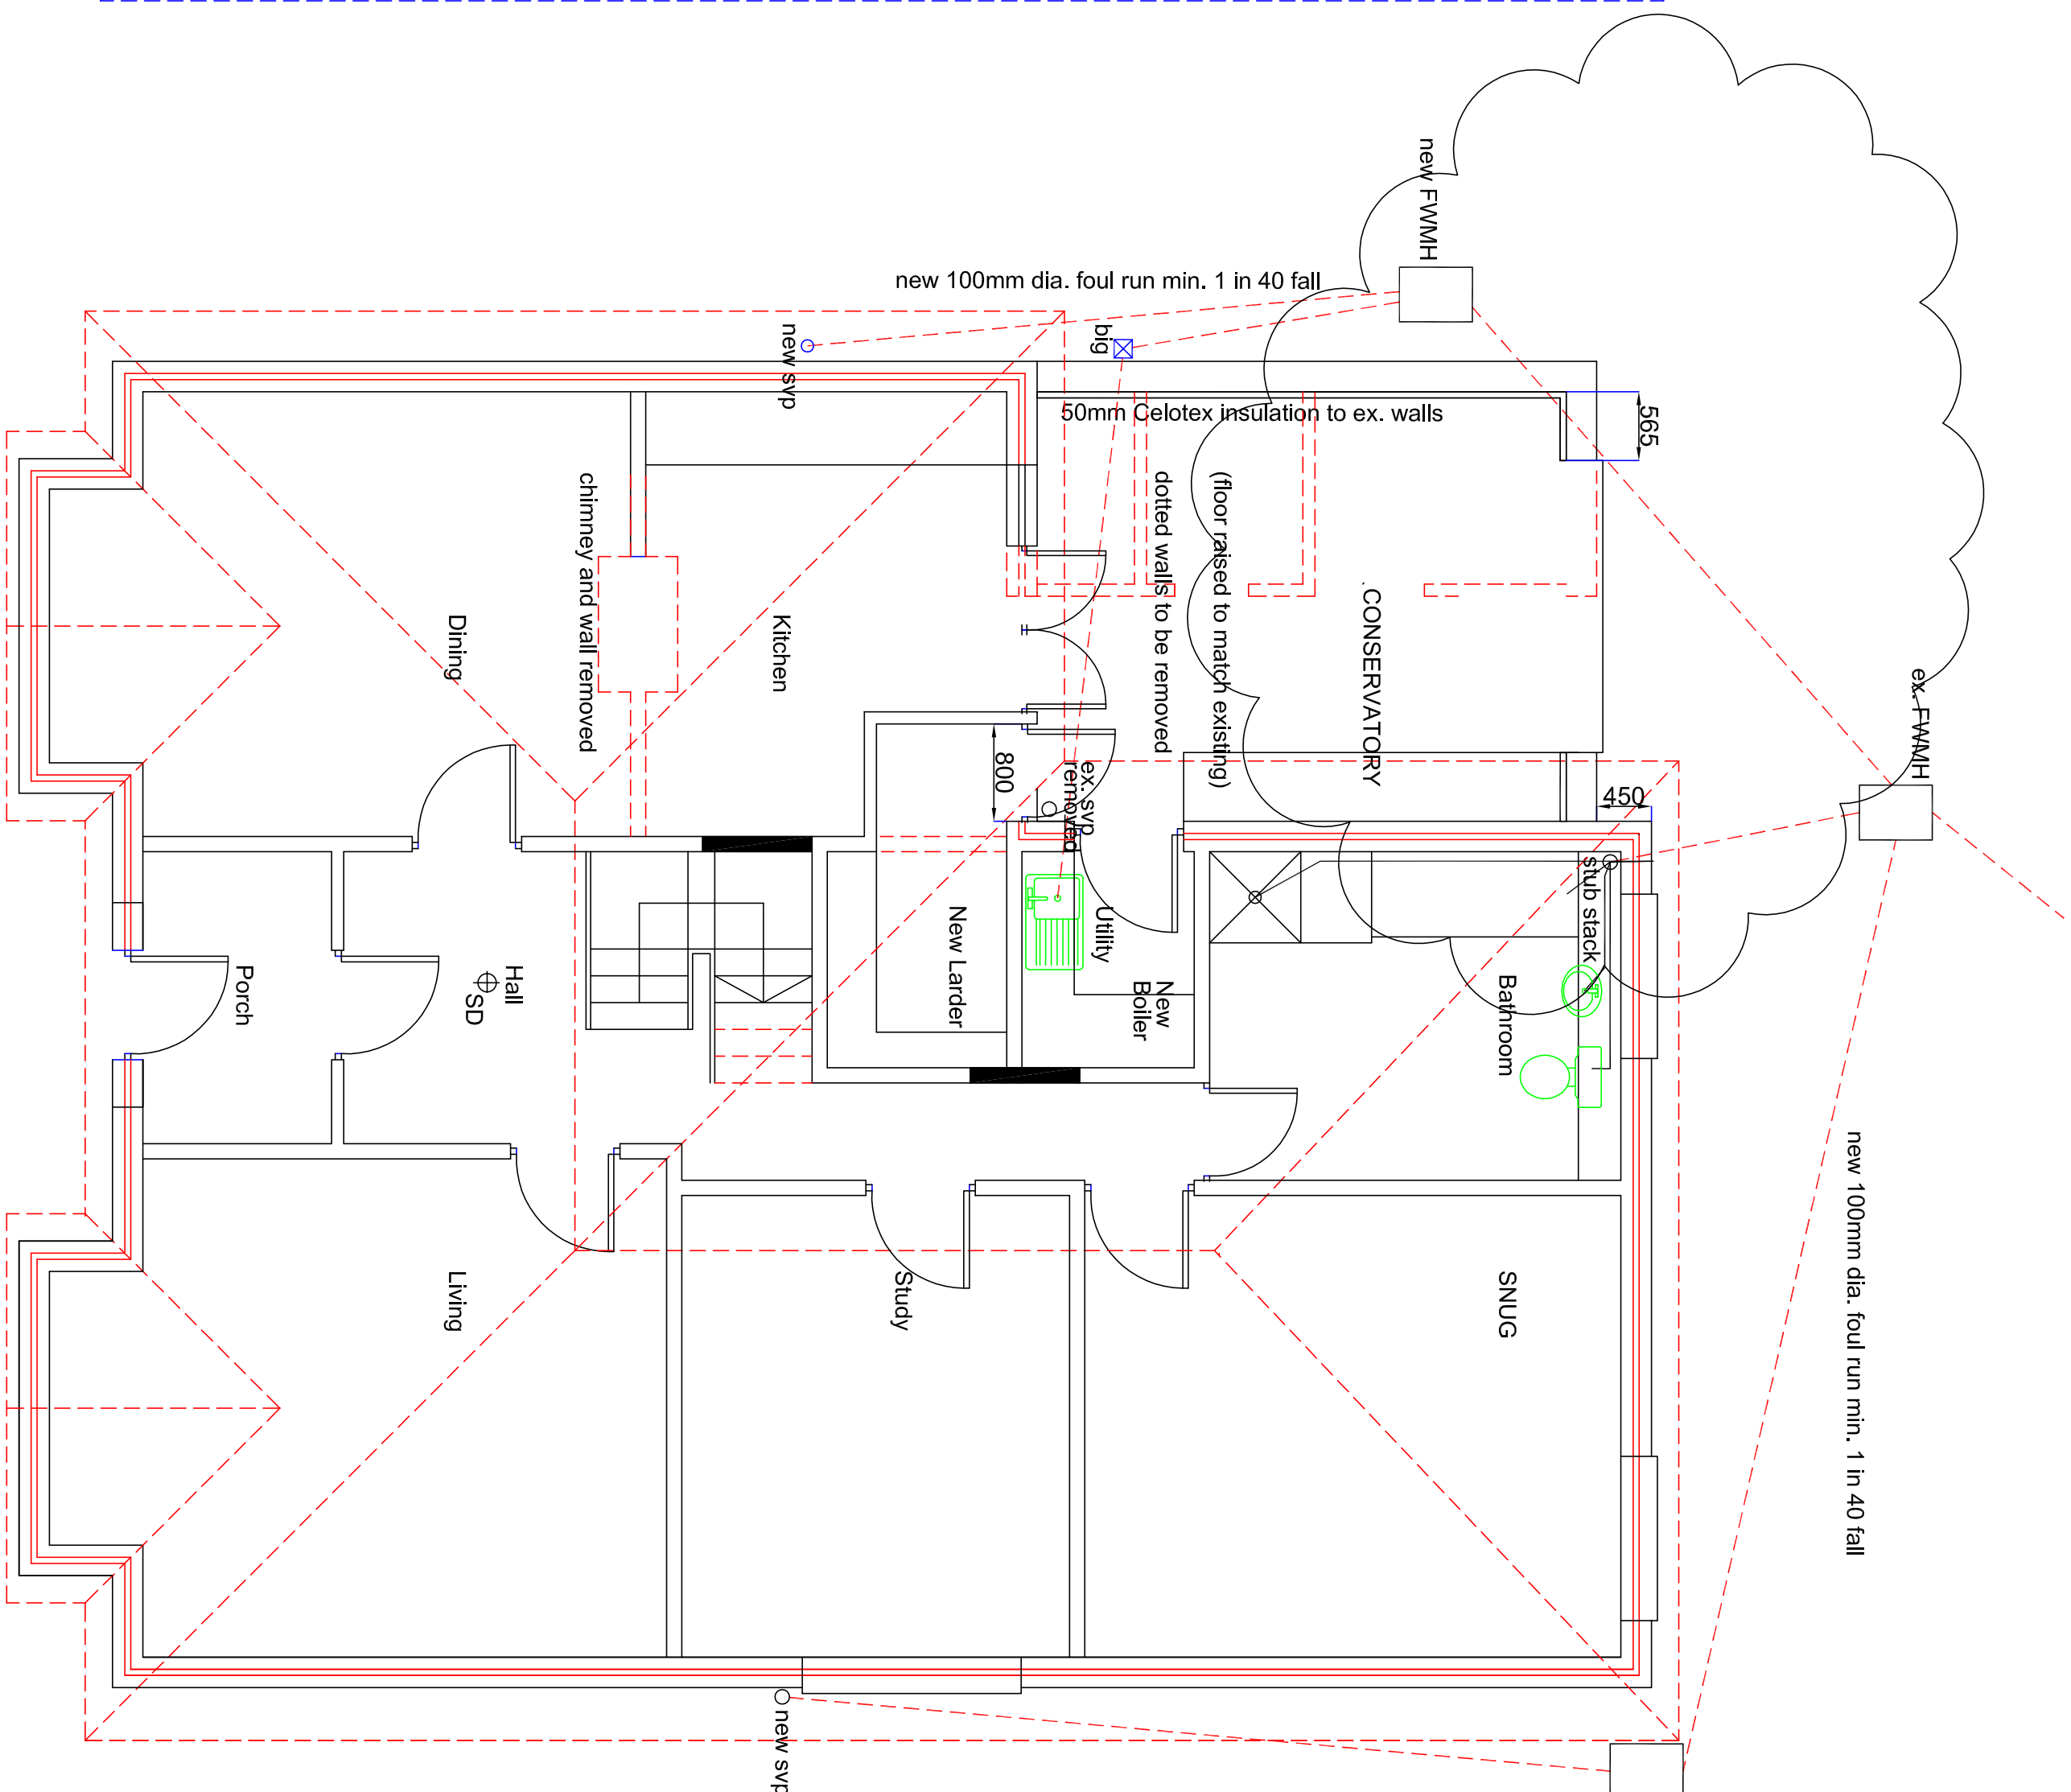

GROUND FLOOR (proposed)

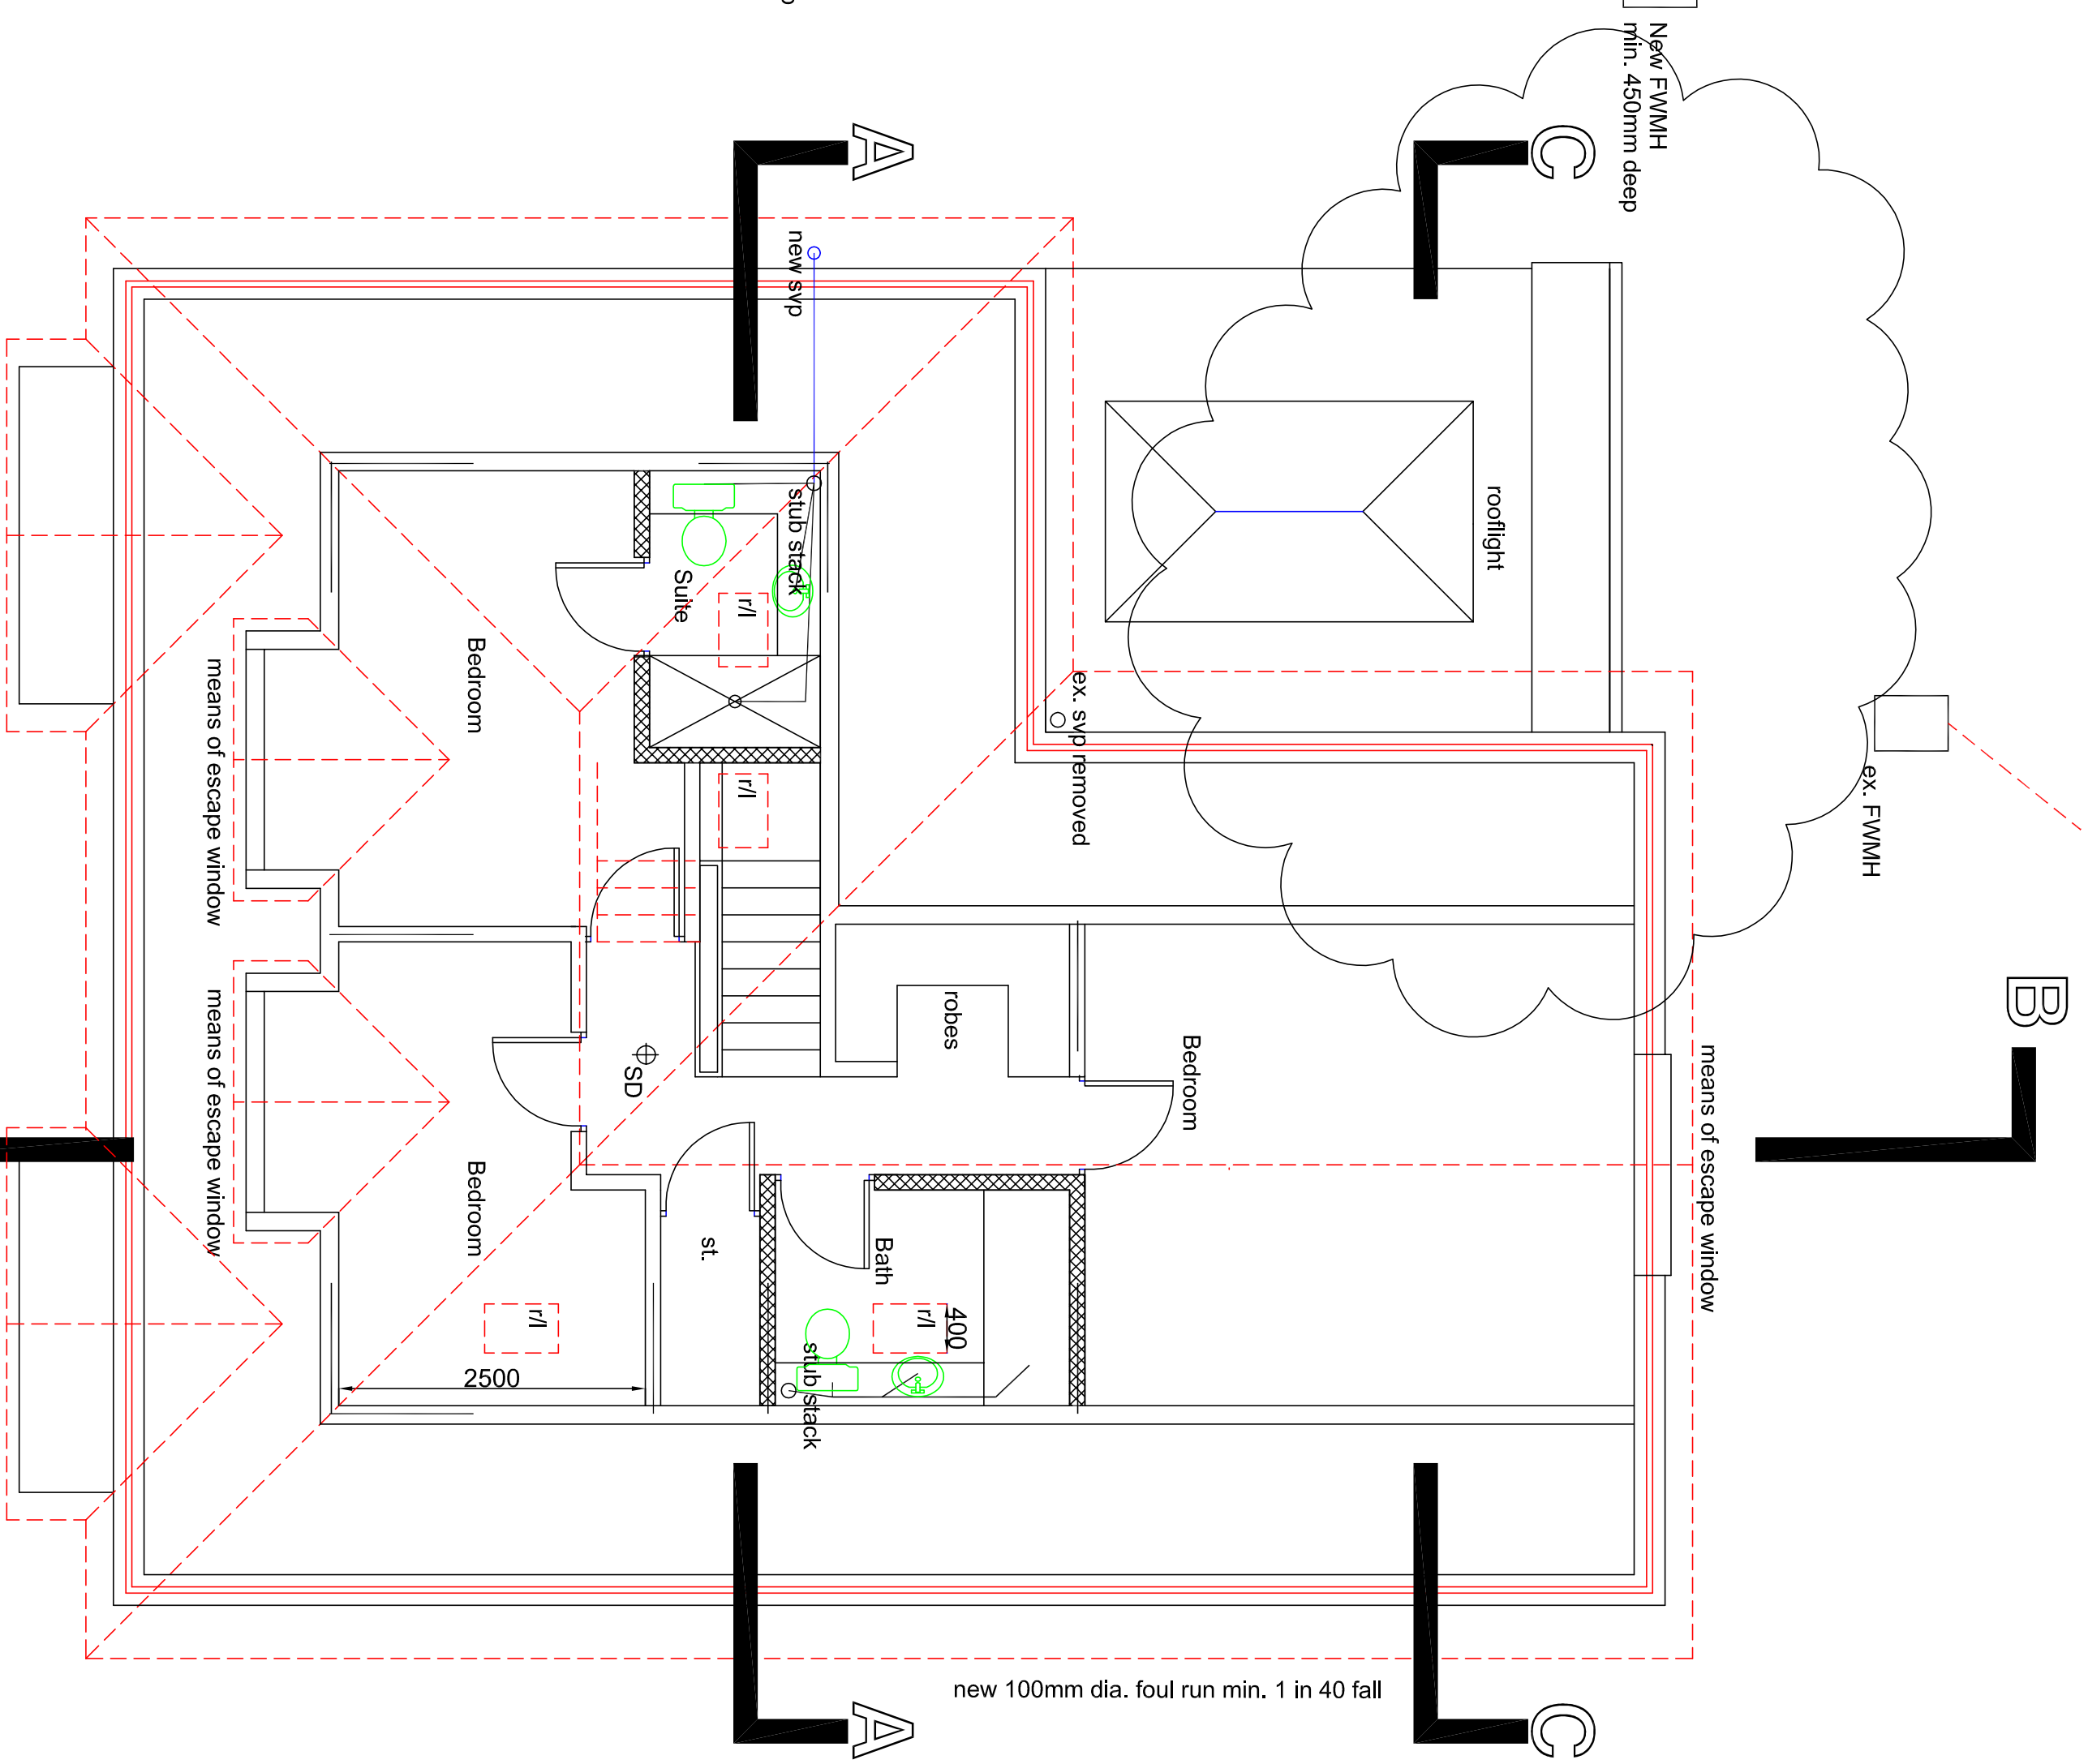

FIRST FLOOR (proposed)

