

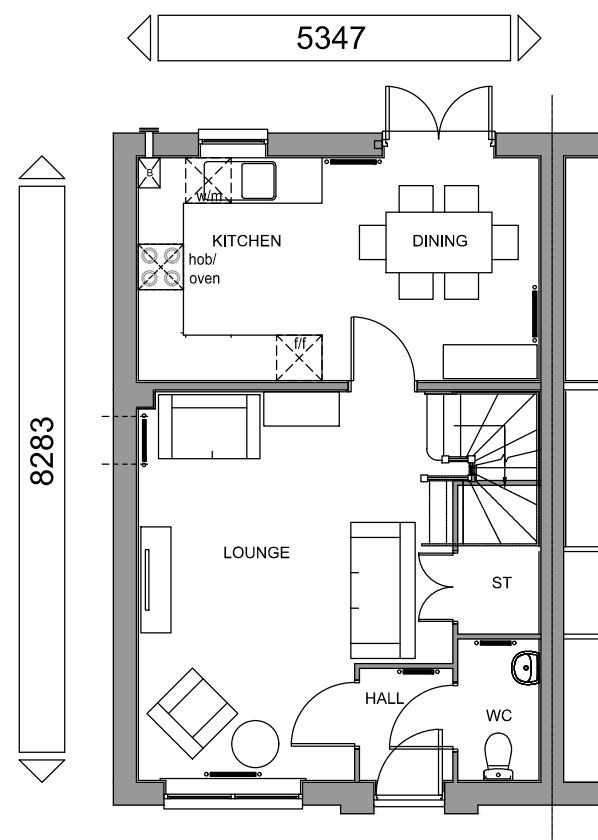


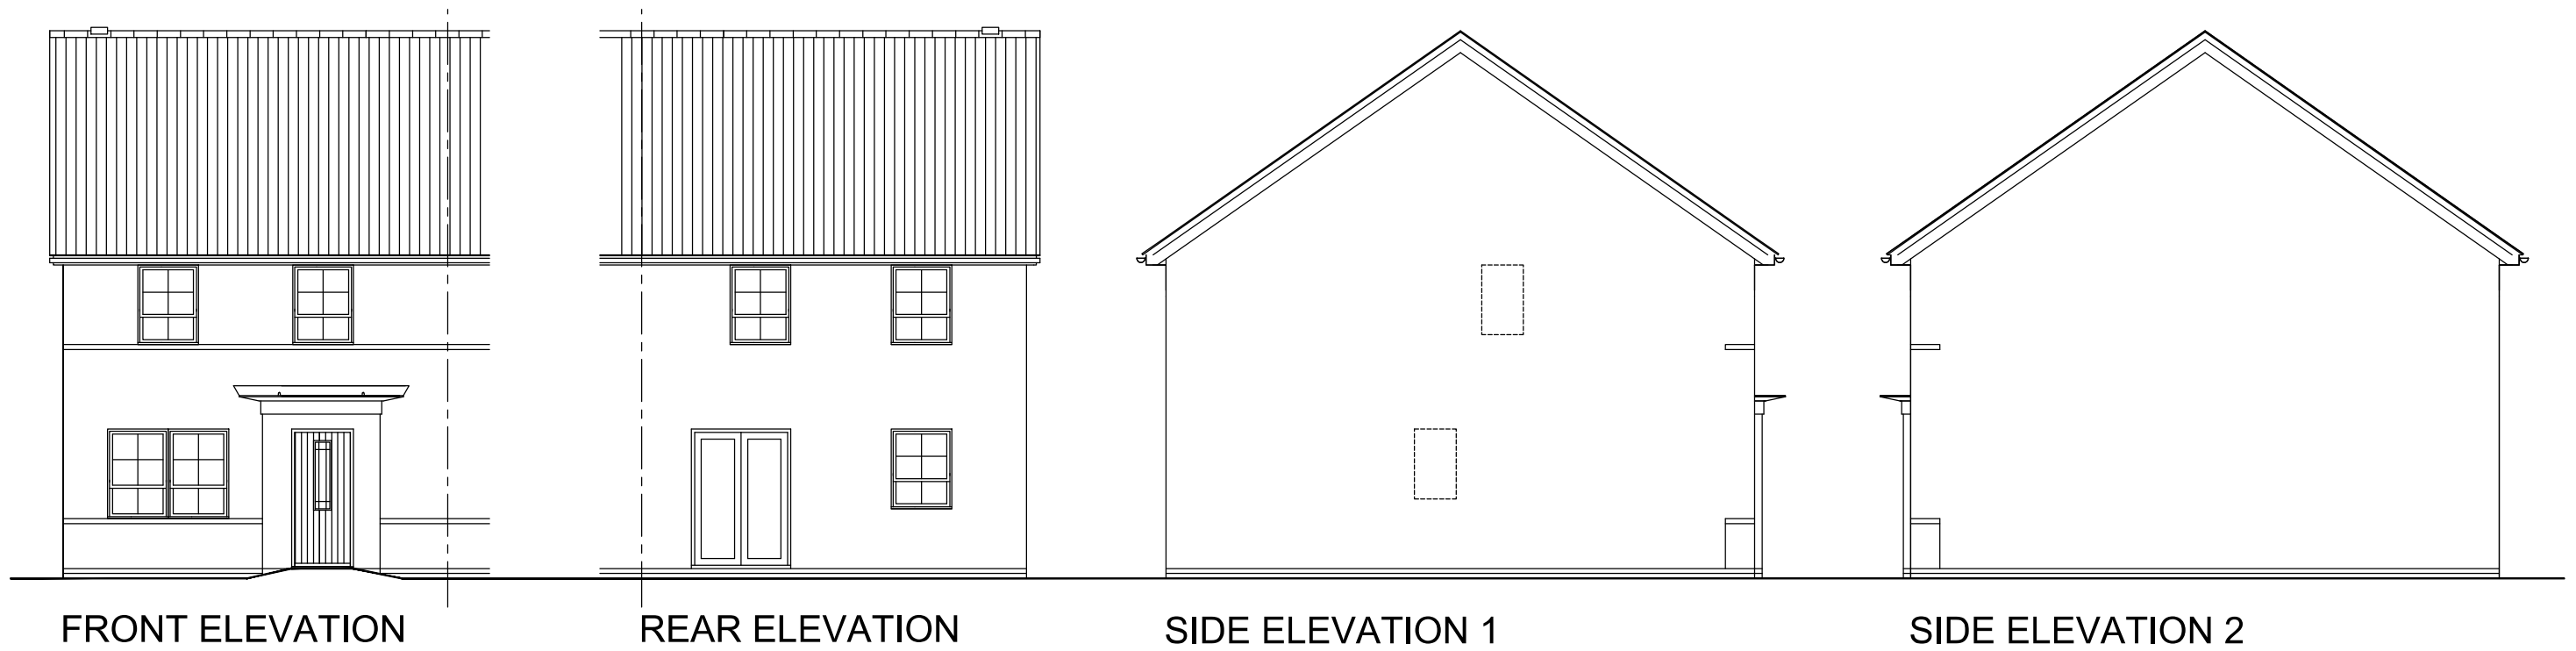

GROUND FLOOR PLAN

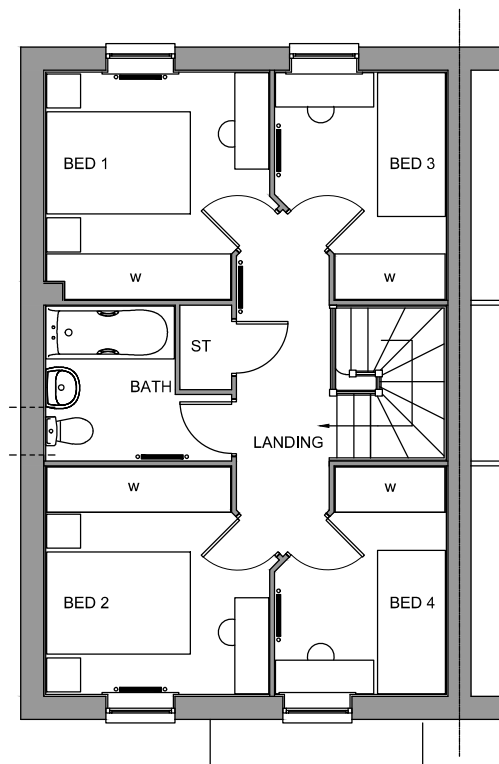

FIRST FLOOR PLAN

PLOT NUMBERS:
AS: 30 & 88
OPP: 29 & 89

NOTE: ALL FLUES, METERS & EXTRACT
POSITIONS TO BE CONFIRMED.

SOLAR PANELS TYPE, SIZE & ORIENTATION
TO BE AGREED. PLOT SPECIFIC

TYPE 65
BEDROOM ALLOCATION 4B/6P
2 STOREY
FLOOR AREA: 953sqft/88.6m² (GIFA)



TYPE 65 - PLANS & ELEVATIONS 1:100 @ A3