

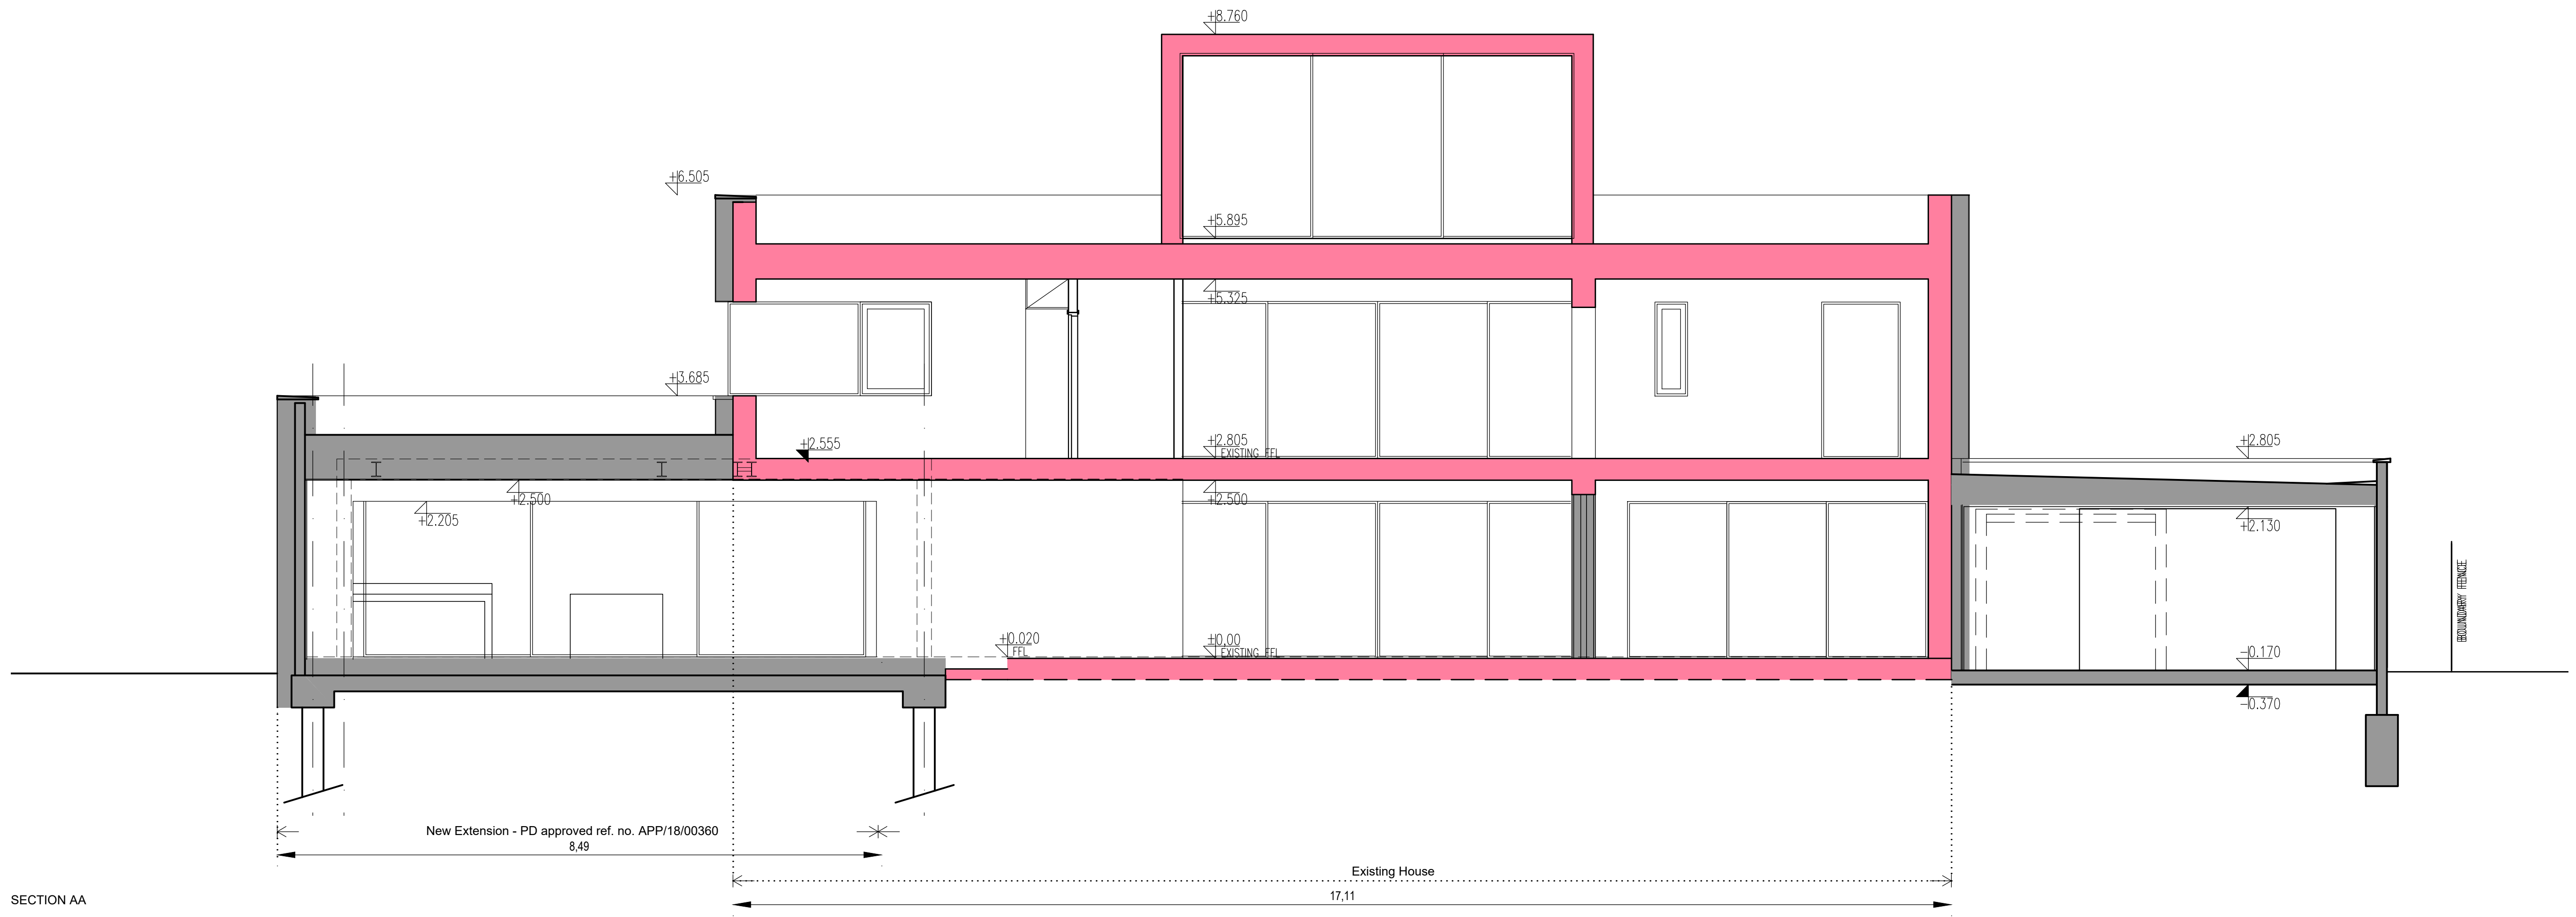


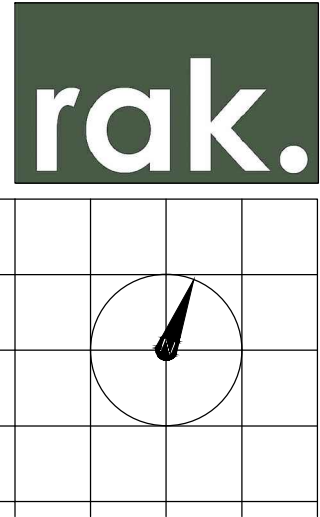

SECTION AA

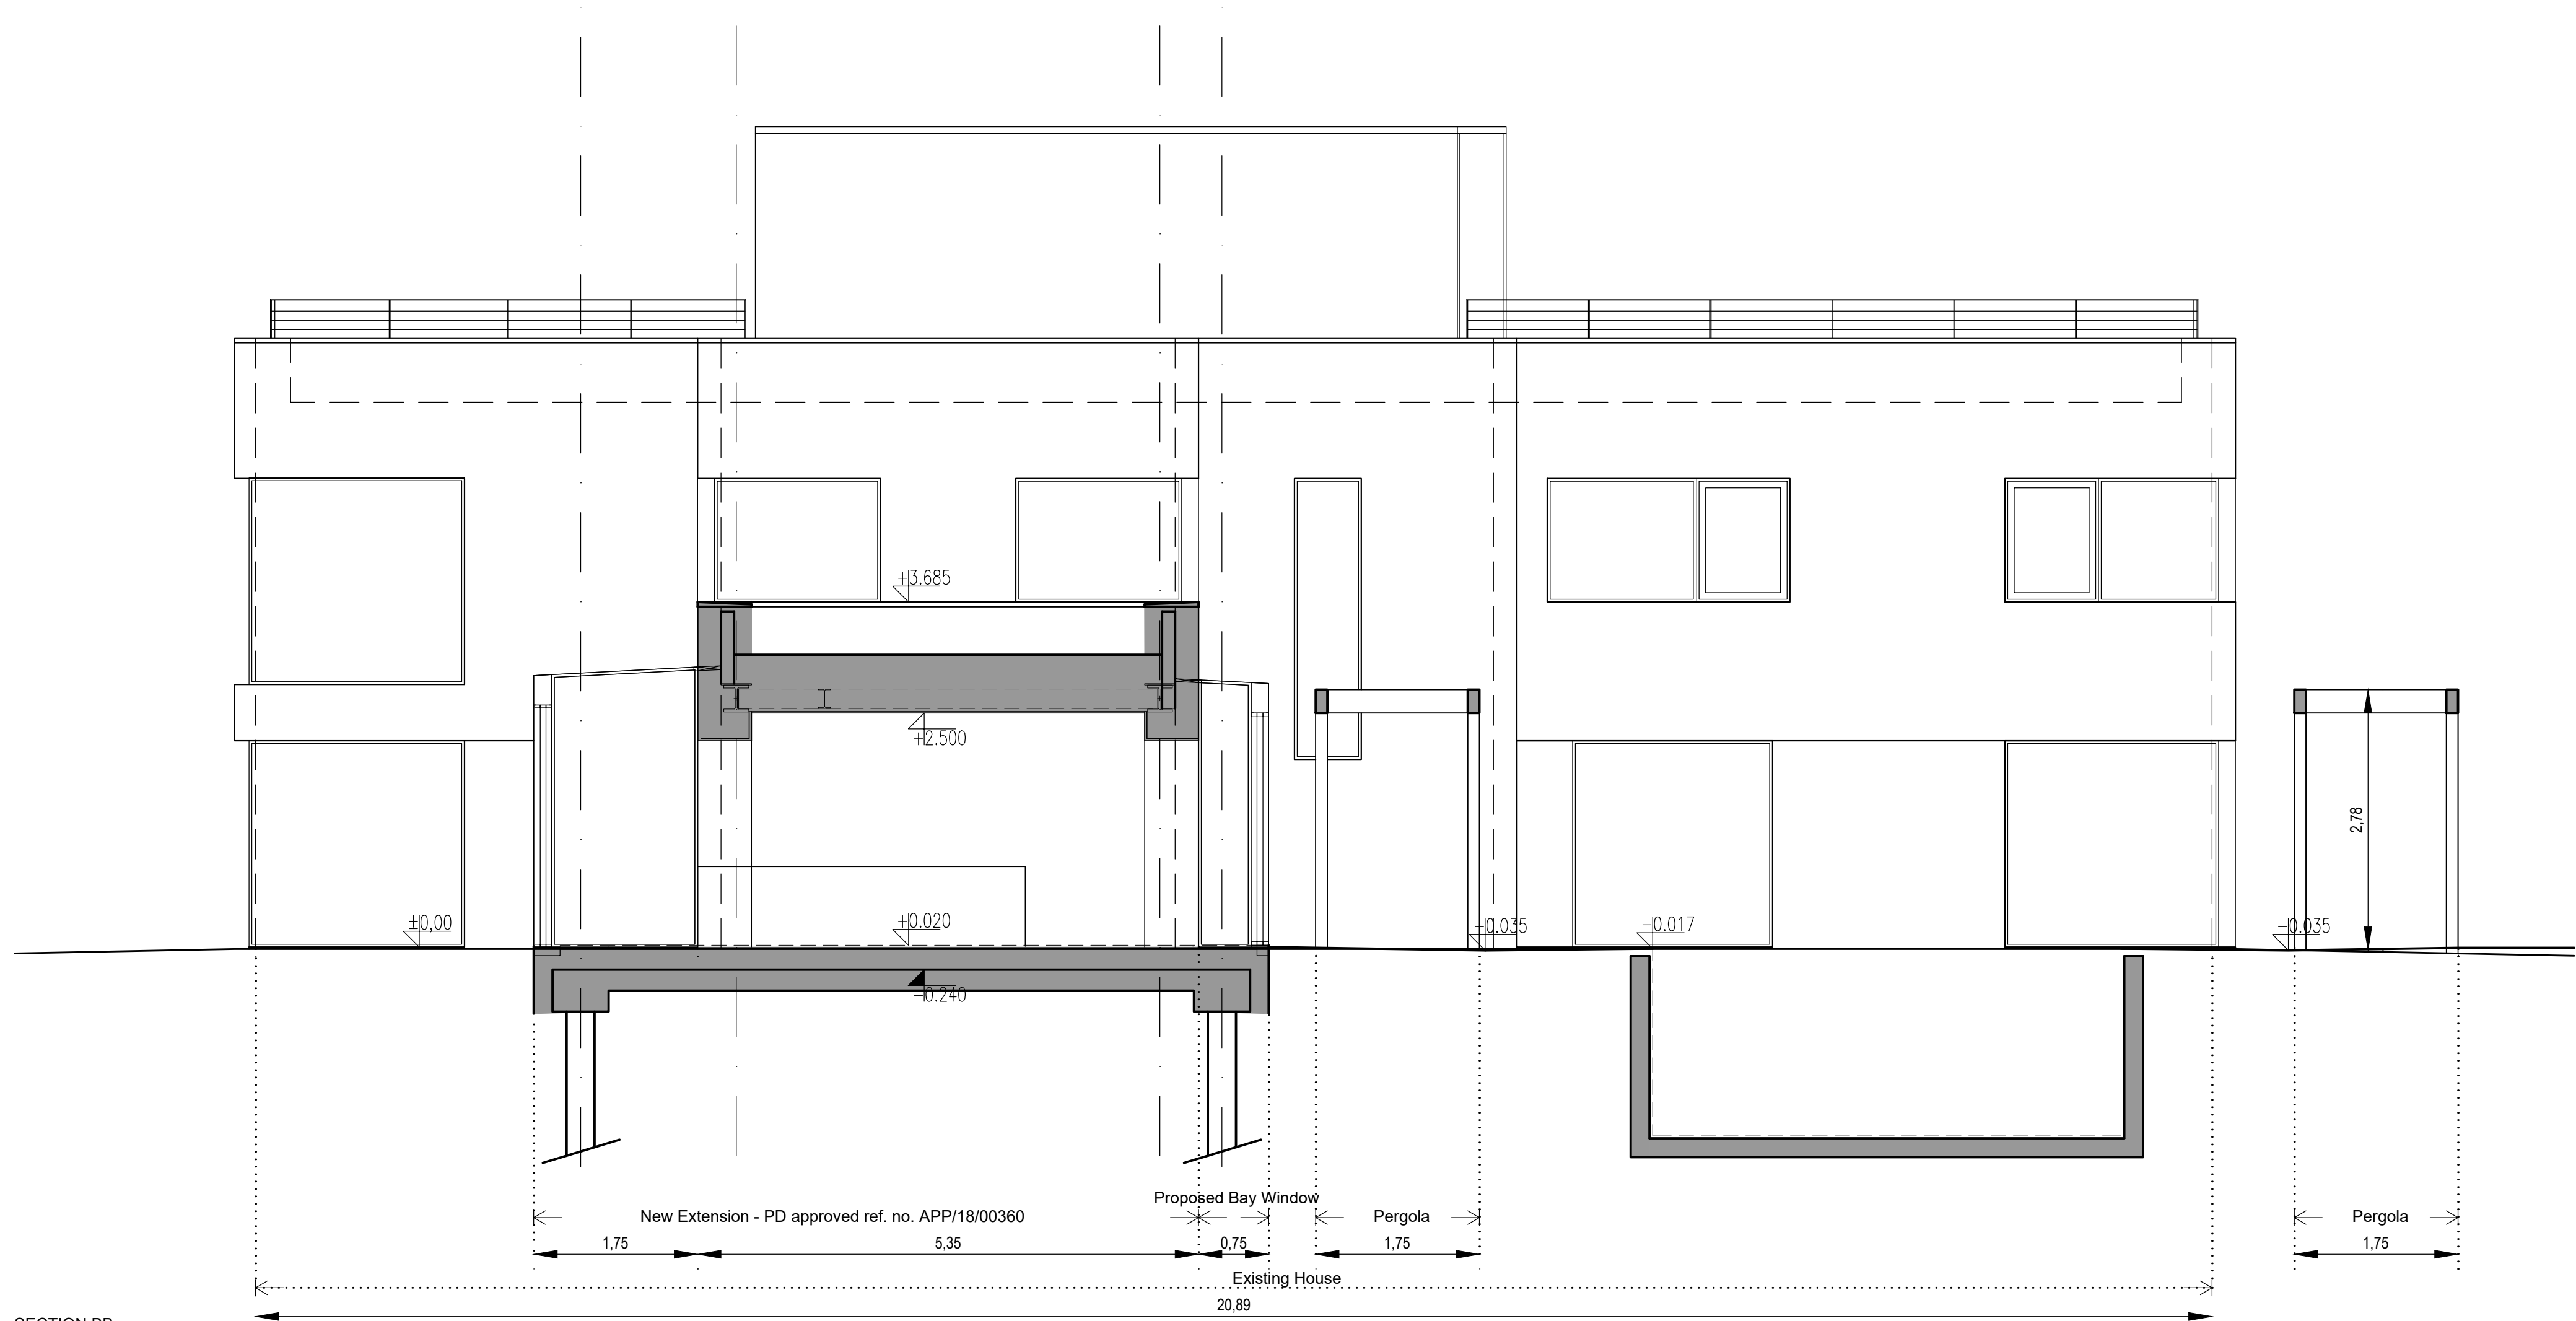

SECTION BB