


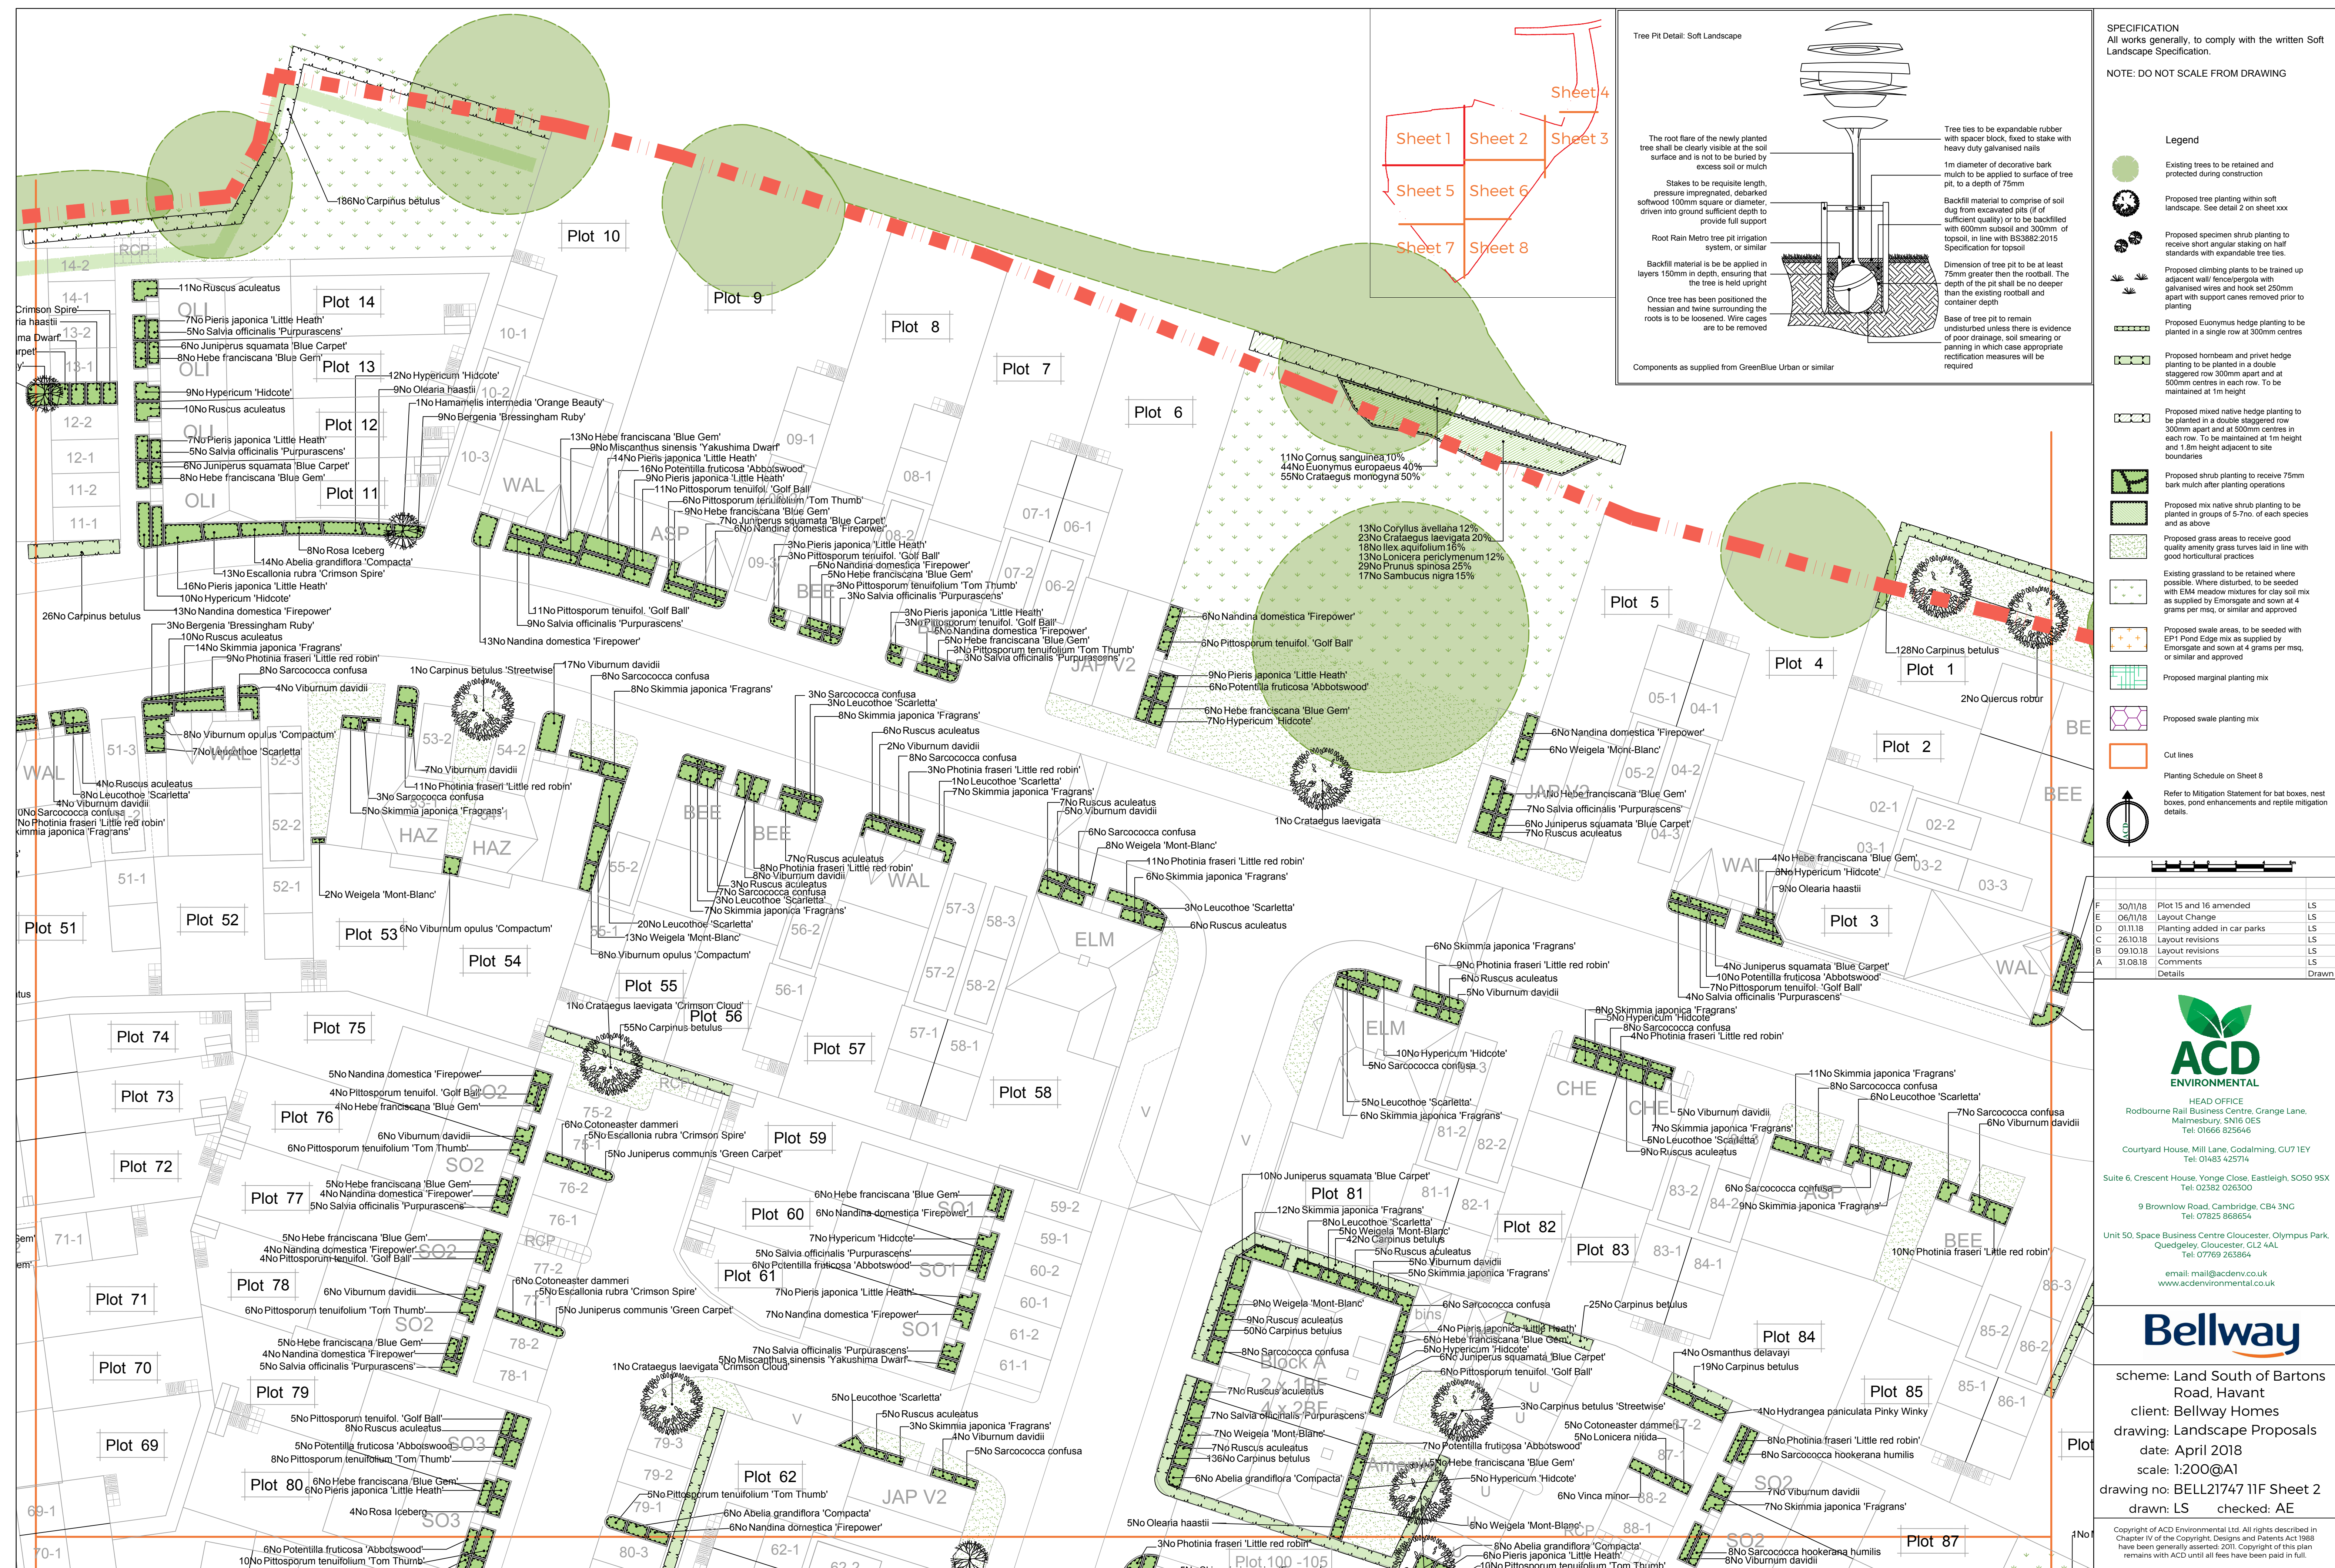

SPECIFICATION
All works generally, to comply with the written Soft
Landscape Specification.

NOTE: DO NOT SCALE FROM DRAWING

Legend

- | | |
|---|---|
|  | Existing trees to be retained and protected during construction |
|  | Proposed tree planting within soft landscape. See detail 2 on sheet xxx |
|  | Proposed specimen shrub planting to receive short angular staking on half standards with expandable tree ties. |
|  | Proposed climbing plants to be trained up adjacent wall/fence/pergola with galvanised wires and hook set 250mm apart with support canes removed prior to planting |
|  | Proposed Eucalyptus hedge planting to be planted in a single row at 300mm centres |
|  | Proposed hornbeam and privet hedge planting to be planted in a double staggered row 300mm apart and at 500mm centres in each row. To be maintained at 1m height |
|  | Proposed mixed native hedge planting to be planted in a double staggered row 300mm apart and at 500mm centres in each row. To be maintained at 1m height and 1.8m height adjacent to site boundaries |
|  | Proposed shrub planting to receive 75mm bark mulch after planting operations |
|  | Proposed mix native shrub planting to be planted in groups of 5-7 no. of each species and as above |
|  | Proposed grass areas to receive good quality amenity grass turves laid in line with good horticultural practices |
|  | Existing grassland to be retained where possible. Where disturbed, to be seeded with EM4 meadow mixtures for clay soil mix as supplied by Emorsgate and sown at 4 grams per sq.m, or similar and approved |
|  | Proposed swale areas, to be seeded with EP1 Pond Edge mix as supplied by Emorsgate and sown at 4 grams per sq.m, or similar and approved |
|  | Proposed marginal planting mix |
|  | Proposed swale planting mix |
|  | Cut lines |
|  | Planting Schedule on Sheet 8 |
|  | Refer to Mitigation Statement for bat boxes, nest boxes, pond enhancements and reptile mitigation details. |



F	30/11/18	Plot 15 and 16 amended	LS
E	06/11/18	Layout Change	LS
D	01.11.18	Planting added in car parks	LS
C	26.10.18	Layout revisions	LS
B	09.10.18	Layout revisions	LS
A	31.08.18	Comments Details	LS Drawn



HEAD OFFICE
Rodbourne Rail Business Centre, Grange Lane,
Malmesbury, SN16 0ES

Courtyard House, Mill Lane, Godalming, GU7 1EY
Tel: 01483 425714

Suite 6, Crescent House, Yonge Close, Eastleigh, SO50 9S
Tel: 02382 026300

9 Brownlow Road, Cambridge, CB4 3NG
Tel: 07825 868654

Unit 50, Space Business Centre Gloucester, Olympus Park

Tel: 07769 263864
email: mail@acdenv.co.uk
www.acdenvironmental.co.uk

Bellway

scheme: Land South of Bartons

client: Bellway Homes

drawing: Landscape Proposals

date: April 2018

scale: 1:200@A1

drawing no: BELL21747 11F Sheet 2

drawn: LS checked: AE

Copyright of ACD Environmental Ltd. All rights described in Chapter IV of the Copyright, Designs and Patents Act 1988 have been generally asserted: 2011. Copyright of this plan remains with ACD until all fees have been paid in full.