
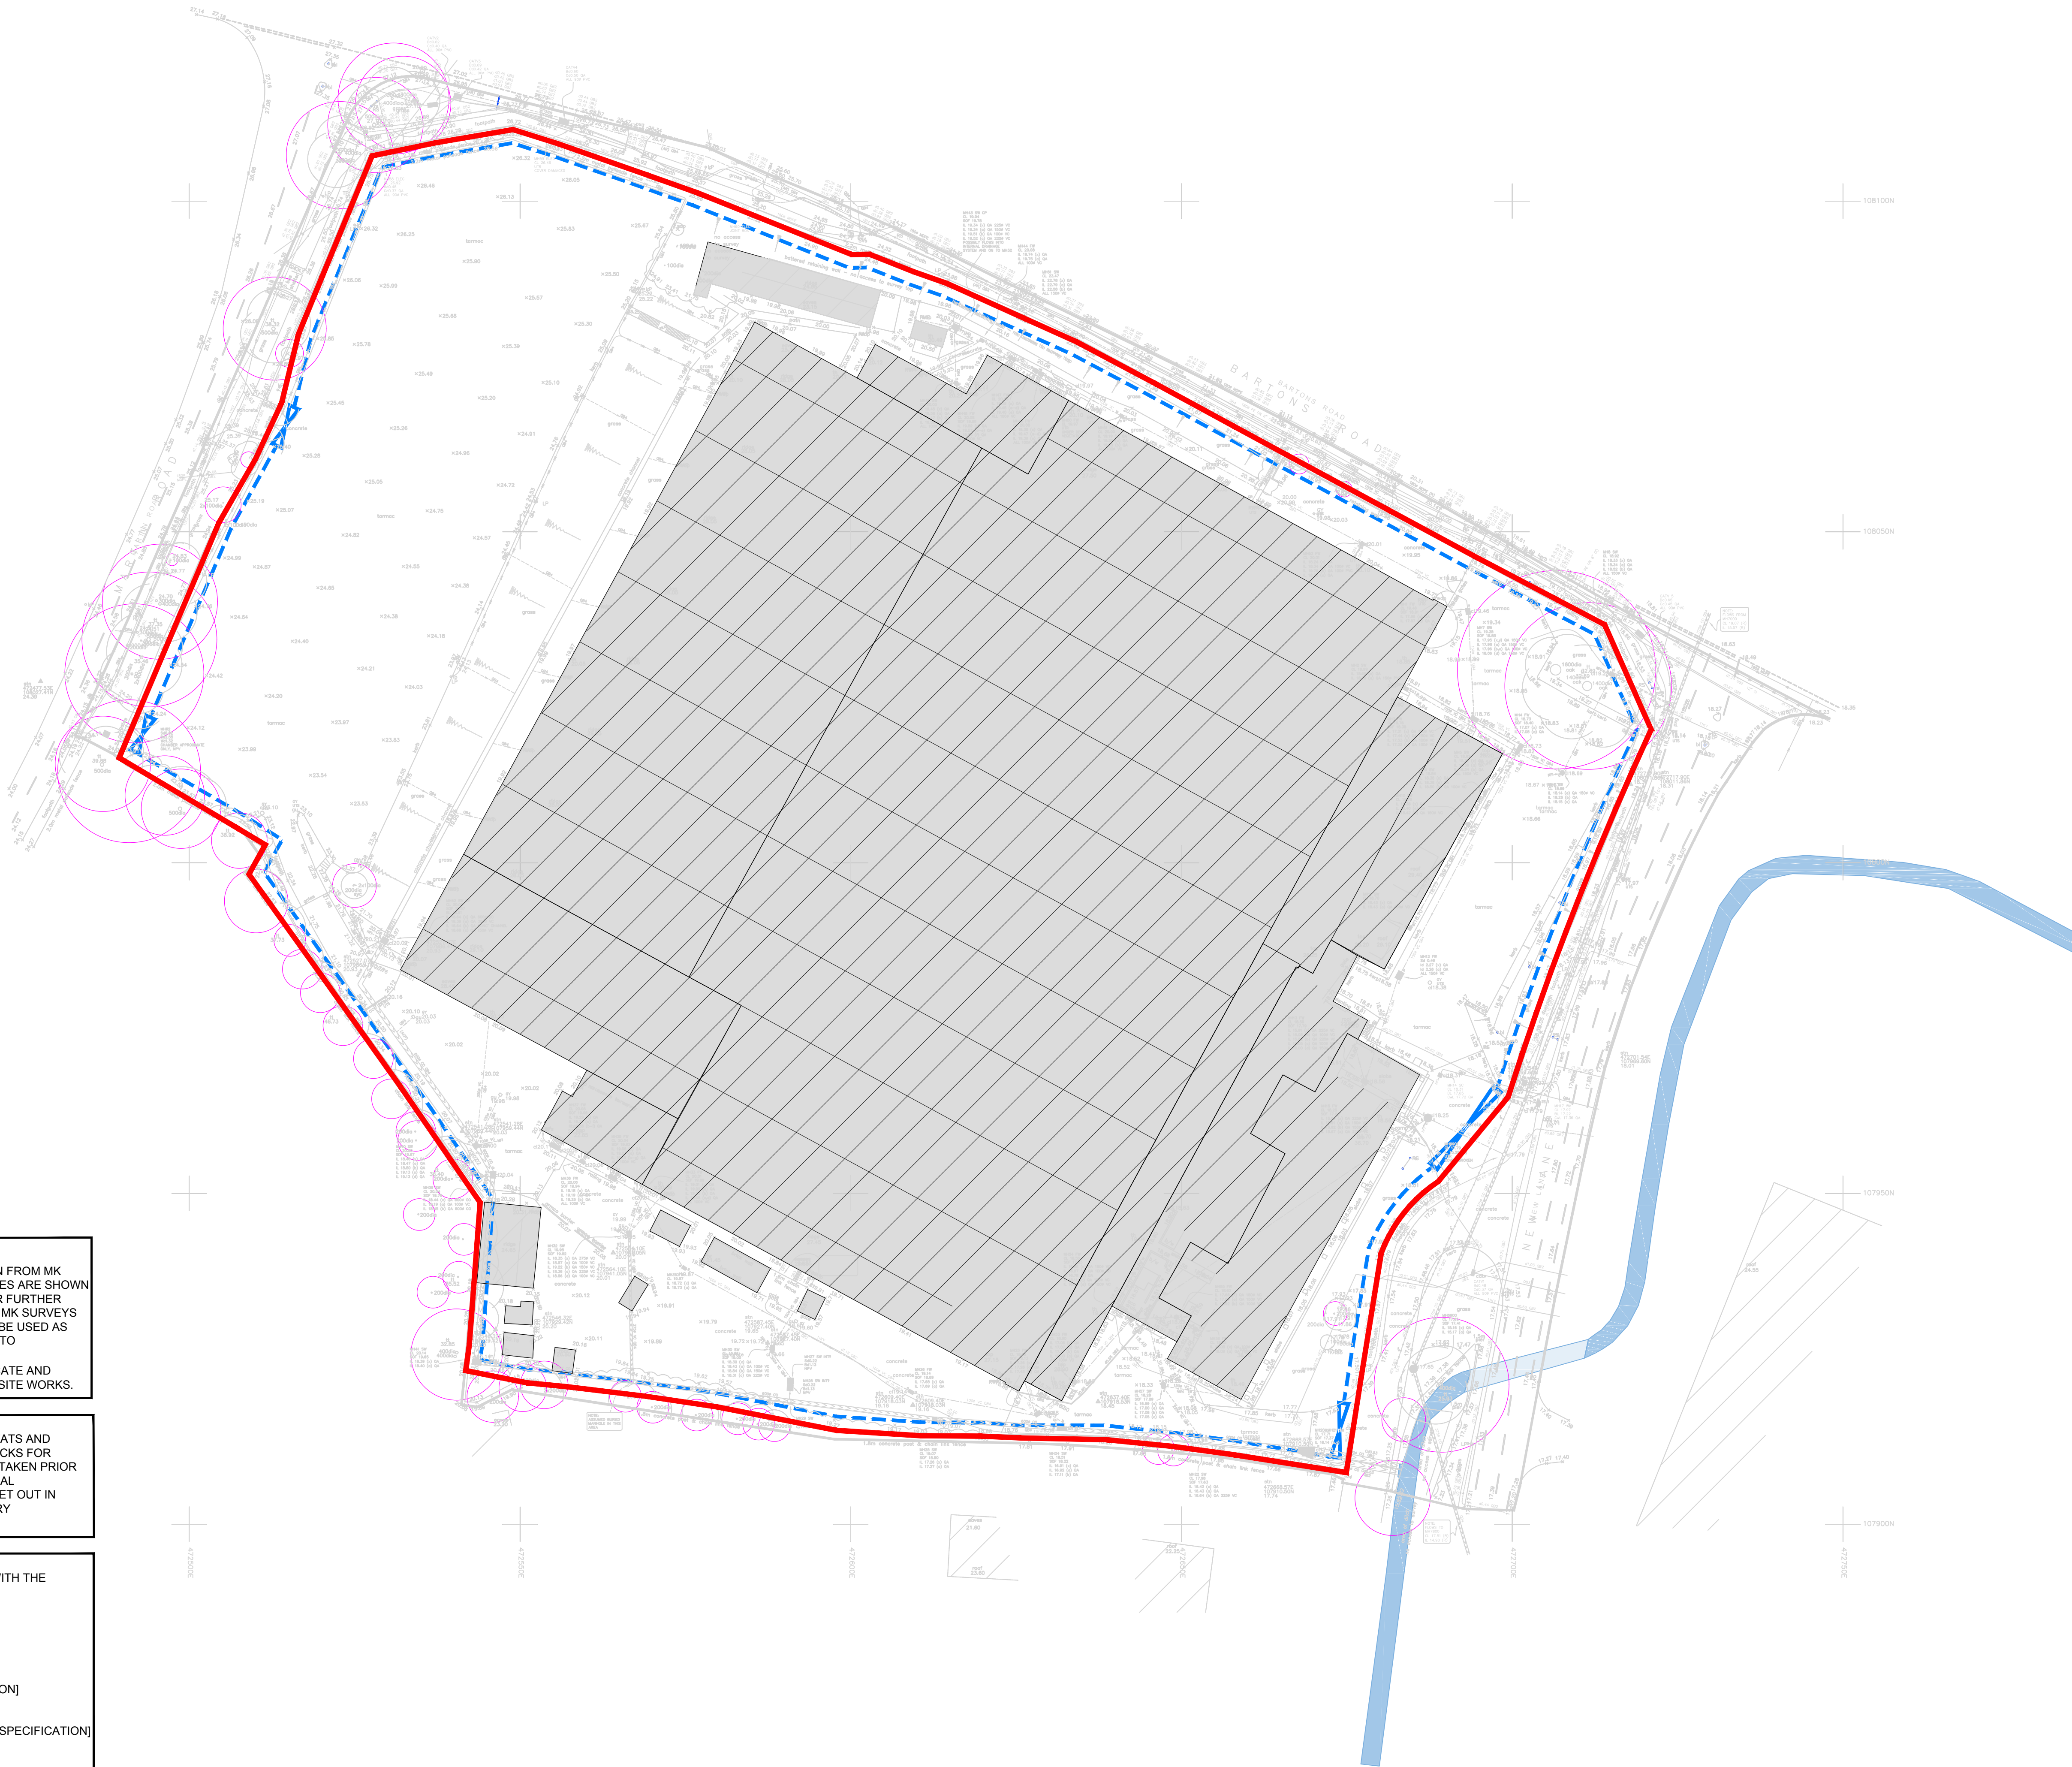


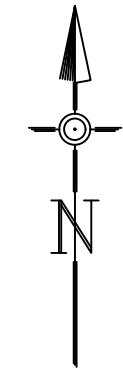

- NOTES**
- DO NOT SCALE FROM THIS DRAWING ON PRINT OR ELECTRONICALLY. WORK FROM FIGURED DIMENSIONS ONLY.**
 - No deviation from the details on this drawing is allowed without CampbellReith's prior permission in writing.
 - Read this drawing with all Architect's, Service Engineer's and CampbellReith's relevant details, specifications and drawings.
 - All work is to be done in accordance with the relevant specifications issued by CampbellReith, British Standard Codes of Practice, Statutory Requirements and the Contract Documents.
 - Drawing Status:
 - P: PRELIMINARY** Evolving drawings for approvals, tenders, billings etc.
 - C: CONSTRUCTION** Fully developed drawings issued under instructions for construction.
 - ONLY STATUS C DRAWINGS TO BE USED FOR CONSTRUCTION.**
 - Suitability Code:
 - Work in Progress
 - SO - Work in Progress
 - Shared (Non-Contractual)
 - S1 - For Coordination, S2 - For Information, S3 - For Internal Review and Comment, S4 - For Construction Approval.
 - Documentation (For Contractors Purposes)
 - D1 - For Costing, D2 - For Tender, D3 - For Contractor Design, D4 - For Manufacture/Procurement.
 - Construction
 - A - For Construction, B - For Construction but With Comments (i.e. areas in abeyance), C - Comprehensive Revisions Required.

LEGEND

-  **SITE BOUNDARY**
-  **SECURE ACCESS GATE 2.4M HIGH**
-  **SITE HOARDING 2.4M HIGH**
-  **ROOT PROTECTION AREA**

P3	ISSUED FOR COSTING	17.10.17	VP
P2	ISSUED FOR COMMENTS	01.09.17	GK
P1	ISSUED FOR COMMENTS	11.08.17	GK
REV	DESCRIPTION	DATE	BY

CampbellReith
consulting engineers

LONDON 020 7340 1700 ☐ MANCHESTER 0161 819 3060
SURREY 01737 784 500 ☒ BIRMINGHAM 01675 467 484
BRISTOL 0117 916 1066 ☐ DUBAI 00 971 4345 7088
www.campbellreith.com

CLIENT	HCA
JOB TITLE	COLT INTERNATIONAL

TEMPORARY FENCING PLAN

DRAWN BY	DATE MADE	SCALE @ A1	CHECKED	SUITABILITY	CR PROJECT
GK	AUG'17	1:500	CRH	D1	COLT

PROJECT NO.	ISSUER	AREA	LEVEL	TYPE	ROLE	NUMBER	REV
12663	CRH	CI	XX	DR	C	6075	P3