
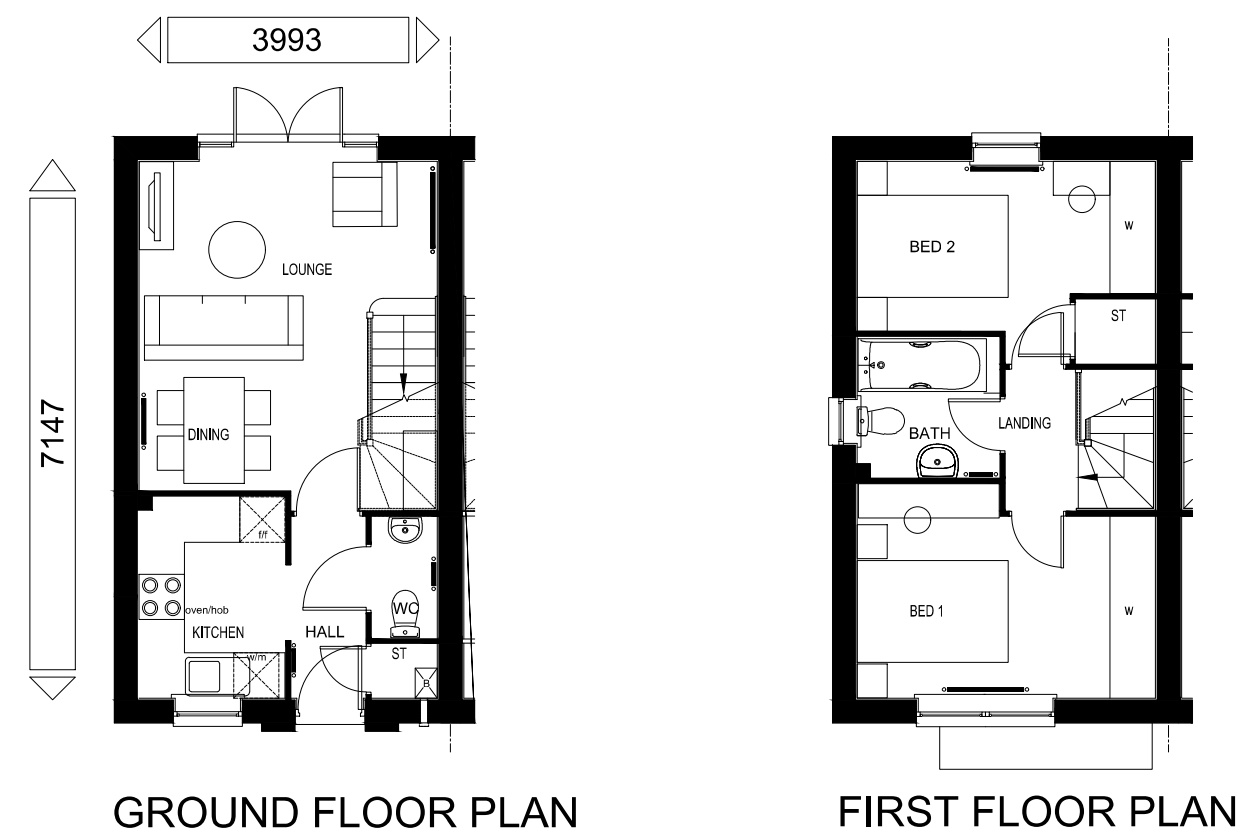


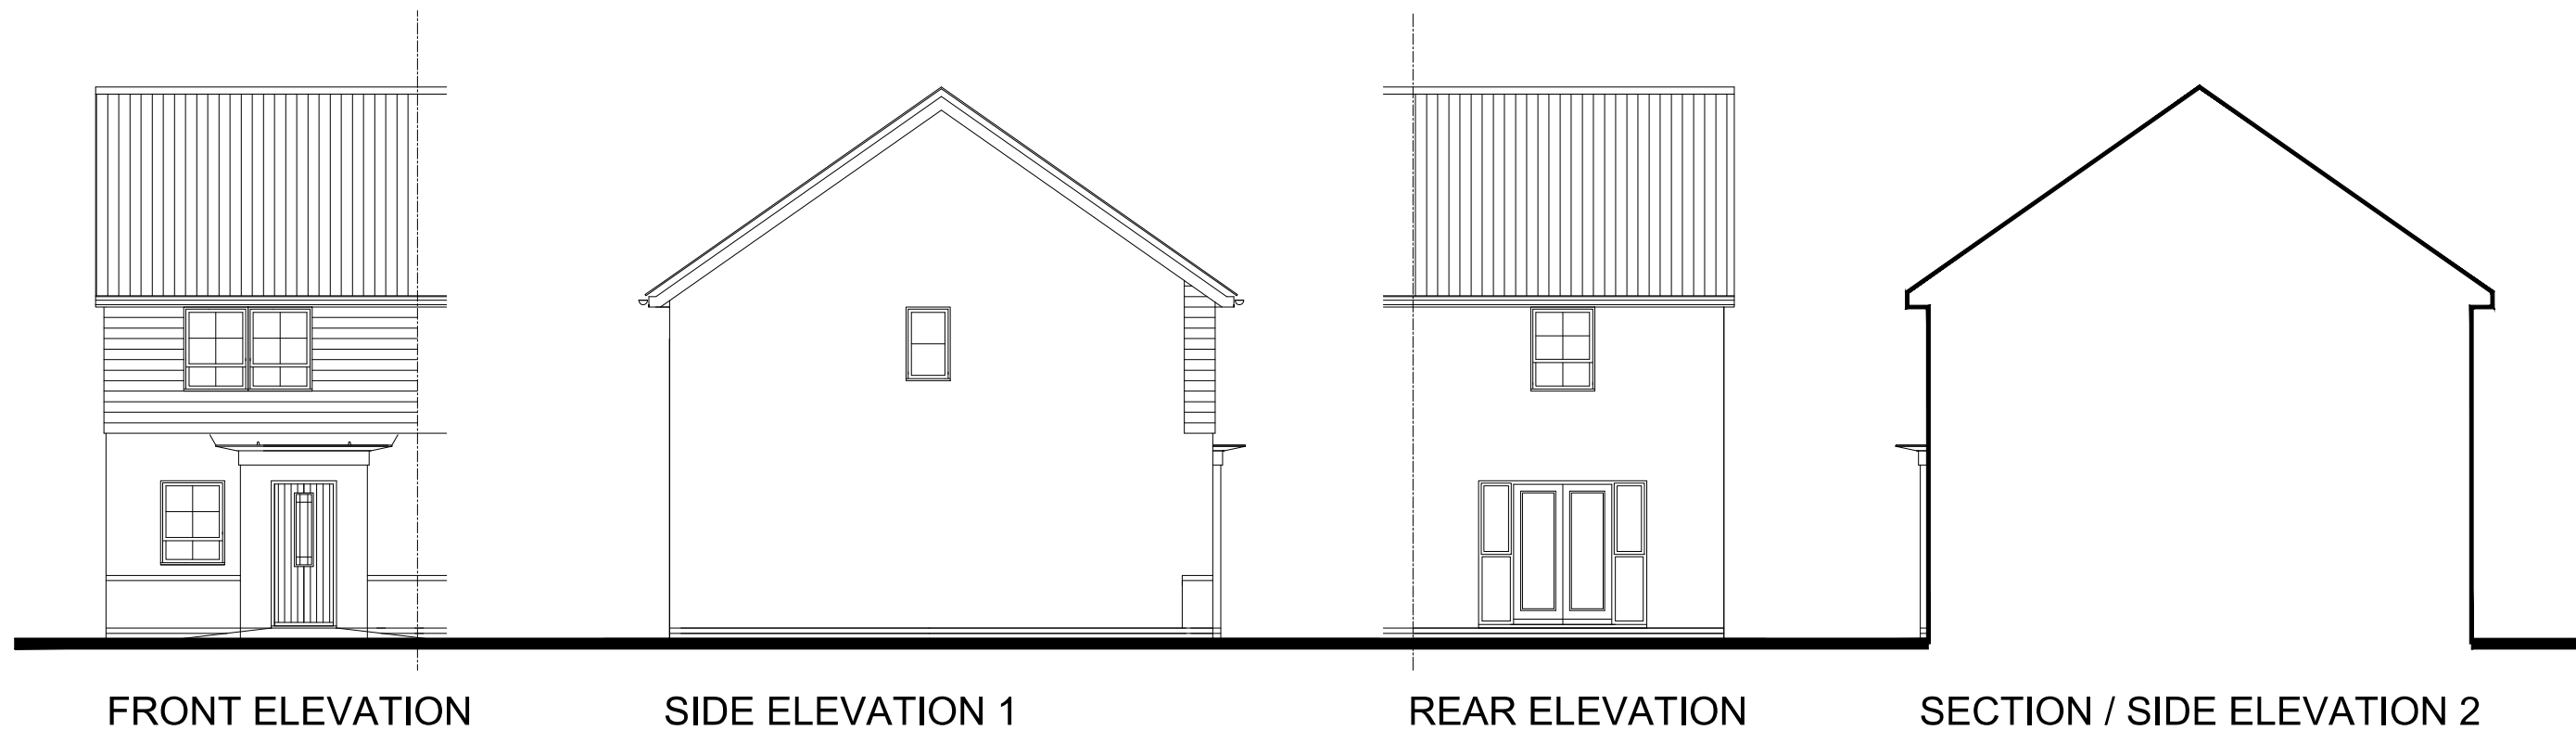

PLOT NUMBERS:
AS: 43
OPP: 44

NOTE: ALL FLUES, METERS & EXTRACT
POSITIONS TO BE CONFIRMED.

SOLAR PANELS TYPE, SIZE & ORIENTATION
TO BE AGREED. PLOT SPECIFIC

WASHINGTON
VARIANT 1
BEDROOM ALLOCATION 2B/4P
2 STOREY
FLOOR AREA: 615sqft/57.1m² (GIFA)



WASHINGTON VARIANT 1 - PLANS & ELEVATIONS 1:100 @ A3