


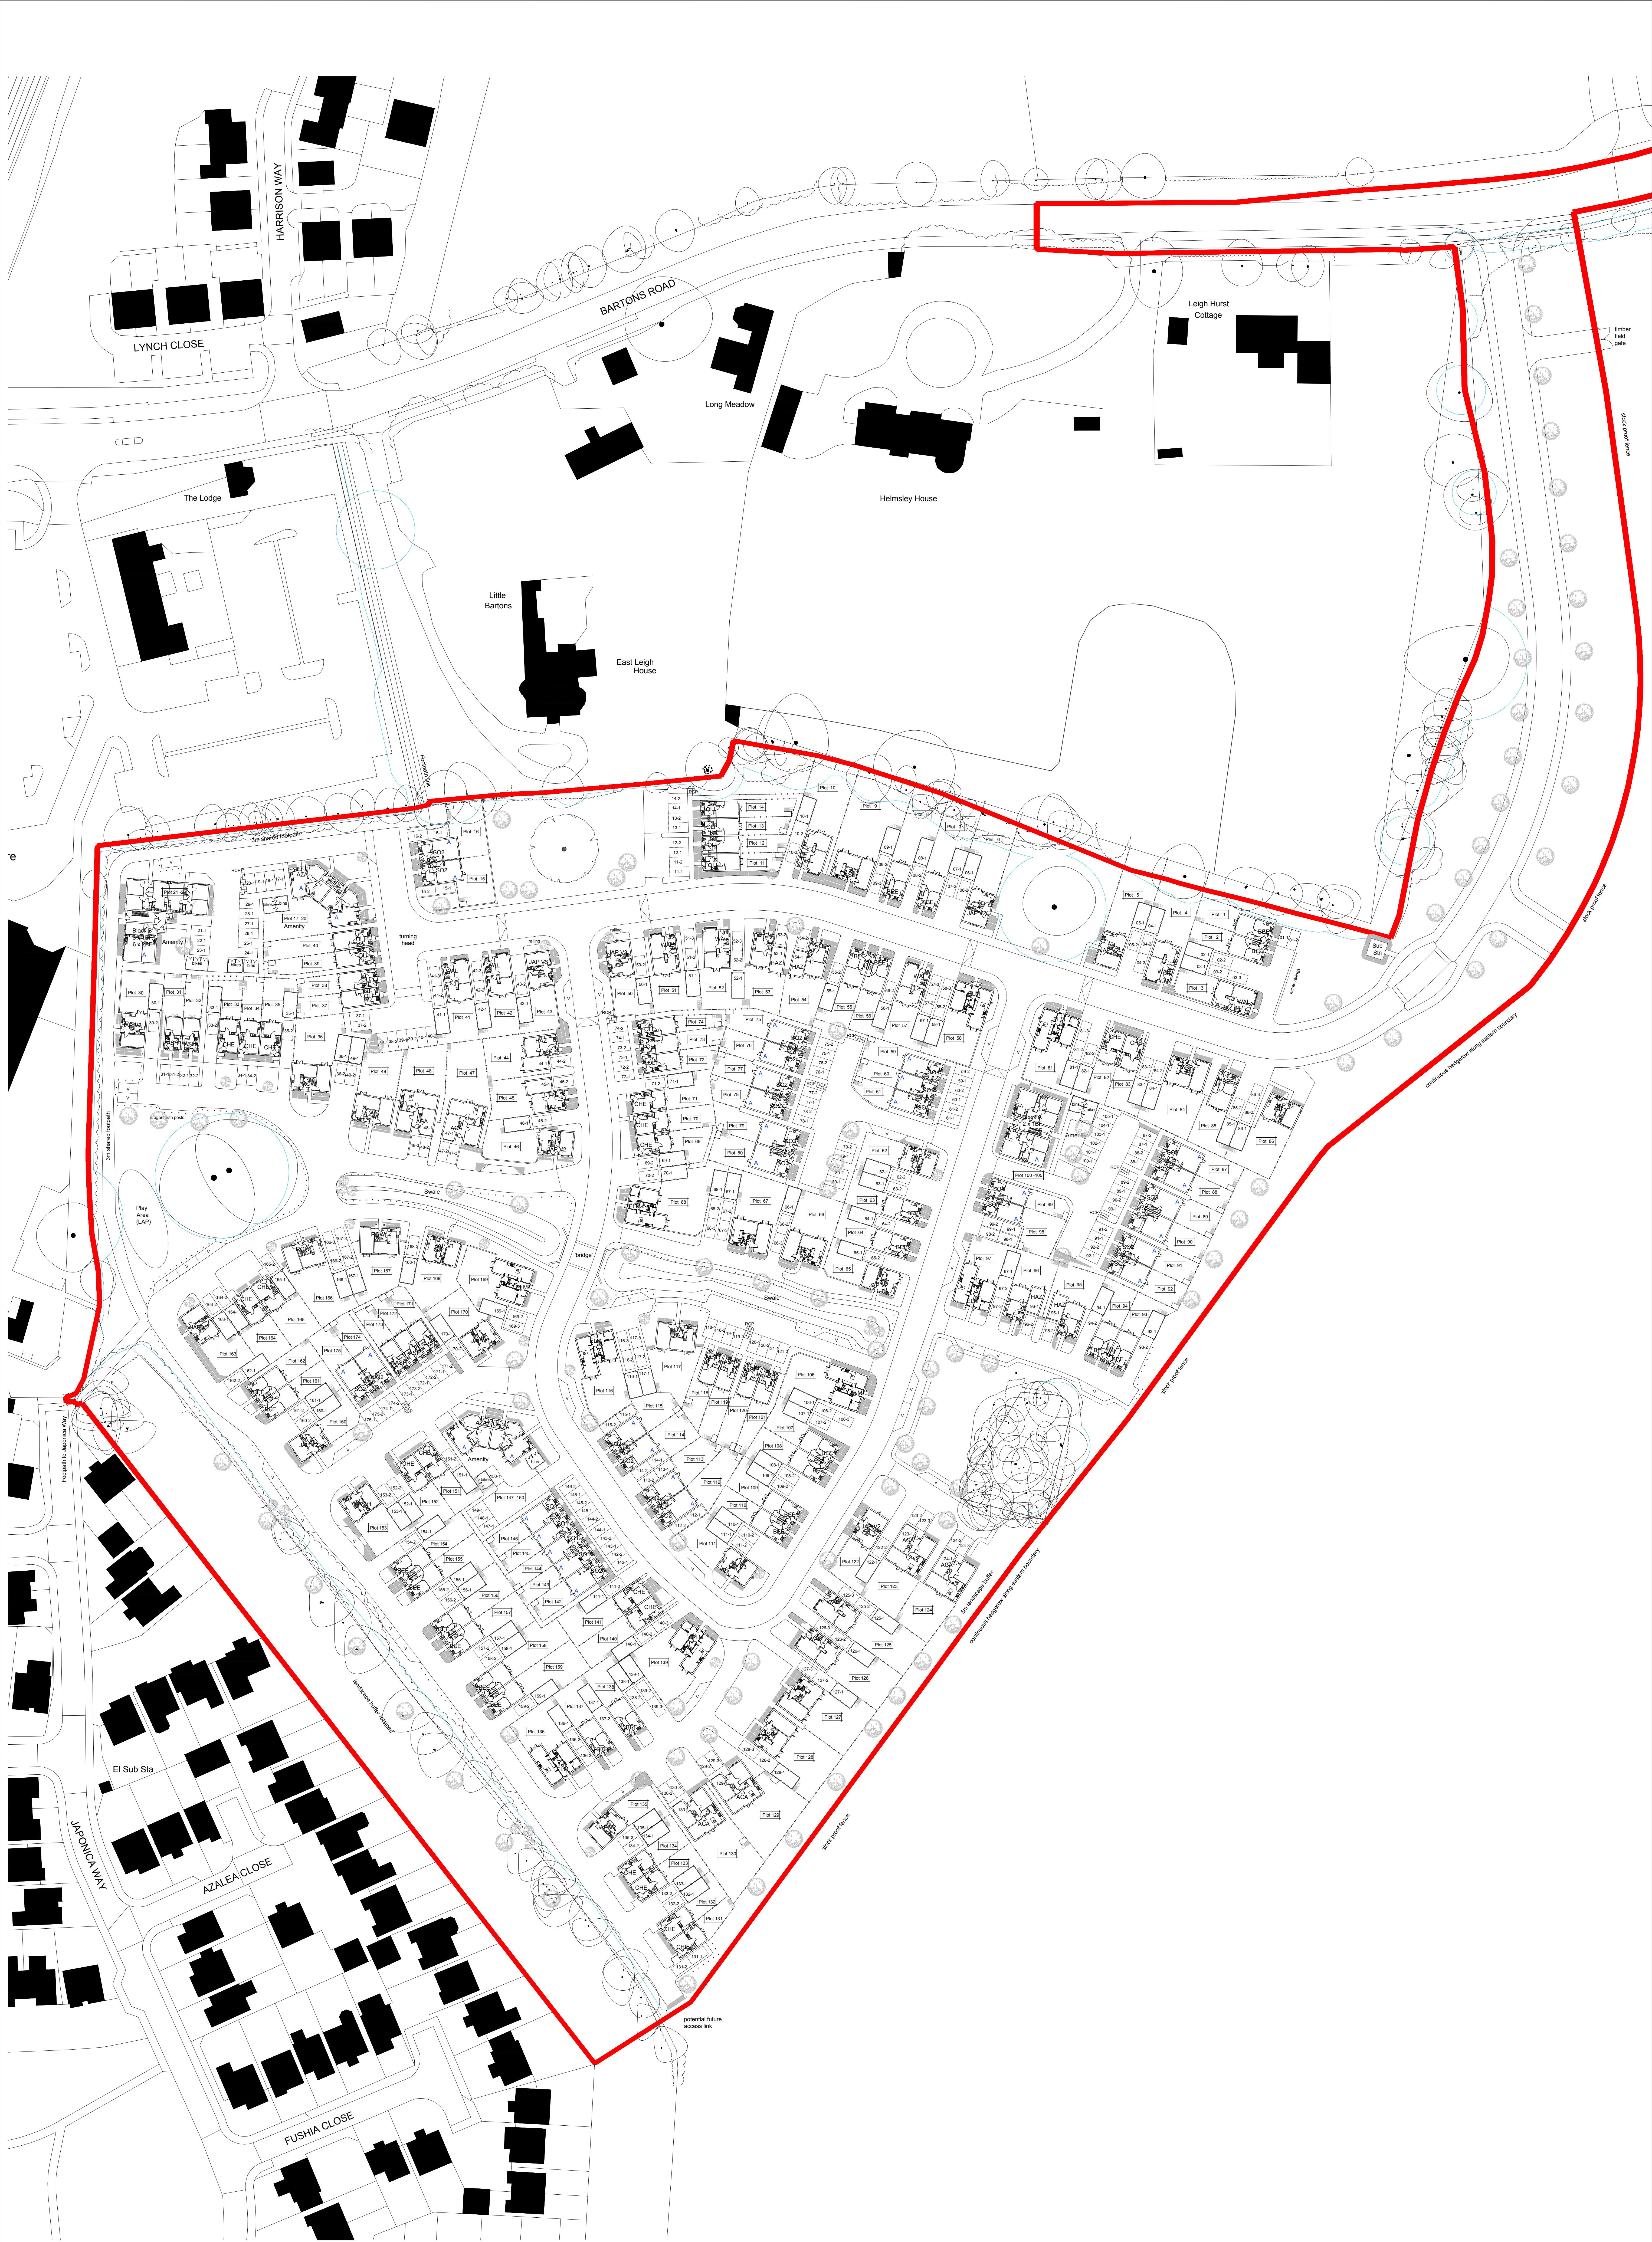

Planning