


PLANT FARM CRESCENT

Refer to L.001003

OLD PLANT FARM-
AREA AND PERIPHERAL
LANDSCAPE IN
ABEYANCE


Refer to L.001001

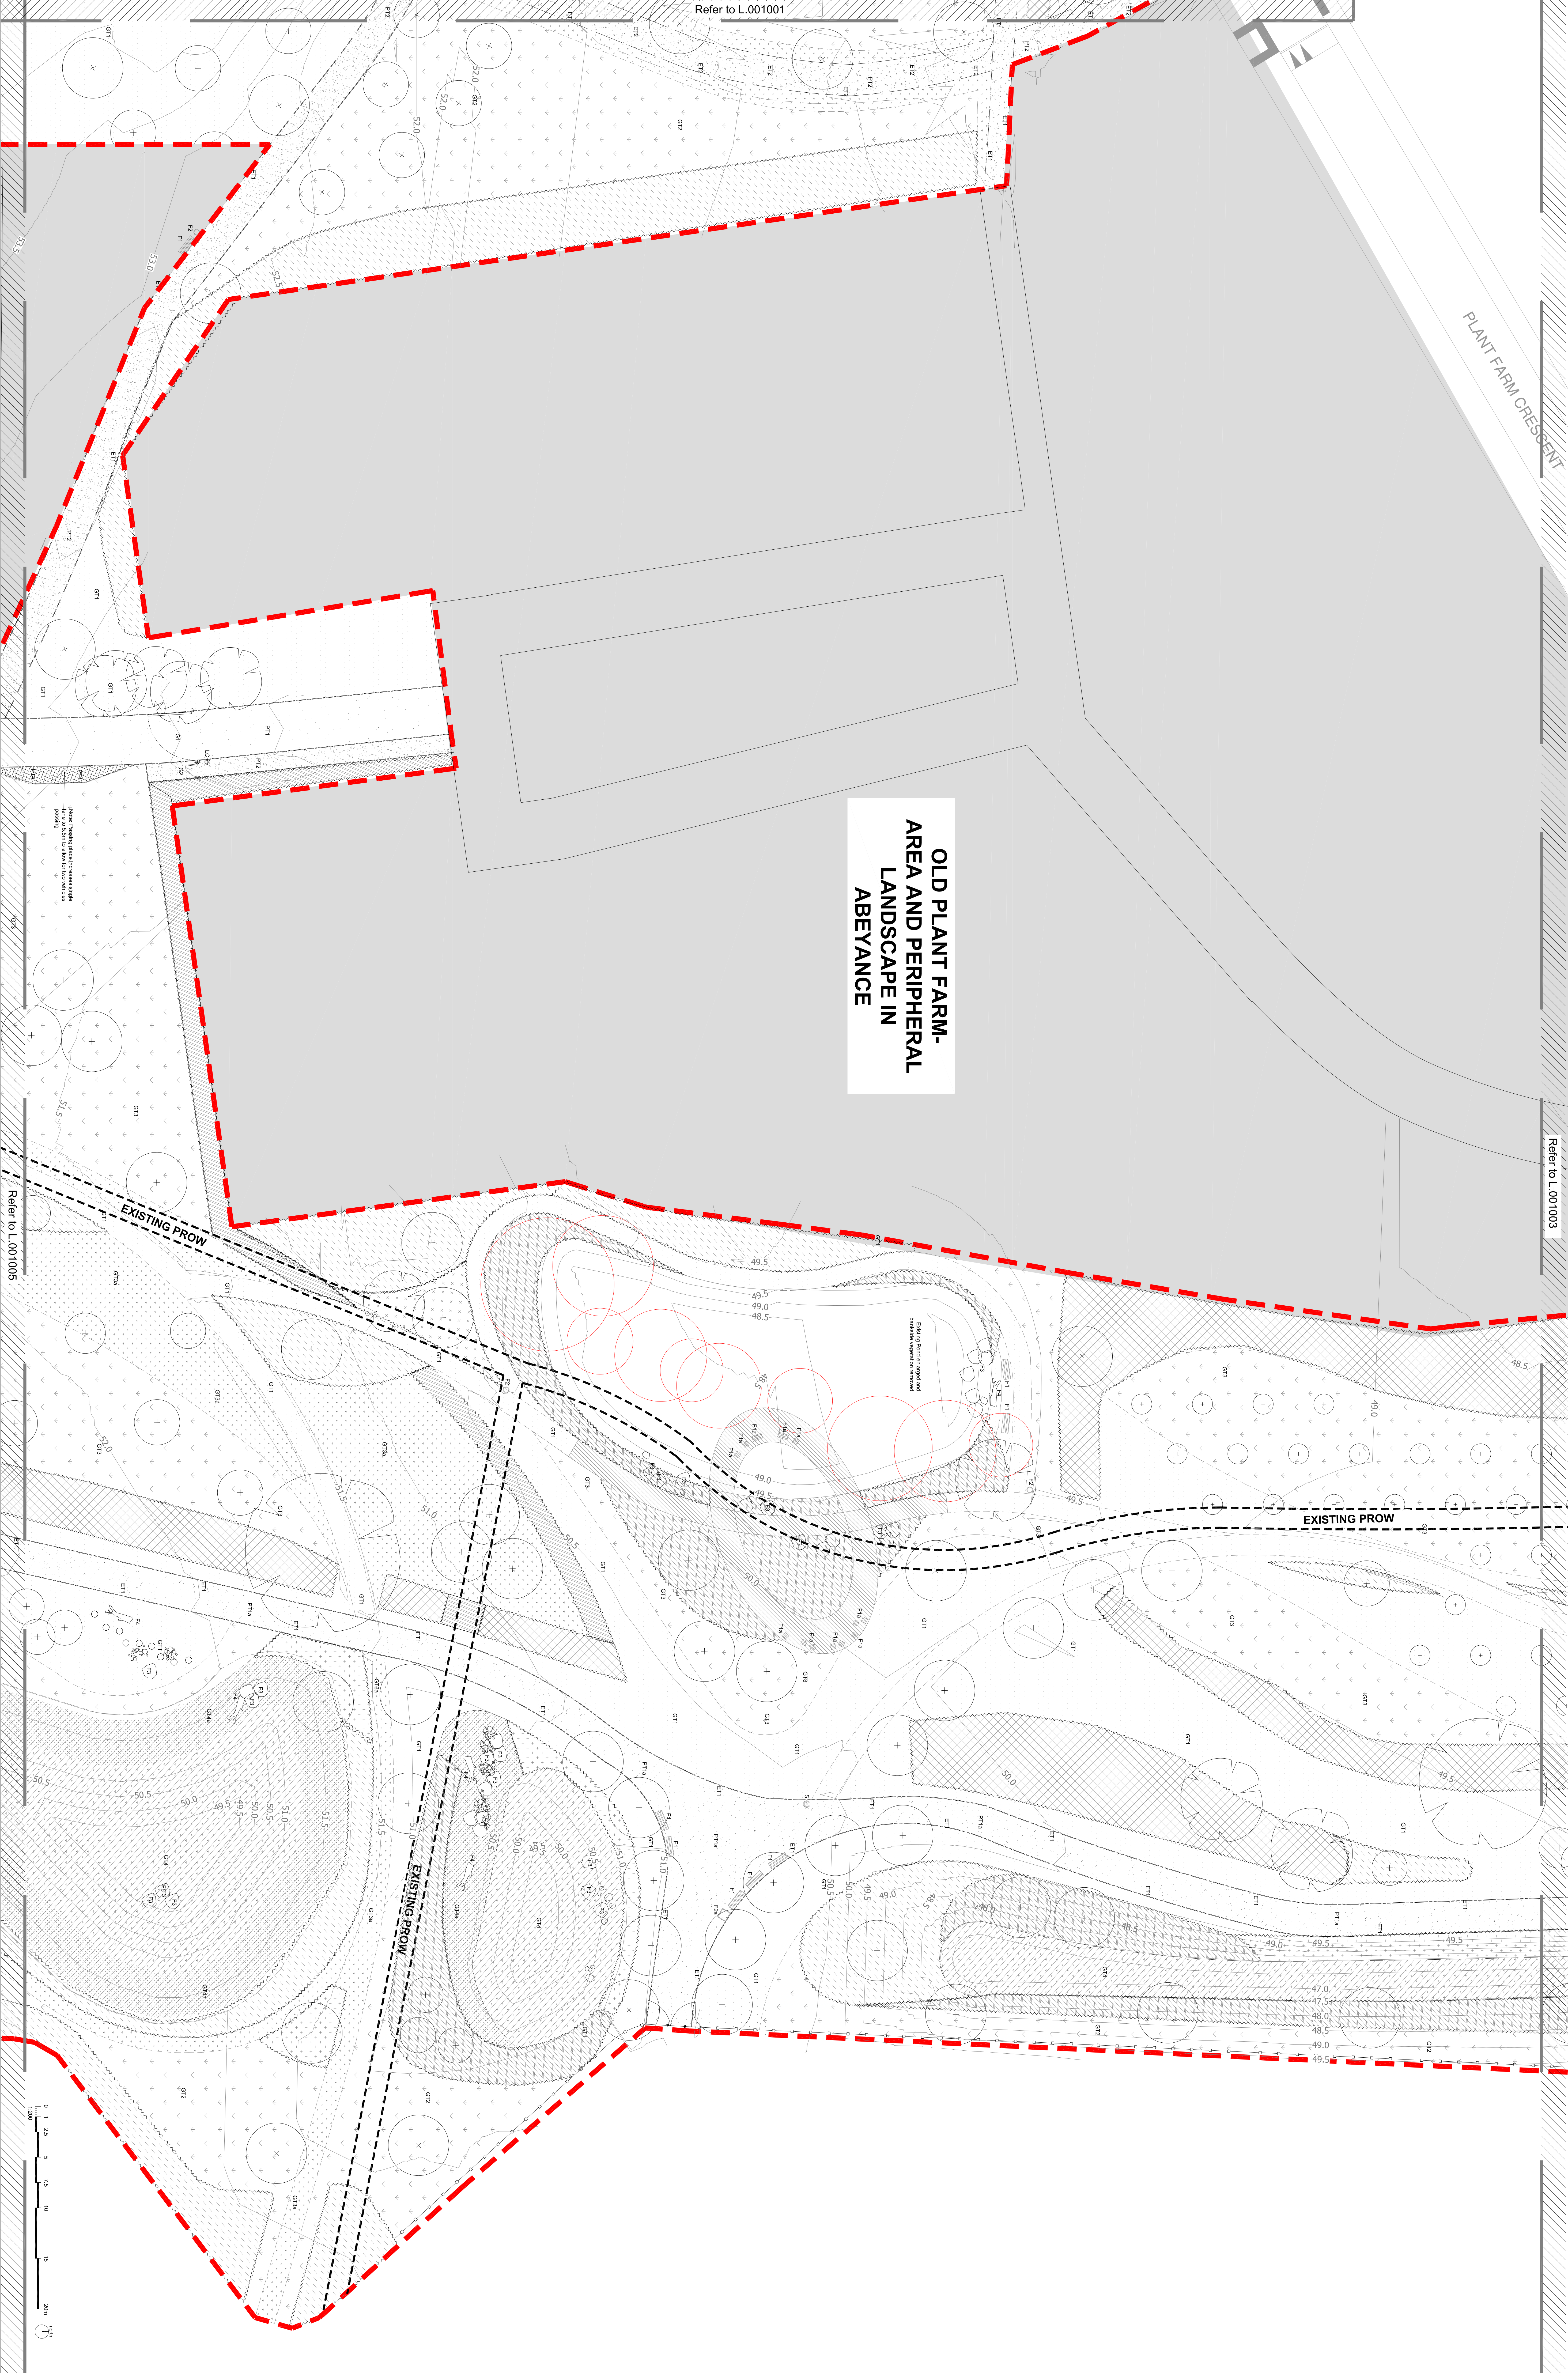

EXISTING PROW

EXISTING PROW

EXISTING PROW

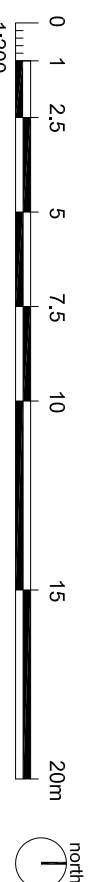

landscape architects

fbk

Barrowdown Town Park, Phase B




