



Notes

- This drawing is the property of fabrik. It must not be copied or reproduced without written consent.
- Only figured dimensions are to be taken from this drawing. All contractors must visit site and be responsible for taking and checking all dimensions related to the works shown on the drawing.
- This drawing uses coloured lines. Please do not rely on a monochrome copy.

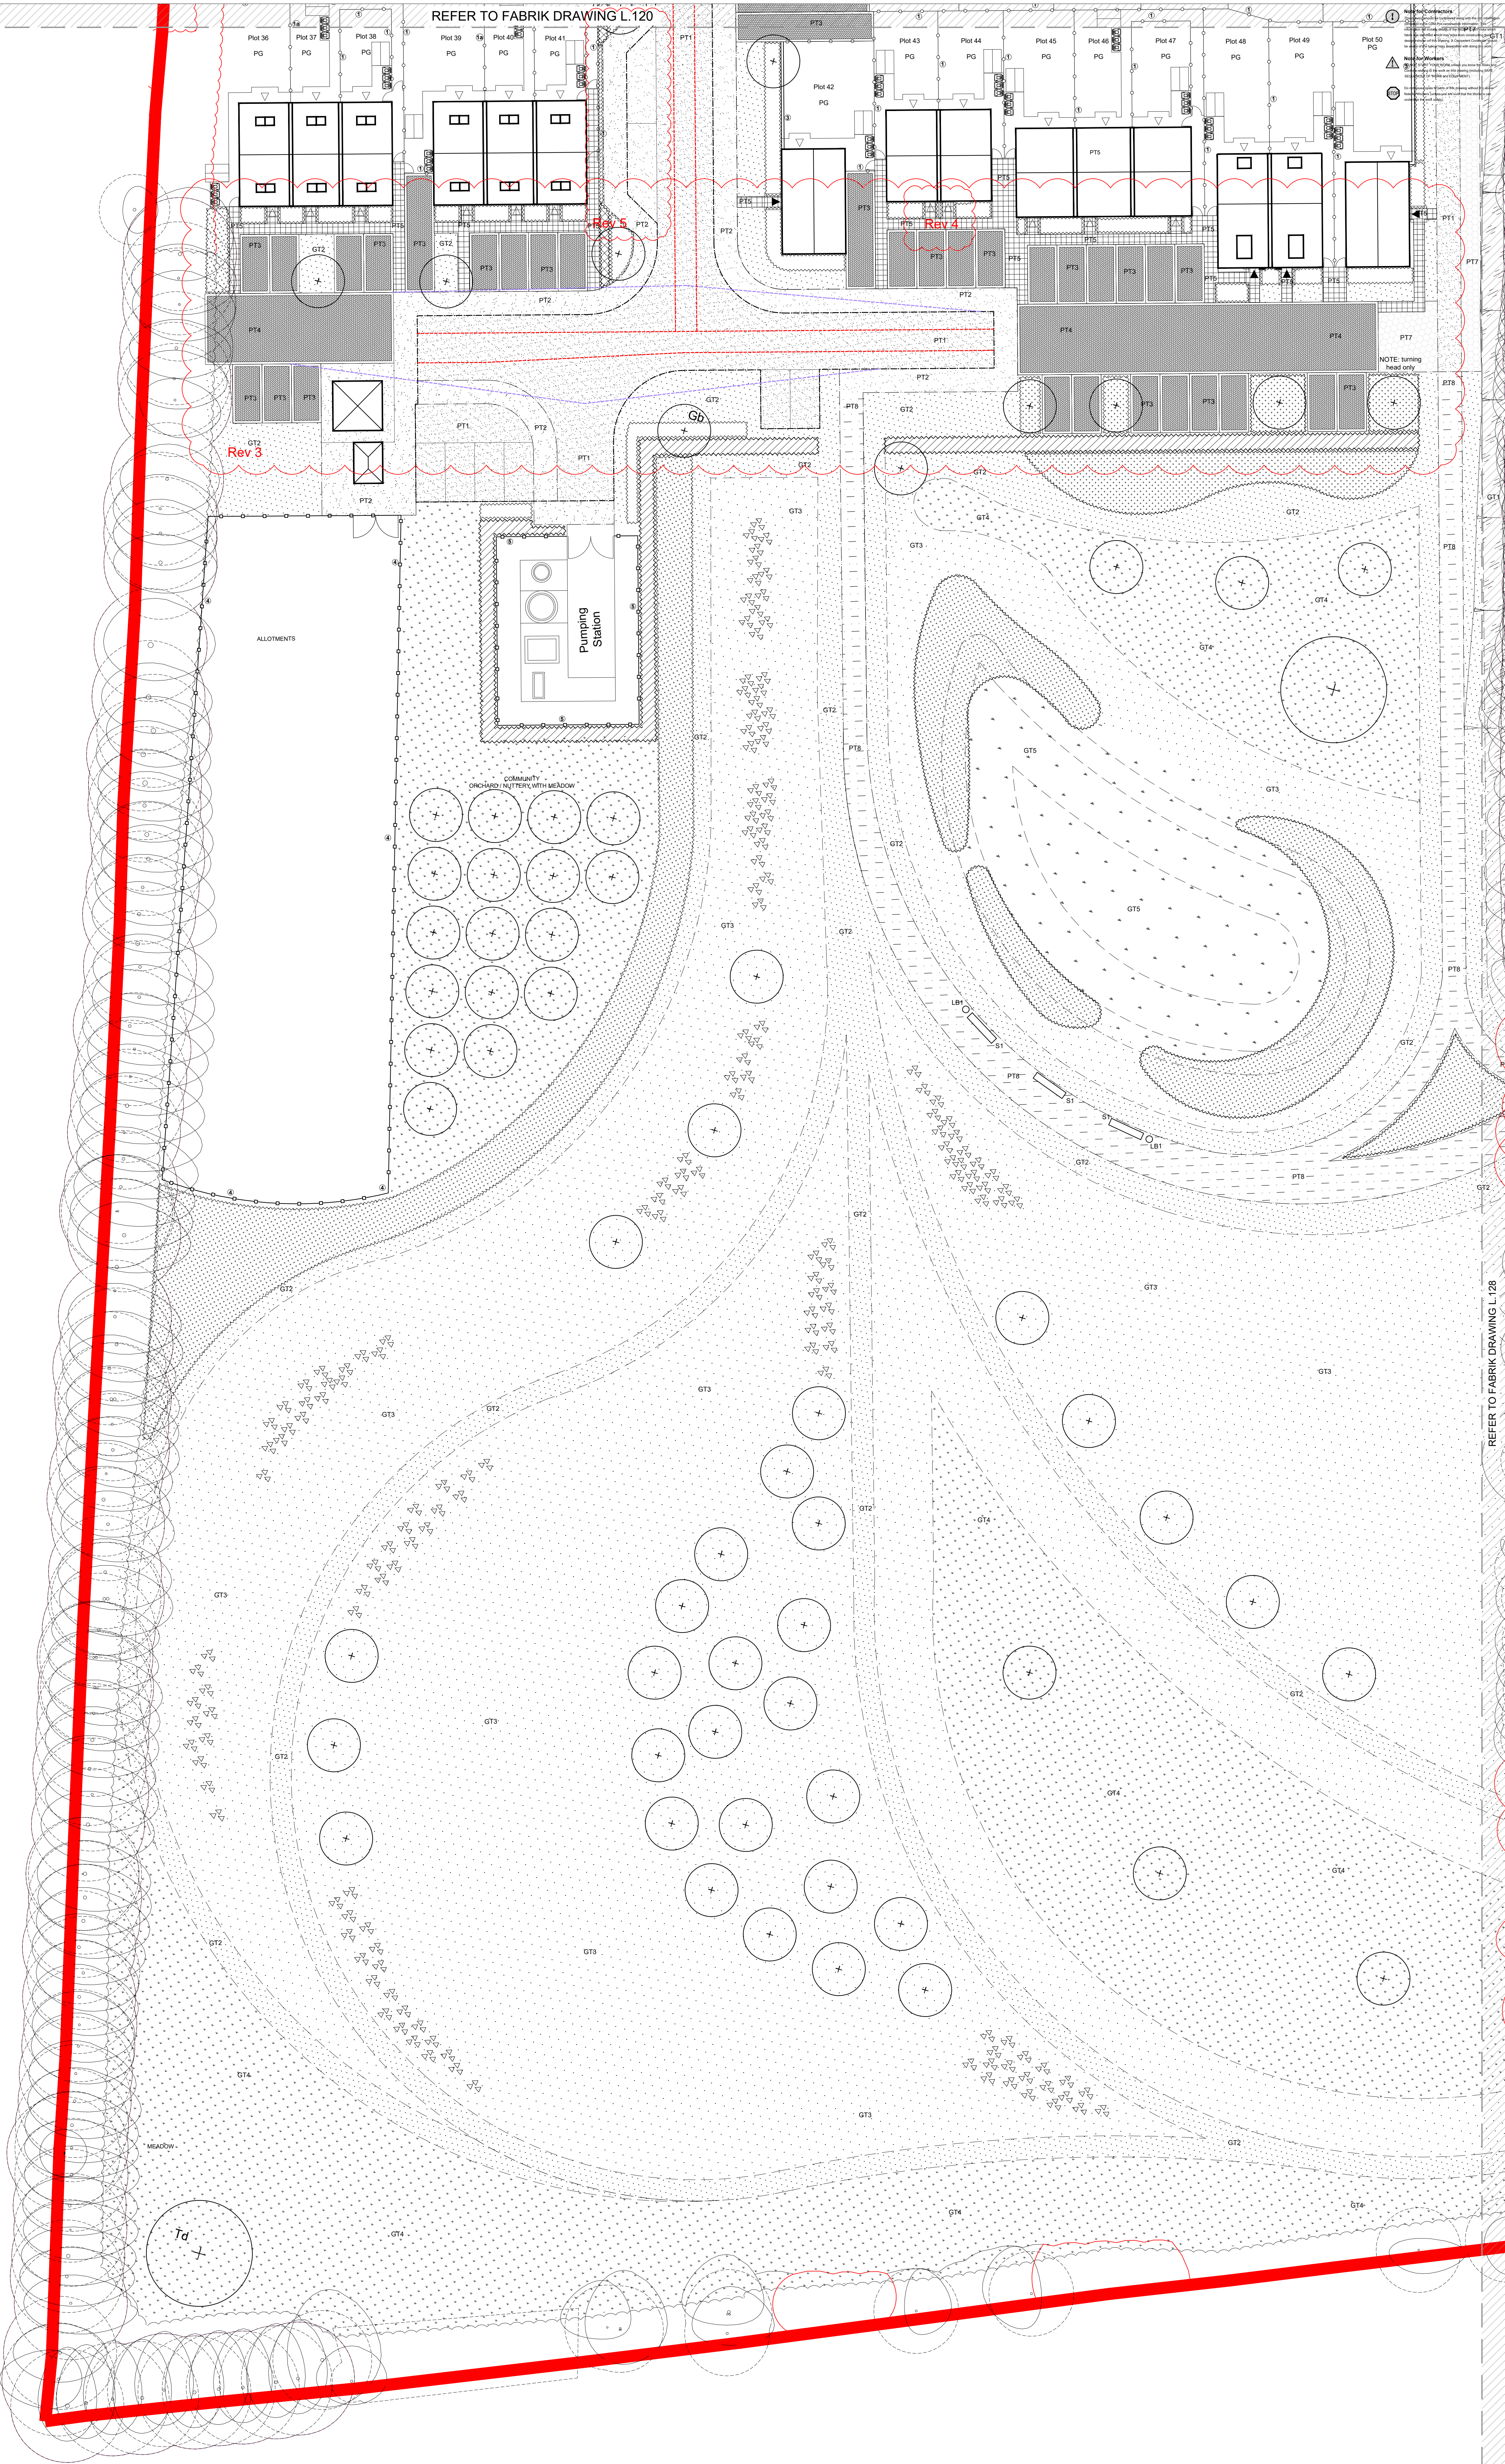

fabrik

Lentil House
16 London Street
Alton
Hampshire
GU34 1HG
T: 01420 593250
E: info@fabrik.uk
W: www.fabrik.uk

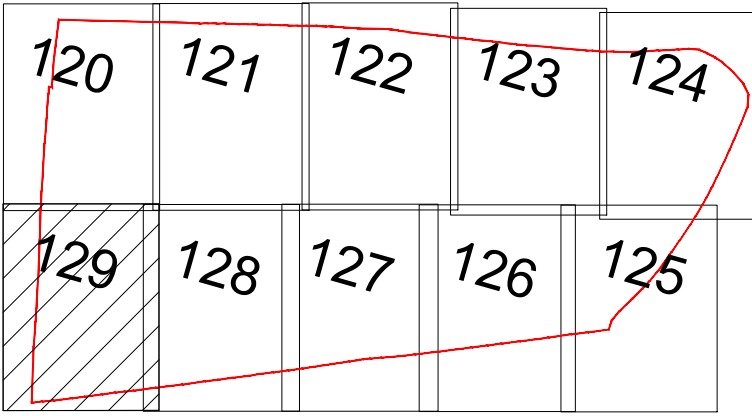

Notes
The landscape design is subject to confirmation on all existing and proposed above and below ground services.

External References:

- D2434 Forty Acre Farm, Bedhampton (Drawings/Architect/Rev: 18-09-2019) Proposed Site Layout
- D2434 Forty Acre Farm, Bedhampton (Drawings/Architect/Rev: 18-04-20) can home PA089 site
- D2434 Forty Acre Farm, Bedhampton (Drawings/Engineer/Rev: 18-04-18) Reg BSO E4519/07/009 Levels Strategy - Standard 899 - XRE/E-level strategy
- D2434 Forty Acre Farm, Bedhampton (Drawings/Engineer/Rev: 18-09-21) rch highways BSO E4519 Highway Strategy Plans X-Highway-Layout-Review
- D2434 Forty Acre Farm, Bedhampton (Drawings/Site Survey/Rev: 16-09-2016) 401 - Forty Acre
- D2434 Forty Acre Farm, Bedhampton (Drawings/Site Survey/Rev: 16-04-2016) 16270-BT2 - Standard 16270-BT2


No.	Date	Revisions	Reason
05	26_09_18		Updated to latest highways layout
04	11_09_18		Updated to latest architects base
03	21_08_18		Updated to latest architects base and to address officer comments
02	01_08_18		Updated to latest architects base and boundary types added
01	26_04_18		Updated to latest architects layout

No. Date Revisions Reason

Project
Forty Acre Farm, Bedhampton
for Barratt David Wilson Homes Southampton

Drawing
Combined Hard and Soft Landscape General
Arrangement Plan (Sheet 10 of 10)

cam
clk
cam
clk
clk
Name

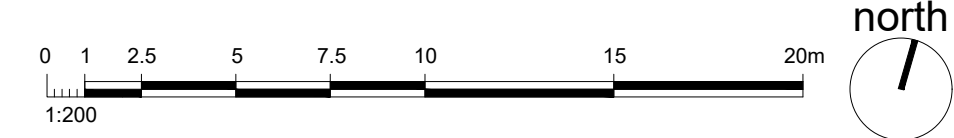

Scale
1:200 @ A0
Date
April '18
Checked
pb
Drawn
clk

Drawing No.
D2434 L.129
Revision
05

☐ Preliminary
☒ Issued for Planning Approval
☐ Issued for Construction
☐ Issued for Design Information
☐ Issued for Tender
☐ As Built

Drawing sheet size - A0
Copyright Reserved ©