



1. Rotating Disc J2400 from Proludic



2. J1130 Slide from Proludic



3. Play mound



5. Recumbent boulders




4. Recumbent Wooden log



6. Playhouse J254 from Proludic



7. Play panels J3418 from Proludic

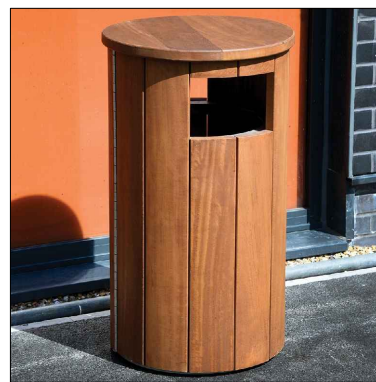


9. Rusland bench with backrest from Playdale



10. Bench RBA8 from Proludic



8. J12 Balancing steps from Proludic

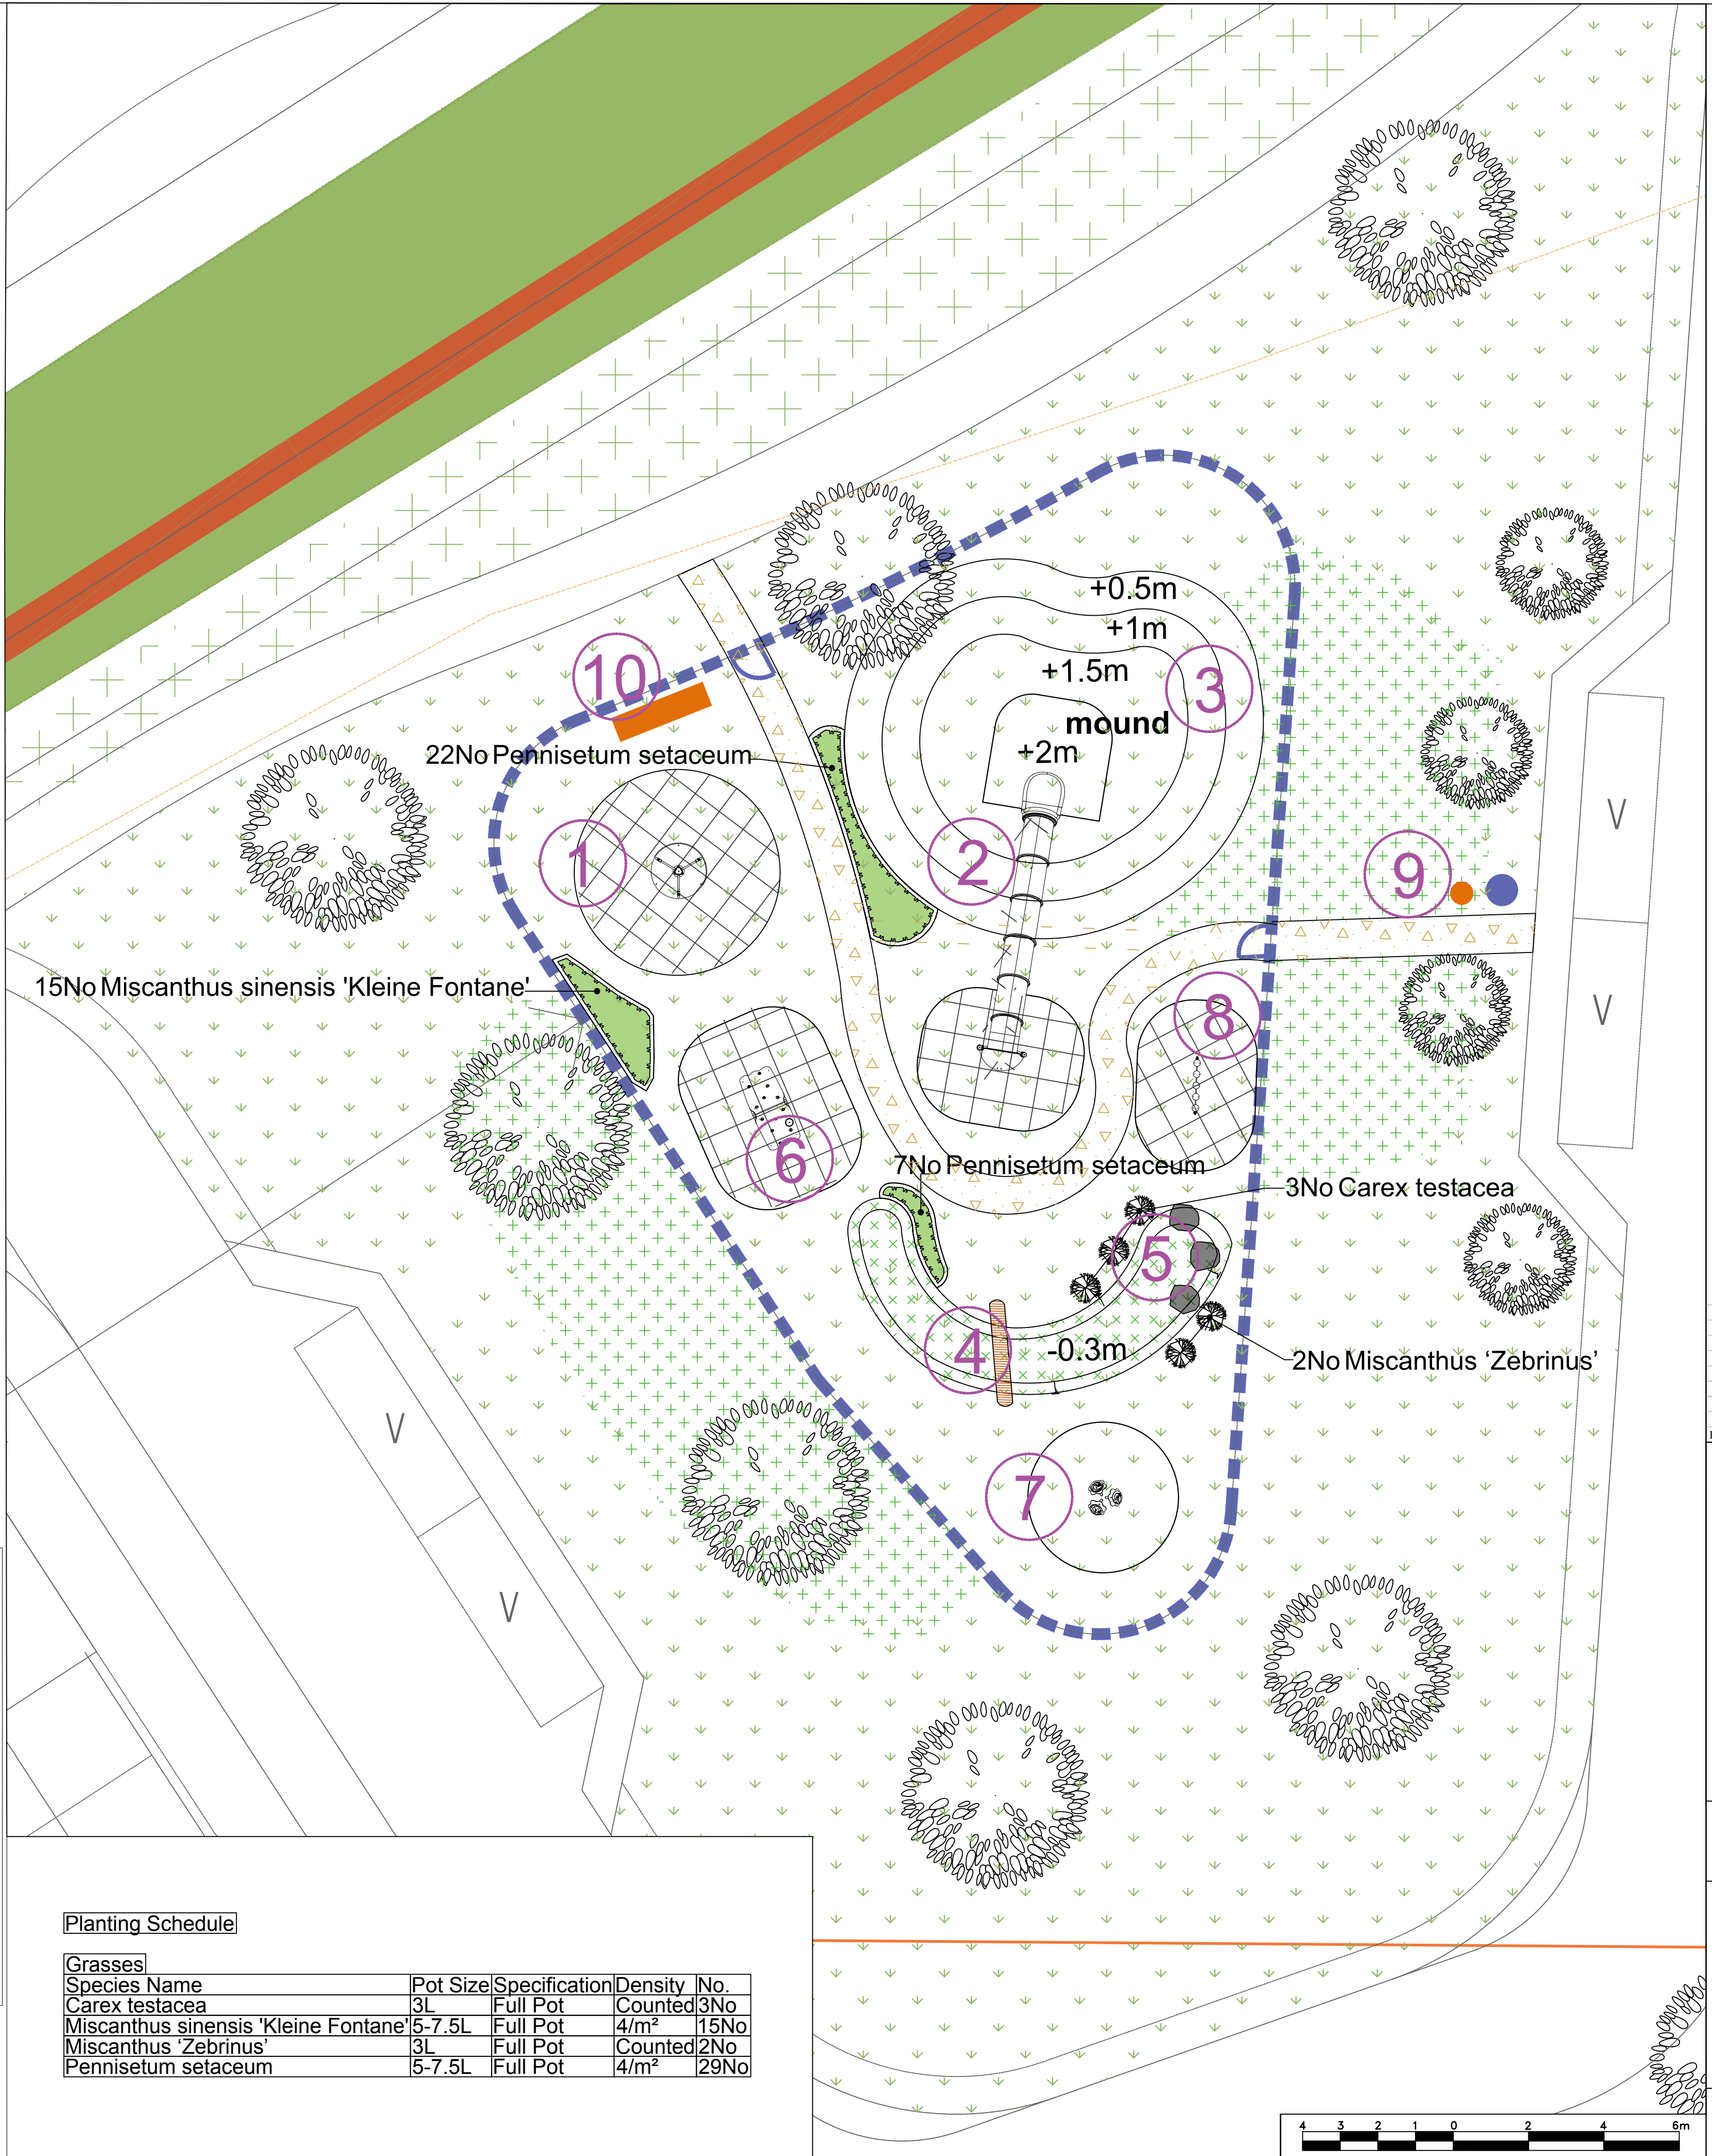

Planting Schedule

Grasses	Species Name	Pot Size	Specification	Density	No.
Carex testacea		3L	Full Pot	Counted	3No
Miscanthus sinensis 'Kleine Fontane'		5-7.5L	Full Pot	4/m²	15No
Miscanthus 'Zebrinus'		3L	Full Pot	Counted	2No
Pennisetum setaceum		5-7.5L	Full Pot	4/m²	29No

SPECIFICATION
All works generally, to comply with the written Soft Landscape Specification.

NOTE: DO NOT SCALE FROM DRAWING

PLAY AREA NOTES:

All equipment, surfacing and structures to be installed in line with EN BS1176 and EN BS1177 and to receive a post installation RoSPA inspection prior to opening of facility.
Play equipment to be installed in line with suppliers recommendations. As supplied from Timber Play (or similar)

The Play Area will be placed under the control of Management Company which will undertake yearly inspections by a RoSPA qualified person, and will implement any rectifications required by that report or as and when defects are identified.

A Play Area Notice indicating that:

- The area is solely for the use by children
- Adults are not permitted unless accompanied by children
- That dogs should be excluded
- The name and telephone number of the operator of the facility to report any incident of damage to the play equipment.
- The location of the nearest public telephone

Legend

- Proposed tree planting within soft landscape.
- Proposed shrub planting to receive 75mm bark mulch after planting operations
- Proposed A24 Wear and Tear mix supplied by Germinial Seeds or similar and approved
- Proposed areas of WFG2 Flowering Meadow at a sowing rate of 5g/m2 available from Germinial Seeds or similar and approved.
- Rubber safety grass mat under play equipment supplied by Proludic or similar and approved
- Proposed Breedon Amber self-binding gravel with timber edging
- Location of dog bin
- Bench RBA8 from Proludic or similar and approved
- Proposed bin to be Winchester Canopied ref BX174035 from Broxap or similar and approved
- Child proof fencing with matching self closing gates G1914 from Proludic



Rev Date Details Drawn

ACD
ENVIRONMENTAL

Ecology
Archaeology
Arboriculture
Landscape Architecture

ACD at these offices:
Rodbourne Rail Business Centre, Grange Lane,
Malmesbury, SN16 0ES
Tel: 01666 825646

Courtyard House, Mill Lane, Godalming, GU7 1EY
Tel: 01483 425714

Suite 6, Crescent House, Yonge Close, Eastleigh, SO50 9SX
Tel: 02382 026 300
email: mail@acdenv.co.uk
www.acdenvironmental.co.uk



scheme: Land at Havant Road,
Emsworth

client: Barratt Homes

drawing: Play Area Proposals

date: February 2018

scale: 1:100@A1

drawing no: BDWS20345 22

drawn: LS checked: AE

Copyright of ACD Environmental Ltd. All rights described in Chapter IV of the Copyright, Designs and Patents Act 1988 have been generally asserted. 2011. Copyright of this plan remains with ACD until all fees have been paid in full.