
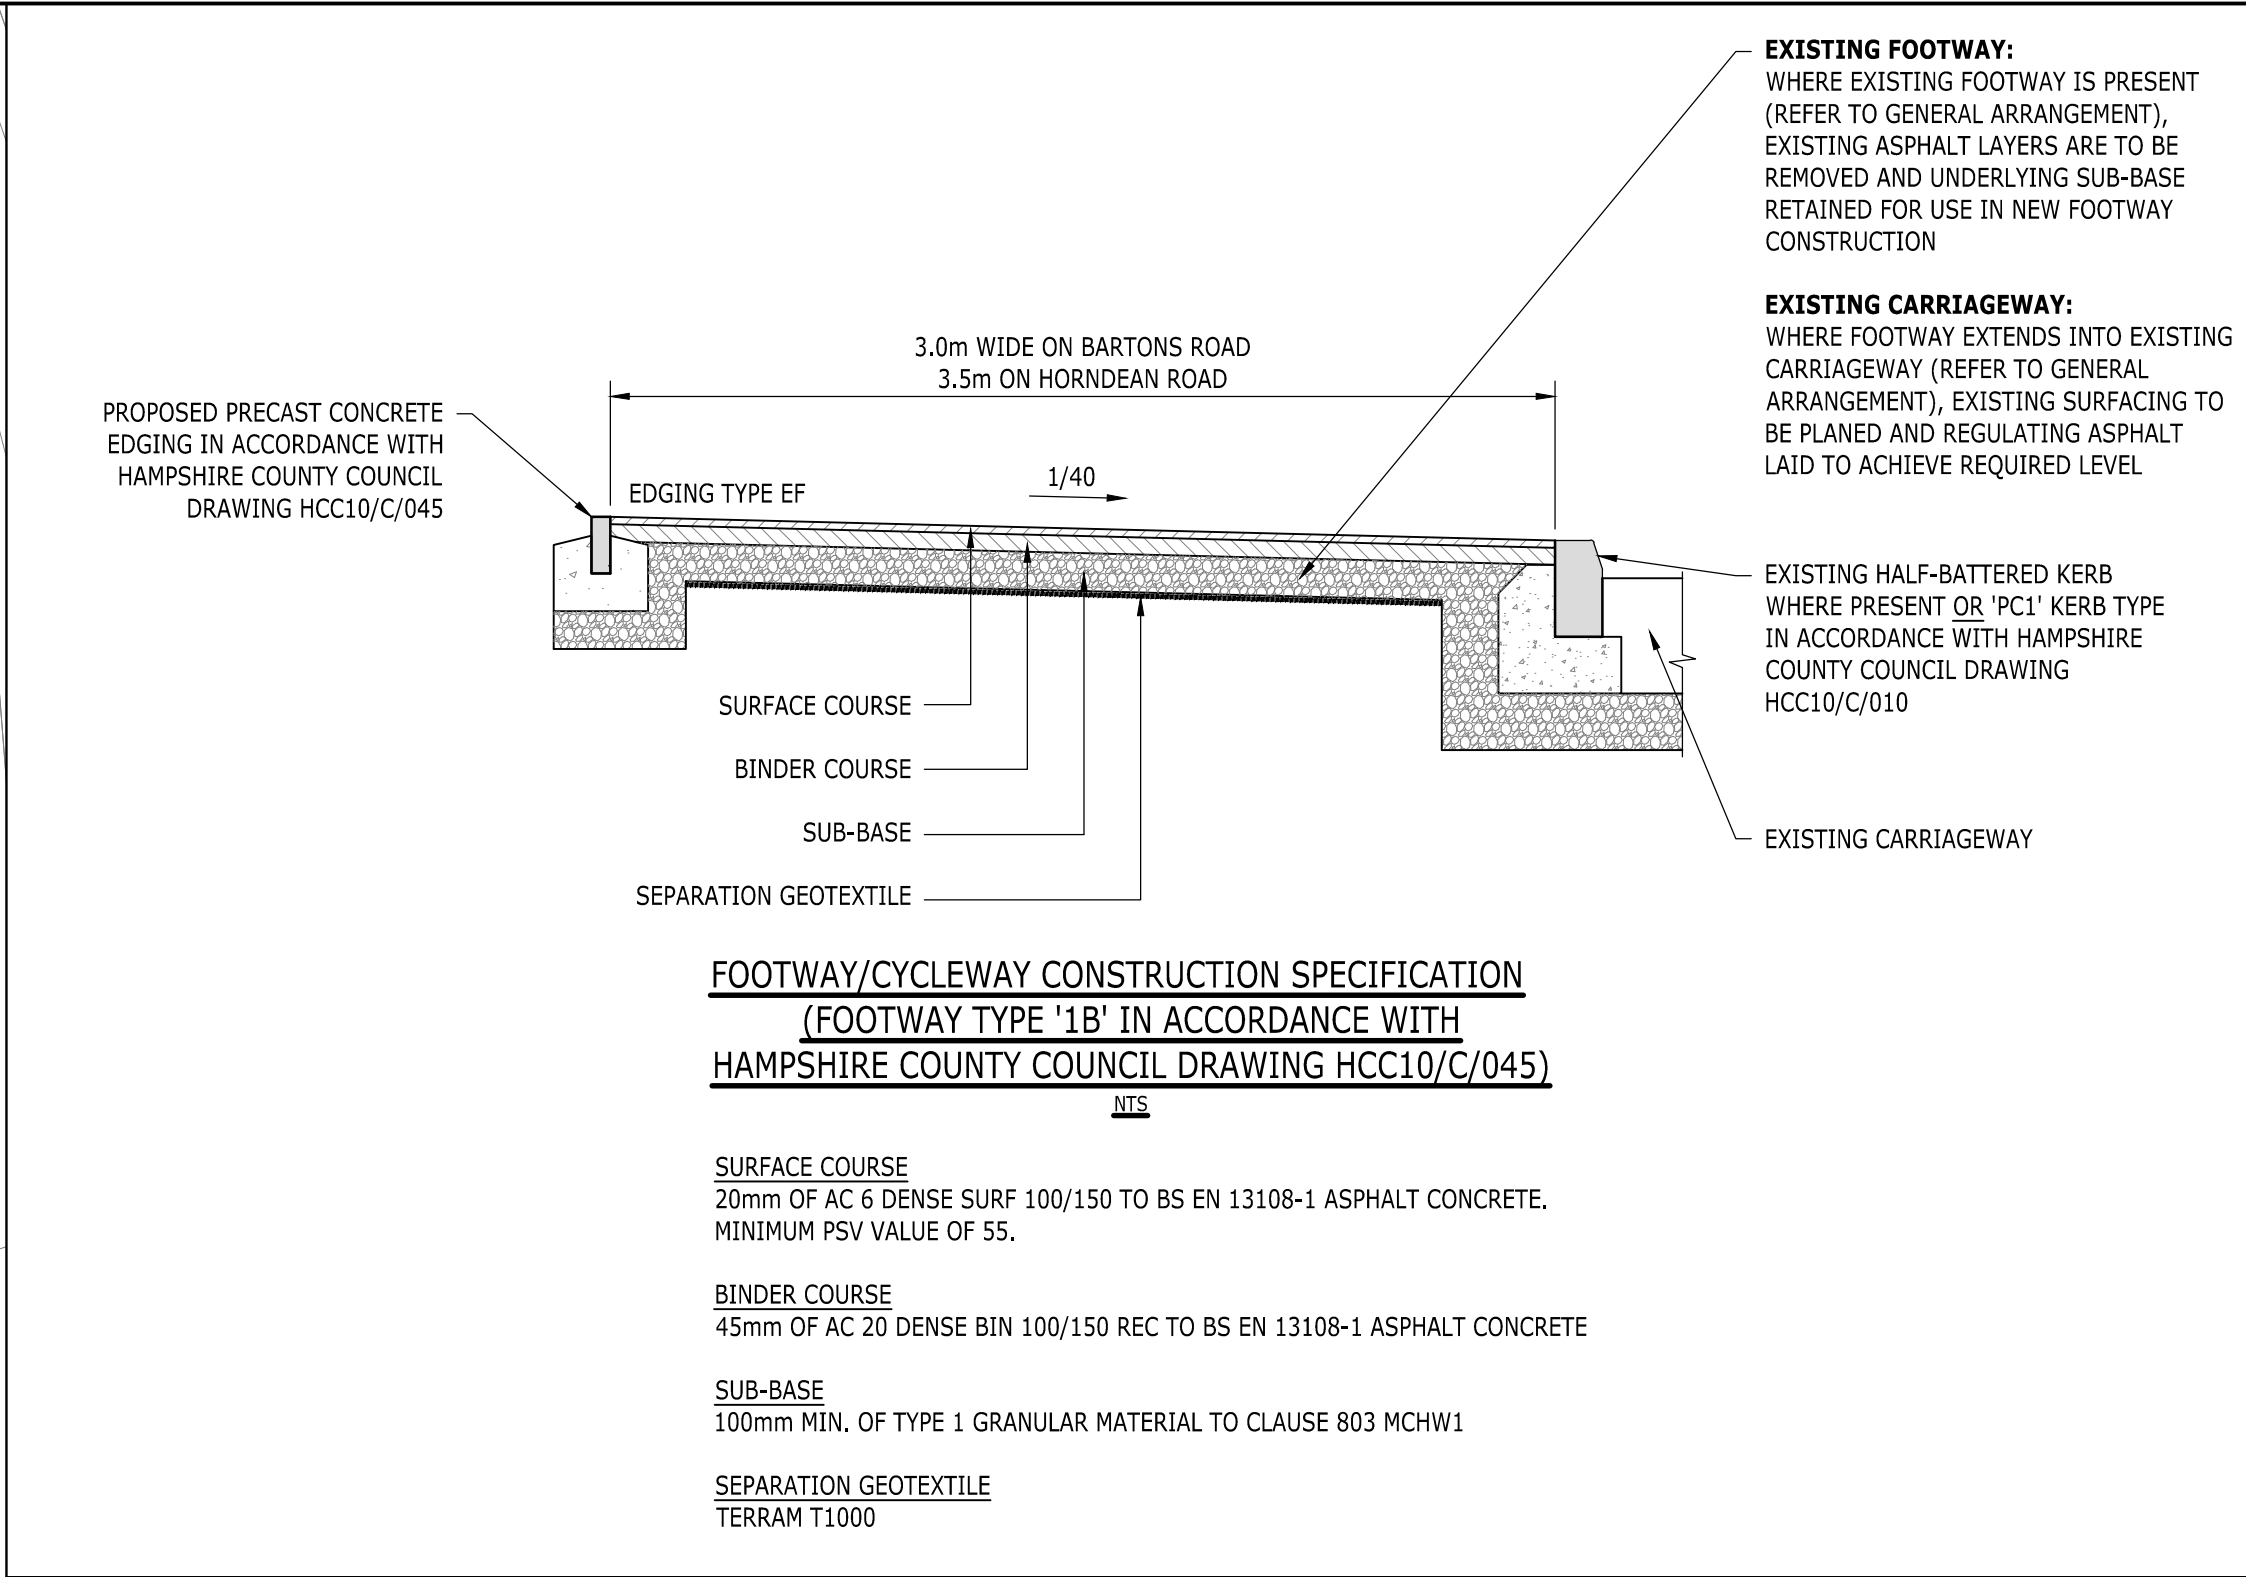


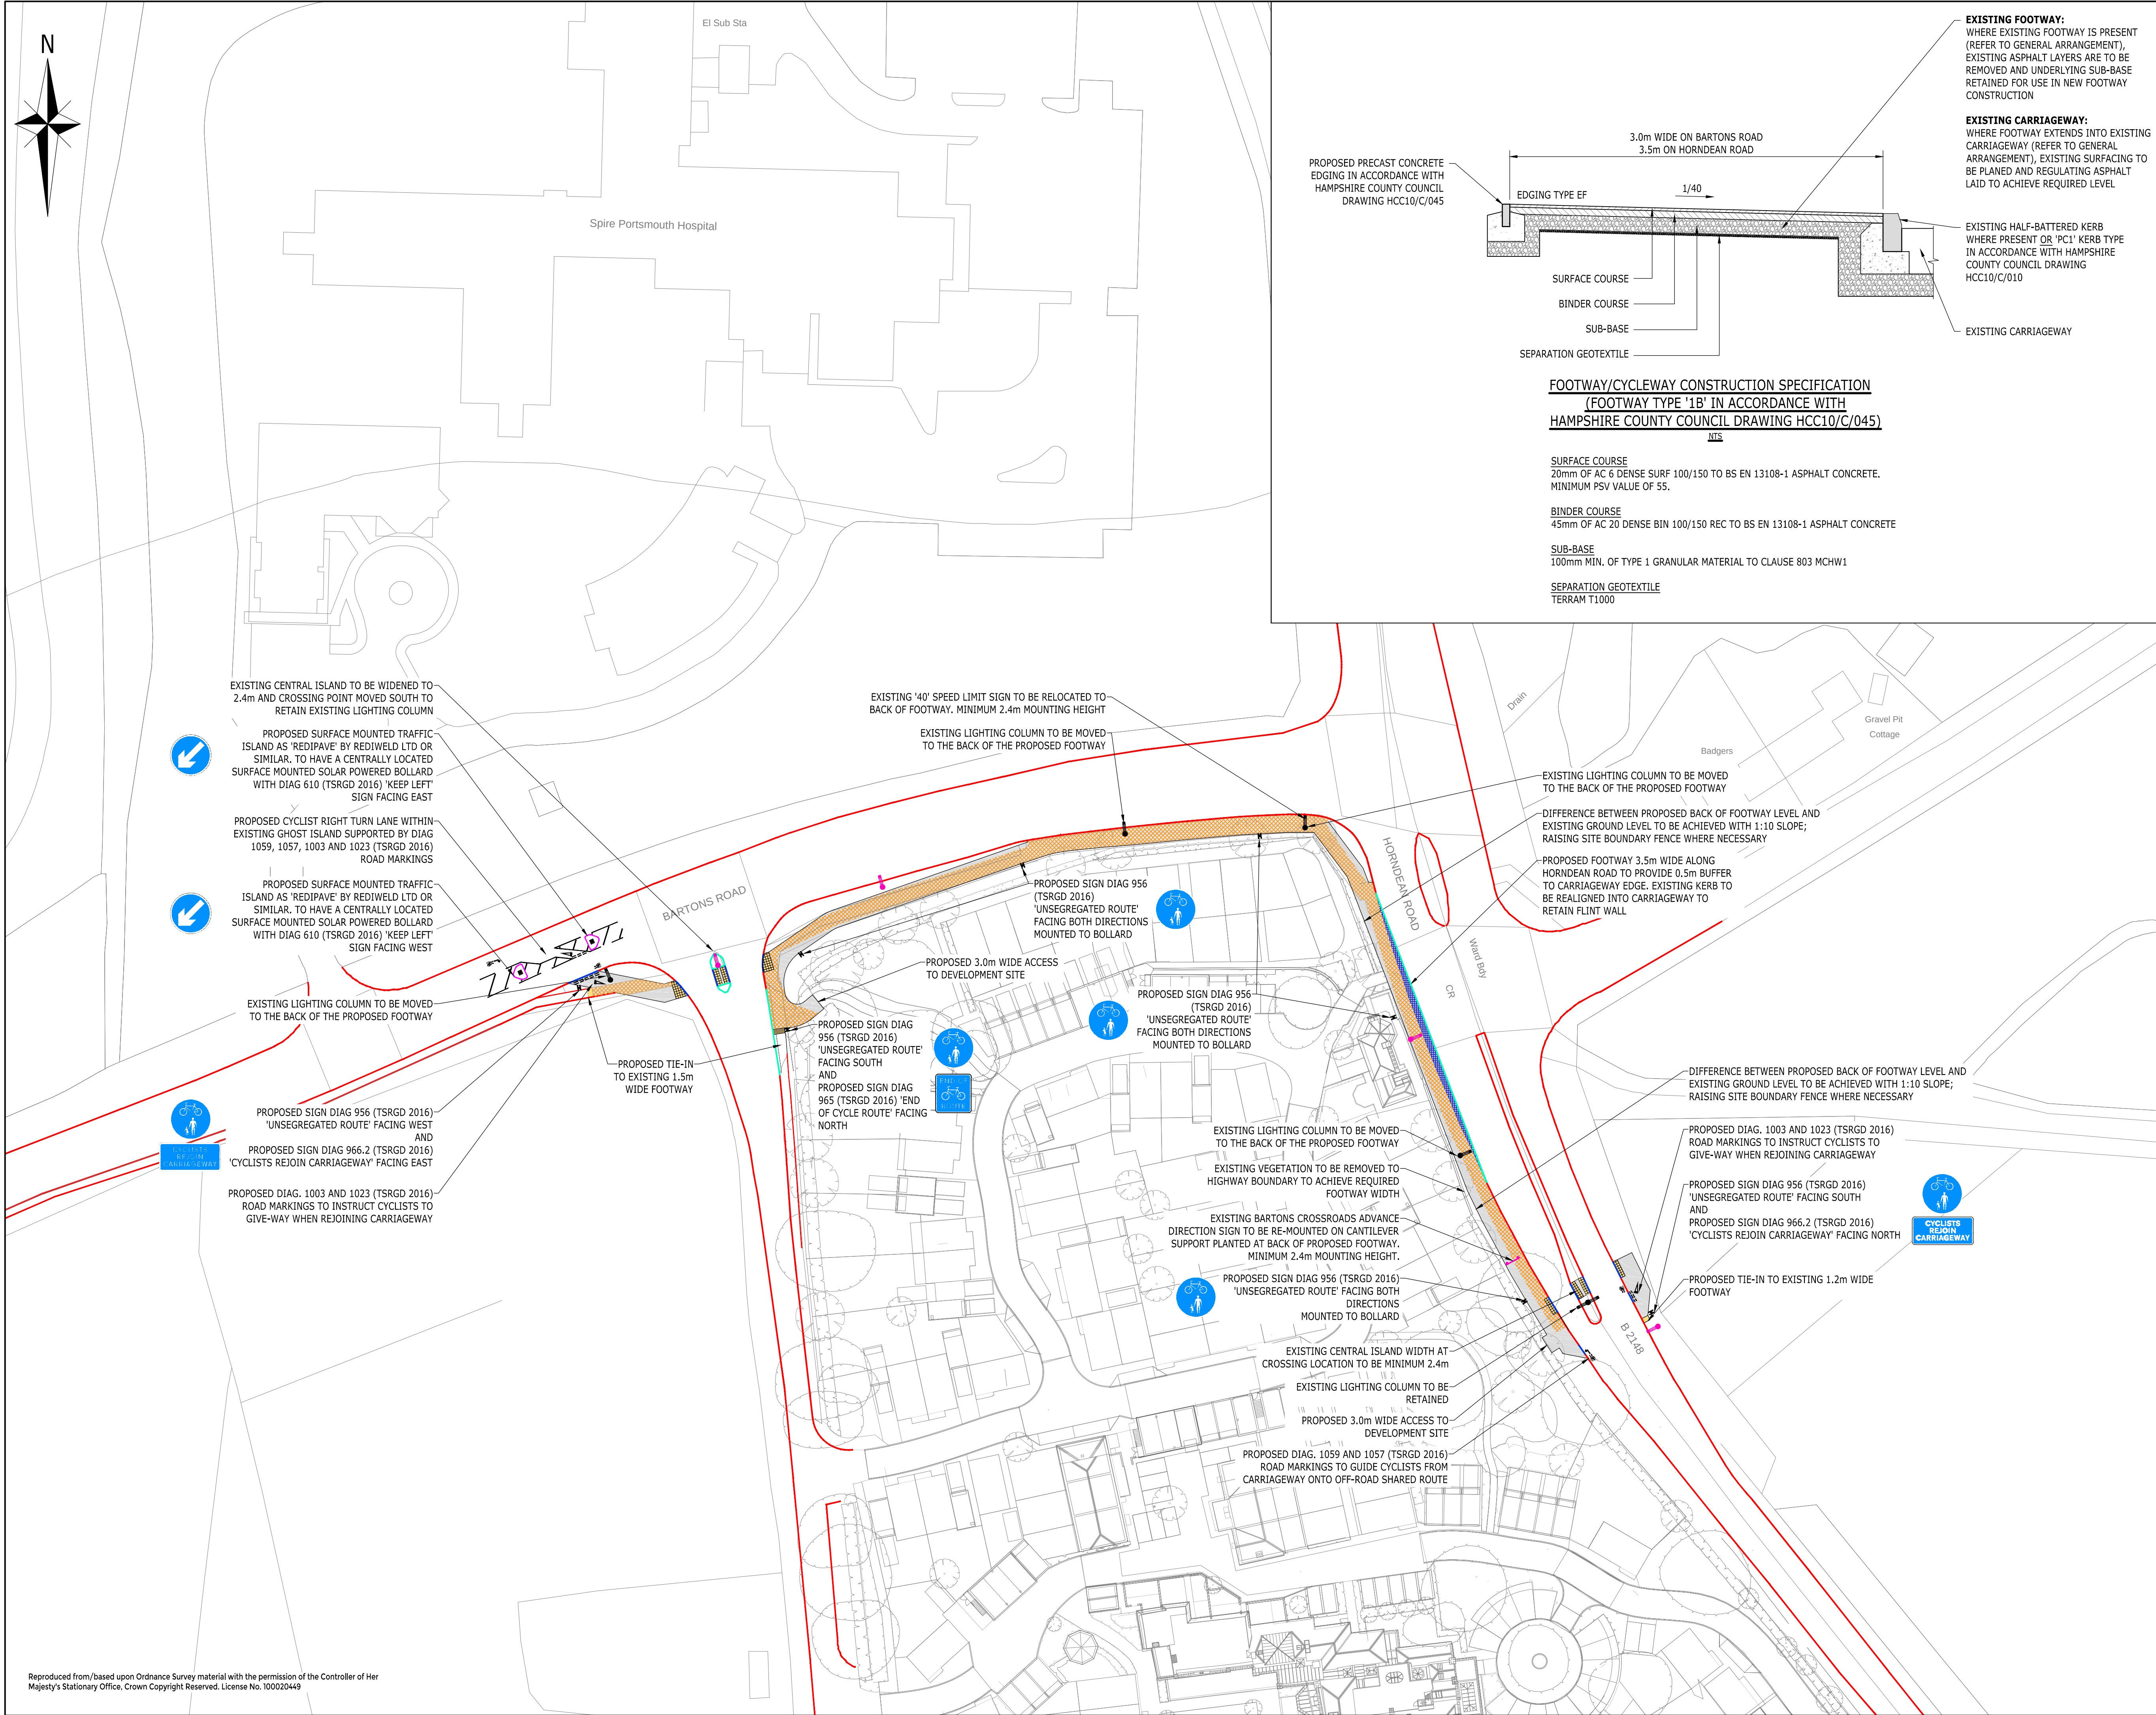

1. THIS DRAWING IS TO BE READ IN CONJUNCTION WITH THE RELEVANT SPECIFICATION AND ALL OTHER RELATED DRAWINGS ISSUED BY THE ENGINEER.
2. DO NOT SCALE FROM THIS DRAWING. WORK FROM FIGURED DIMENSIONS ONLY.
3. ALL DIMENSIONS SHOWN ON THIS DRAWING ARE IN MILLIMETRES UNLESS OTHERWISE STATED.
4. PROPOSALS BASED ON ORDNANCE SURVEY MAPPING SUPPLEMENTED WHERE POSSIBLE WITH THE TOPOGRAPHIC SURVEY BY DORSET LAND SURVEYING IN AUGUST 2015 (DRAWING NUMBER: 6288 Rev A). THIS DRAWING IS THEREFORE INDICATIVE ONLY UNTIL THE ENTIRE WORKS AREA HAS BEEN SUBJECT TO A MEASURED SURVEY.
5. BASE LAYOUT REPRODUCED FROM TERENCE O'ROURKE PROPOSED MASTERPLAN DRAWING 245001-SK061/D.

- KEY**
- EXISTING KERB TO BE RETAINED
 - PROPOSED DROPPED KERB
 - PROPOSED FULL HEIGHT KERB
 - PROPOSED 3.0 - 3.5m SHARED CYCLE/PEDESTRIAN ROUTE - NEW CONSTRUCTION
 - PROPOSED 3.0 - 3.5m SHARED CYCLE/PEDESTRIAN ROUTE - OVERLAY OF EXISTING FOOTWAY
 - PROPOSED 3.0 - 3.5m SHARED CYCLE/PEDESTRIAN ROUTE - OVERLAY OF EXISTING CARRIAGEWAY
 - PROPOSED UNCONTROLLED PEDESTRIAN TACTILE CROSSING
 - PROPOSED TACTILE CORDUROY PAVING
 - EXISTING LIGHTING COLUMN TO BE RETAINED
 - EXISTING LIGHTING COLUMN TO BE RELOCATED
 - PROPOSED SIGNAGE
 - EXISTING SIGNAGE TO BE RETAINED

PRELIMINARY				
Rev	Description	Drn	Chk	App
E	PROPOSED FOOTWAY DETAIL AMENDED TO SHOW FULL REMOVAL OF EXISTING FOOTWAY ASPHALT	HMB	JEC	CJH
D	INDICATIVE AREA OF FOOTWAY EXTENSION INTO HORNDEAN ROAD ADDED	JEC	JEC	CJH
C	PROPOSALS UPDATED IN ACCORDANCE WITH STAGE 1 ROAD SAFETY AUDIT	HMB	JEC	CJH
B	PROPOSALS UPDATED TO SUIT COMMENTS RECEIVED FROM HBC AND HCC	JEC	JEC	CJH
A	DRAWING TITLE UPDATED	JEC	JEC	CJH

ARDENT CONSULTING ENGINEERS

Suite 207
One Alie Street
London
E1 8DE
Tel: 020 7690 4088
Fax: 020 7488 3736
Web: www.ardent-ce.co.uk
E-mail: enquiries@ardent-ce.co.uk

www.smasitd.com

BUREAU VERITAS

Client			
THE SNELL & WILCOX LIMITED PENSION PLAN			
Project Title:			
SOUTHLEIGH PARK HOUSE, HAVANT			
Drawing Title:			
PRELIMINARY OFF-SITE ACCESSIBILITY PROPOSALS			
A1 Scale	Date	Designed by	JEC
1:500	07.11.2017	Checked by	JEC
Drawn by	Checked by	Approved by	CJH
JEC	JEC		
Drawing Number	160720-200		Rev E