


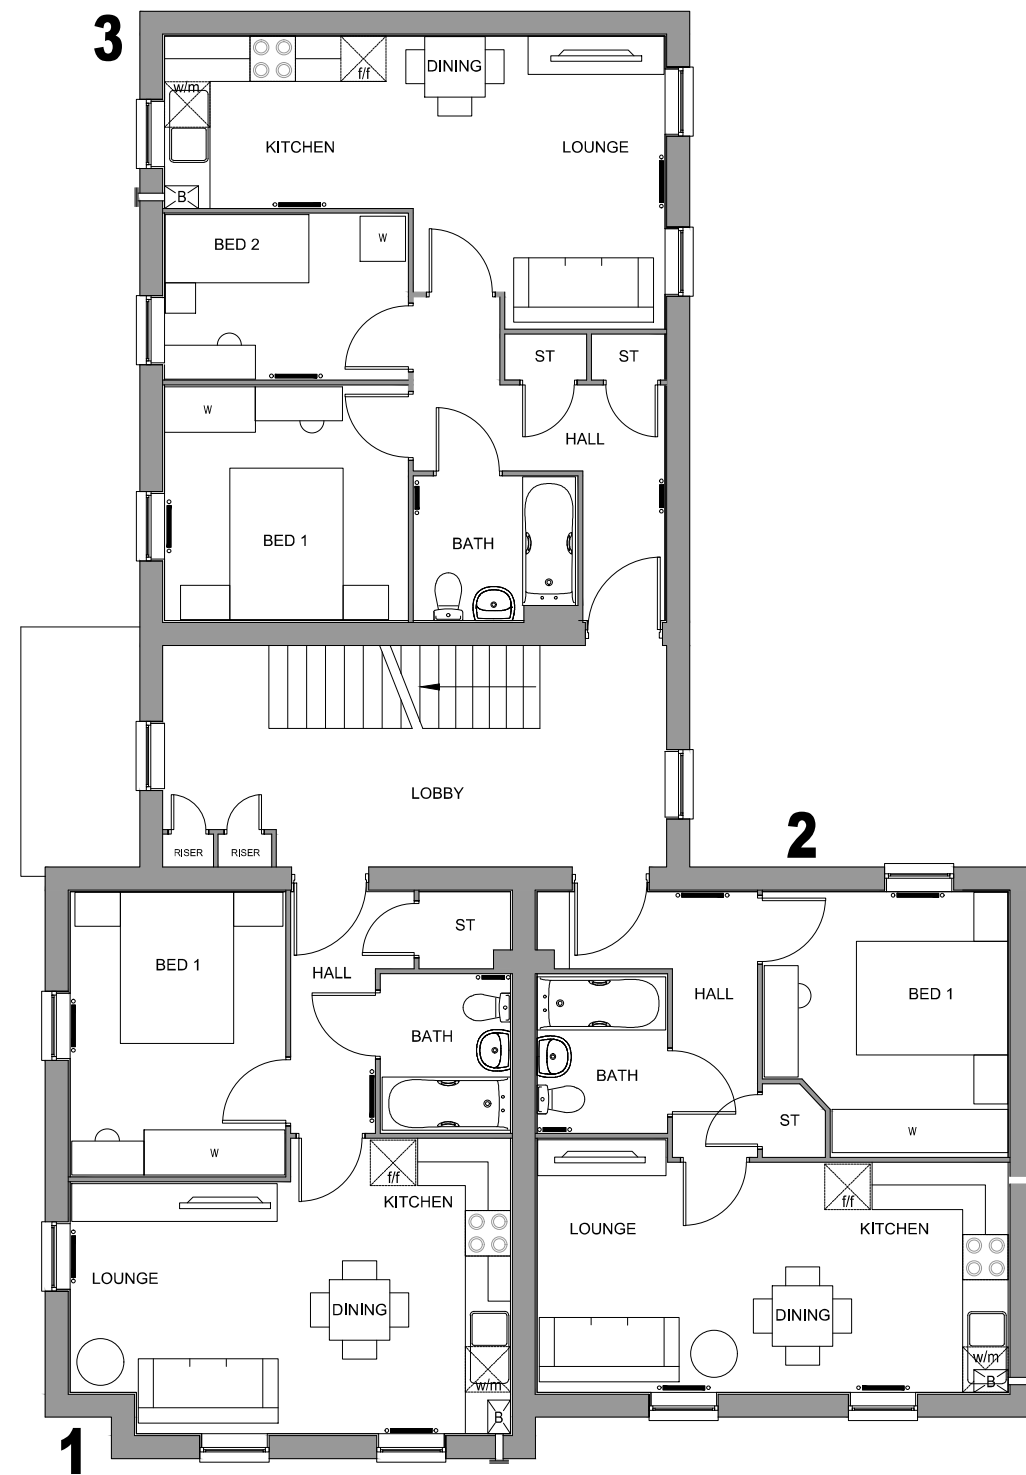

FIRST FLOOR PLAN


PLOT NUMBERS:
AS: 145, 146, 147
OPP: 190, 191, 192

NOTE: ALL FLUES, METERS & EXTRACT
POSITIONS TO BE CONFIRMED.

SOLAR PANELS TYPE, SIZE & ORIENTATION
TO BE AGREED. PLOT SPECIFIC

TYPE 9B
FIRST FLOOR PLAN
FLAT 1 BEDROOM ALLOCATION 1B/2P
FLAT 2 BEDROOM ALLOCATION 1B/2P
FLAT 3 BEDROOM ALLOCATION 2B/3P
FLAT TYPE 1 FLOOR AREA: 451sqft/41.9m² (GIFA)
FLAT TYPE 2 FLOOR AREA: 451sqft/41.9m² (GIFA)
FLAT TYPE 3 FLOOR AREA: 558sqft/51.9m² (GIFA)
3 STOREY

M 1:100

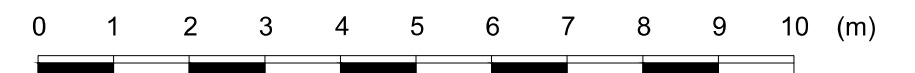

TYPE 9B FIRST FLOOR PLAN 1:100 @ A3