



Construction Management Plan 1:250


LOVEDEAN LANE

tel. 0845 365 1475

Tel: 0845 365 1475
Email: mail@acp-ltd.co.uk
www.acparchitects.co.uk
Richmond Court, 94 Bailey Road, Park Gate, Southampton, SO31 1BA

Richmond Court, 94 Botley Road, Park Gate, Southampton, SO31 1BA

Contractor's wheel washing facility:
To minimise dirt & mud being deposited onto the highway during construction wheels to be washed by pressure washer before exiting. This facility together with a sign, requiring drivers to wash wheels before leaving site to remain until the completion of the development. Provide drainage gully (taken to soakaway) to prevent run-off to highway.

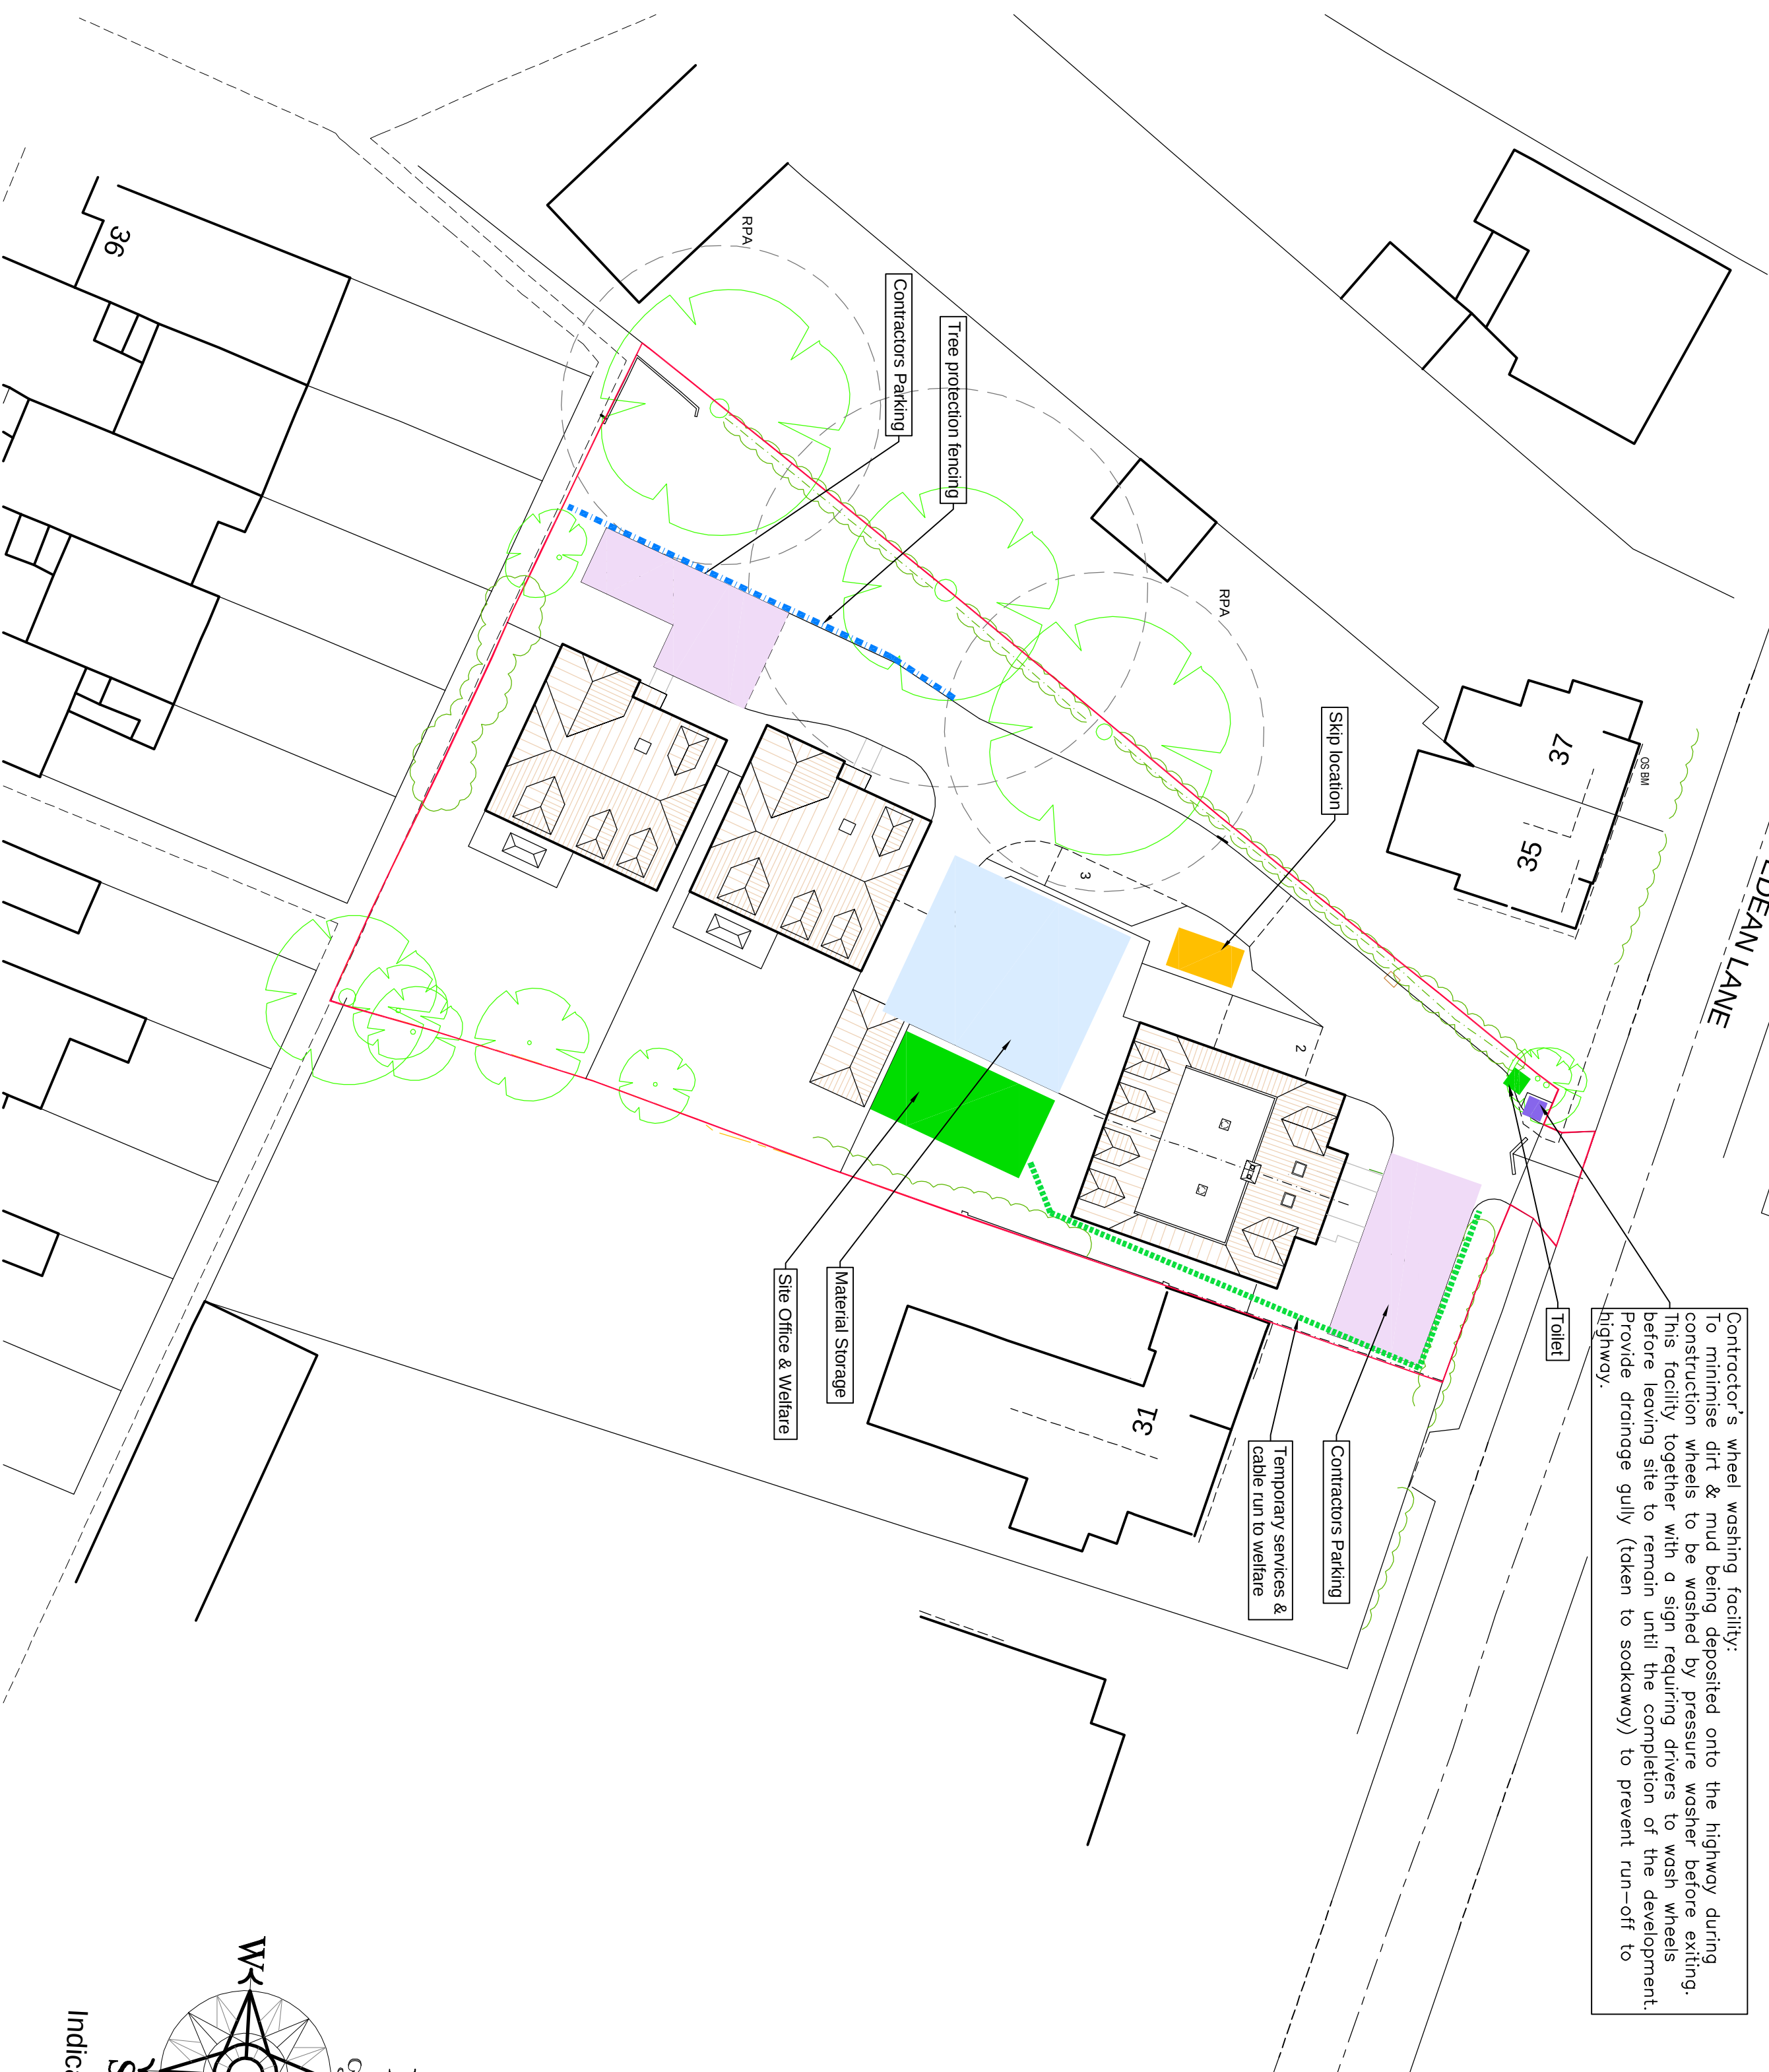

The site is based on a topographical survey undertaken by Brotherton & Partners Land Surveyors & Engineers.
Surrounding information copied from Ordnance Surveys Promap.
Crown Copyright. Licence Number 100022432

