


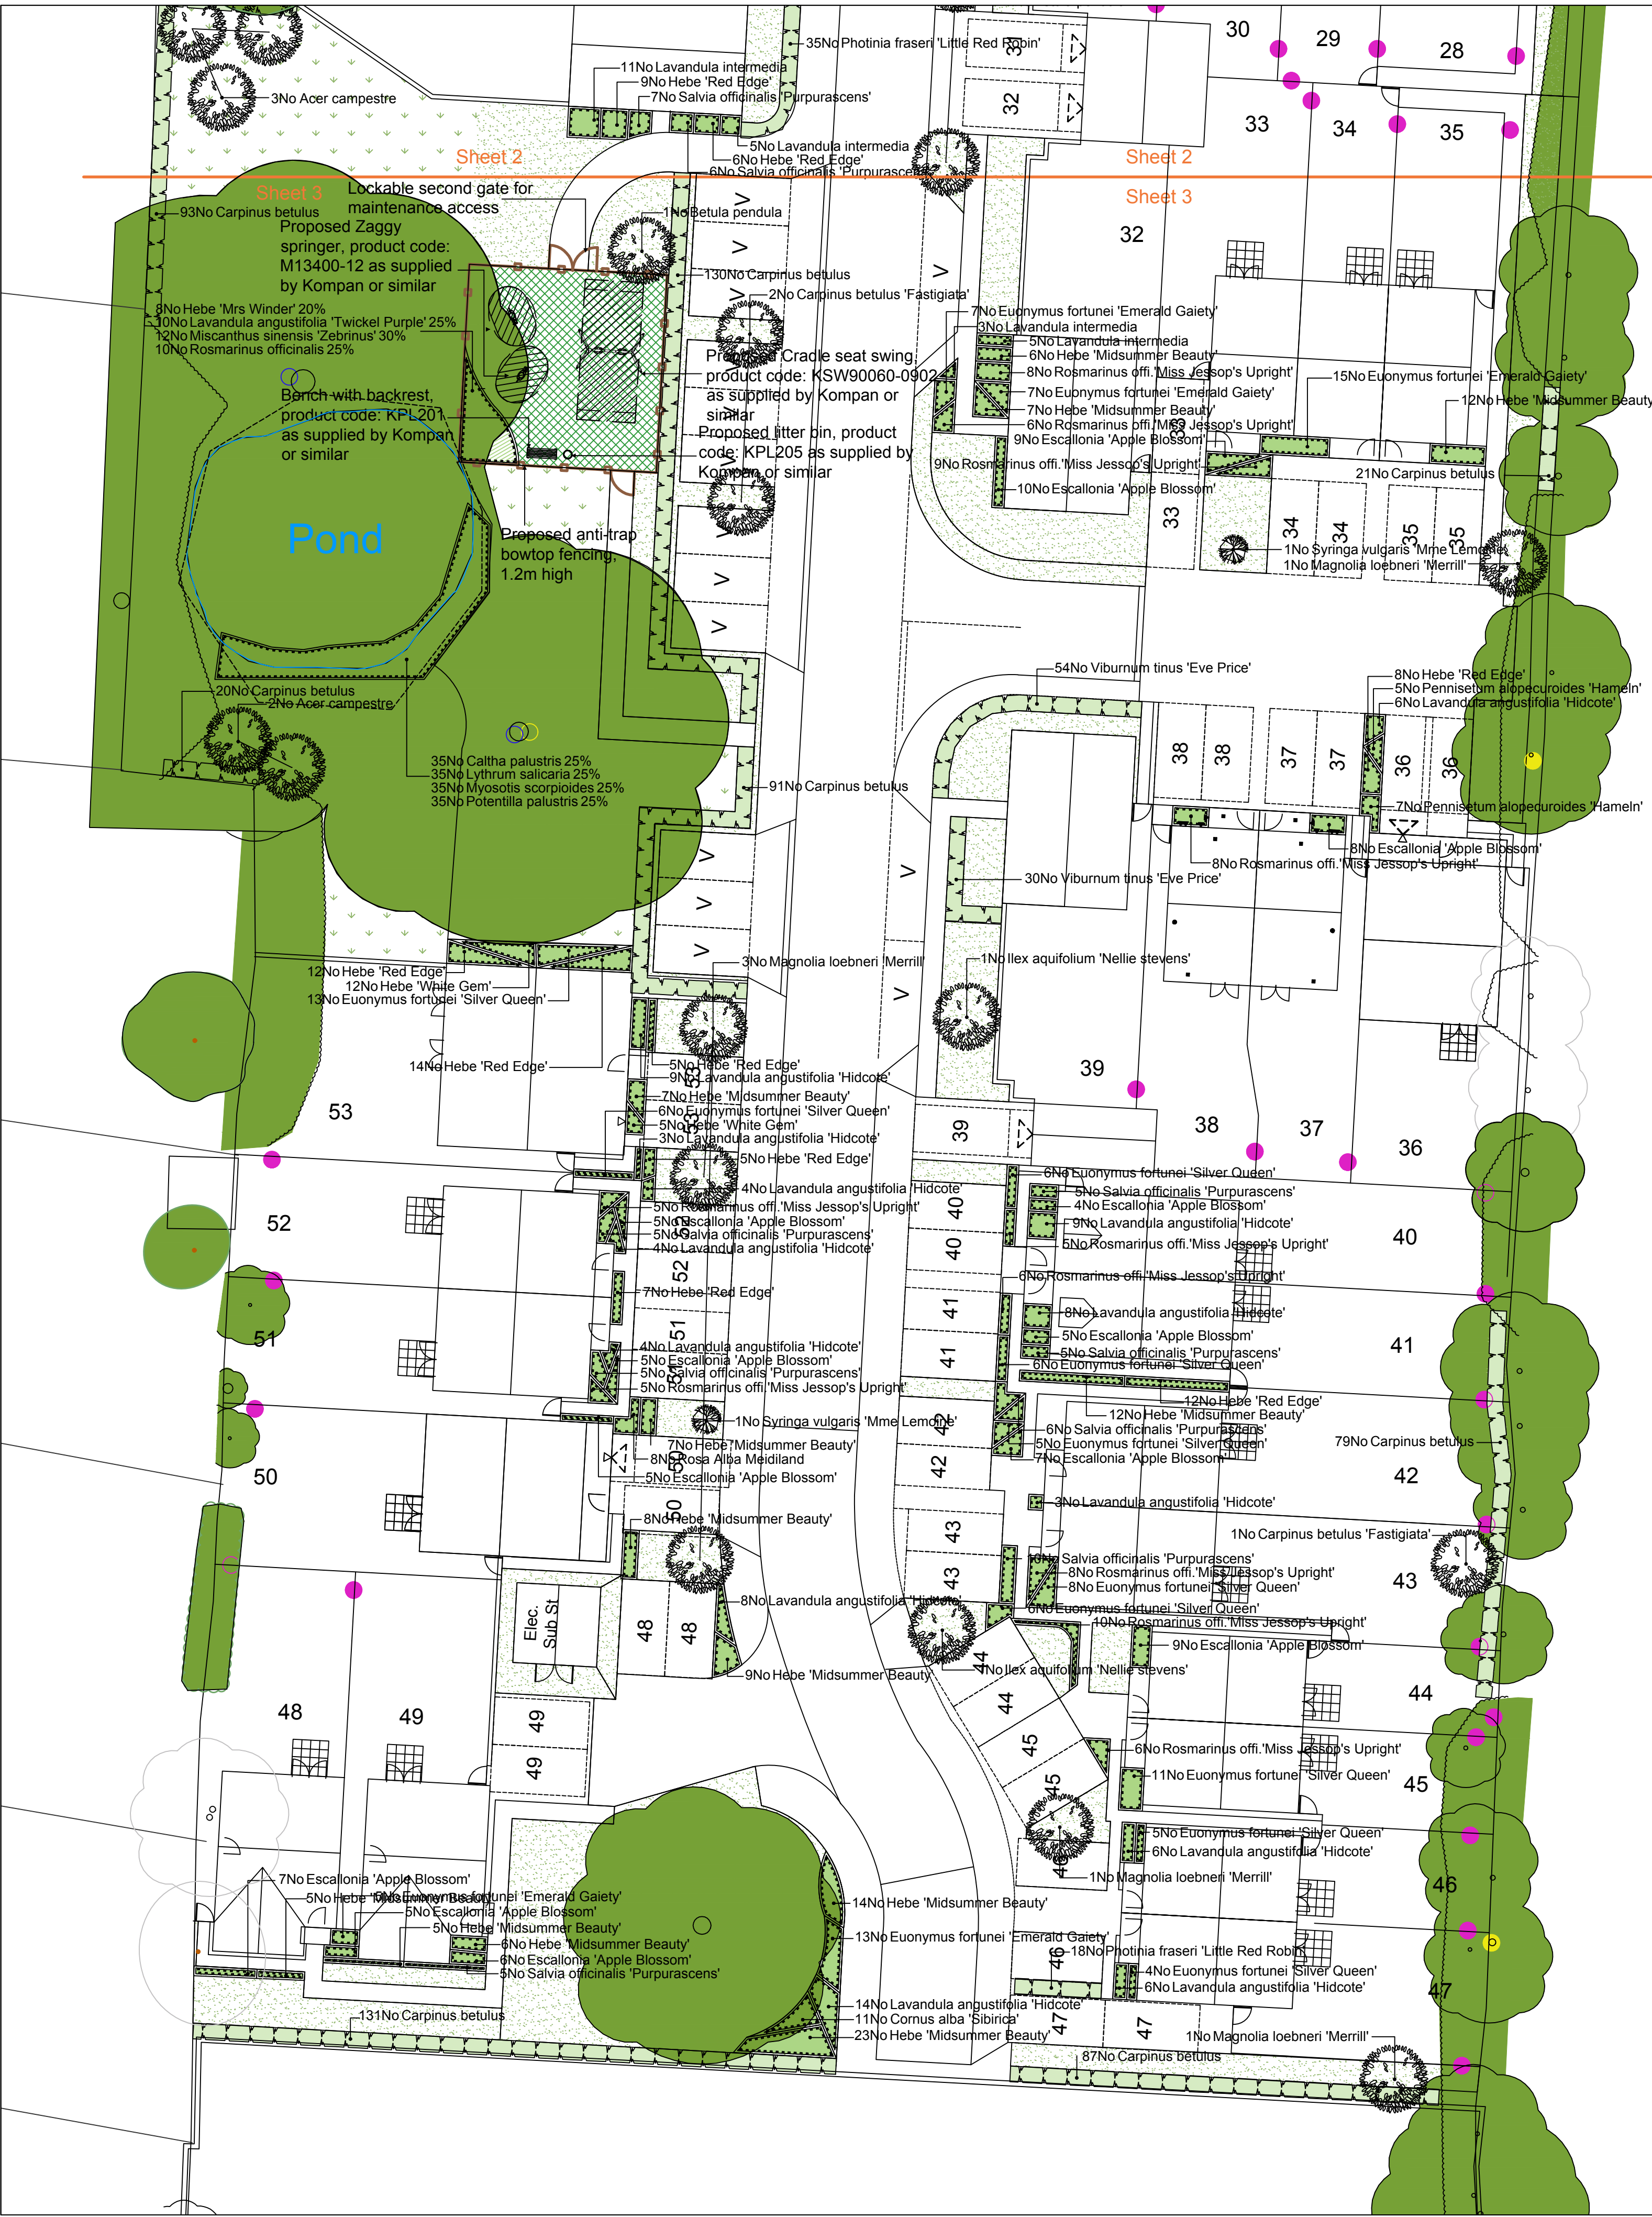

Legend

- Existing trees and hedges to be retained and protected during construction. To be reviewed inline with Barrell tree Consultancy arboriculture information. Proposed planting within root protection areas to be hand dug
- Existing trees and hedges to be removed during construction. To be reviewed inline with Barrell tree Consultancy arboricultural information.
- Proposed tree planting within soft landscape. See detail on sheet 1 and 2
- Proposed specimen shrub planting to receive 75mm bark mulch after planting operations
- Proposed hedge planting to be planted in a double staggered row 300mm apart and at 500mm centres in each row. To be maintained at 1m height
- Proposed shrub planting to receive 75mm bark mulch after planting operations
- Proposed mix shrub planting to be planted in groups of 5-7 no. of each species and as above
- Proposed grass areas to receive good quality amenity grass turves laid in line with good horticultural practices
- Proposed grassland areas, to be seeded with WFG20 Eco species rich lawn grass seed mix as supplied by Germinial Seeds and sown at 15 grams per msq, or similar
- Proposed safety surfacing to be grass matta as supplied by matta products and seeded in line with good horticultural practices. To be laid inline with critical fall heights and inline with suppliers recommendations
- Cut lines
- Proposed 1.2m high bow top fencing in black, to be anti-trap. LAP to receive two outwardly opening self closing gates in contrasting colour. To receive a second gate to make a double lockable maintenance access gate as required

As supplied by Jackson's fencing or similar

Play area to be installed inline with BS EN1176, BS EN1177 and critical fall heights. To be installed inline with suppliers recommendations. refer to drawing for equipment specification.

Play area to receive a sign outlining the use of facility, management responsibility, emergency contact details and no dogs allowed

Ecological enhancements

- Proposed location of hedgehog hole within the base of the fence to be 130mm x 130mm
- Proposed location of bat box to be 2F as supplied by Schwegler or similar
- Proposed location of bird box to be 1B as supplied by Schwegler or similar

Refer to Sheet 3 for Plant Schedule

Plant Schedule

Trees						
Species Name	Girth	Height	Density	Specification	No	
Carpinus betulus	40-50cm	10-12m	0.5Cr	Double Staggered at 0.3m offset	1	Counted
Crataegus monogyna	60-80cm	3m		BR: Planted in native shrub mix	54	No
Cornus aucuparia 'Vilmorini'	10-12cm	250-300cm	Counted	Heavy Standard RB	2	No
Magnolia loebneri 'Merrill'	300-350cm	Counted		Heavy Standard Clear Stem 175-200 C	4	No
Ilex aquifolium 'Nellie Stevens'	350-400cm	Counted		Heavy Standard C	4	No
Carpinus betulus 'Fastigiata'	14-18cm	350-425cm	Counted	Heavy Standard Clear Stem min. 200 RB5No	1	No
Betula pendula	14-18cm	350-425cm	Counted	Heavy Standard Clear Stem min. 200 RB5No	1	No
Acer campestre	14-18cm	350-425cm	Counted	Heavy Standard Clear Stem min. 200 RB5No	1	No


Shrubs						
Species Name	Height	Pot Size	Specification	Density	No	
Brachyglottis 'Sunshine'	30-40cm	3L	Bushy C	4/m²	112	No
Buxus sempervirens (ball)	40-60cm	25L	Branched To be a ball topiary C	Counted	3	No
Cistus corbariensis	30-40cm	3L	Bushy C	4/m²	123	No
Cornus alba 'Sibirica'	30-40cm	3L	Bushy C	4/m²	11	No
Cornus sanguinea	60-80cm	3L	Bushy BR: Planted in native shrub mix	3/m²	19	No
Cornus avellana	60-80cm	3L	Bushy BR: Planted in native shrub mix	3/m²	37	No
Escallonia 'Apple Blossom'	30-40cm	3L	Bushy C	4/m²	95	No
Euonymus fortunei 'Emerald Gaiety'	30-40cm	3L	Bushy C	4/m²	47	No
Euonymus fortunei 'Silver Queen'	30-40cm	3L	Bushy C	4/m²	218	No
Hebe 'Midsummer Beauty'	30-40cm	3L	Bushy C	4/m²	121	No
Hebe 'Mrs Winder'	30-40cm	3L	Bushy 5 brks C	4/m²	8	No
Hebe 'Red Edge'	30-40cm	3L	Bushy C	4/m²	235	No
Hebe 'Red Edge'	30-40cm	3L	Bushy C	4/m²	17	No
Hebe 'White Gem'	30-40cm	3L	Bushy C	4/m²	117	No
Lavandula angustifolia 'Hidcote'	30-40cm	3L	Bushy C	4/m²	183	No
Lavandula angustifolia 'Twickel Purple'	30-40cm	3L	Bushy 7 brks C	4/m²	10	No
Lavandula intermedia	30-40cm	3L	Bushy C	4/m²	66	No
Perovskia Blue Spire	30-40cm	3L	Bushy C	4/m²	63	No
Philadelphus Belle Etoile	30-40cm	3L	Bushy C	4/m²	54	No
Photinia fraseri 'Little Red Robin'	30-40cm	3L	Bushy C	0.5Cr Double Staggered at 0.3m offset	1	No
Rosa Alba Medialand	30-40cm	3L	Bushy C	4/m²	64	No
Rosa canina	30-40cm	3L	Bushy BR: Planted in native shrub mix	3/m²	37	No
Rosmarinus offi. 'Miss Jessop's Upright'	30-40cm	3L	Bushy C	4/m²	76	No
Rosmarinus officinalis	30-40cm	3L	Bushy 4 brks C	4/m²	10	No
Salvia officinalis 'Purpurascens'	30-40cm	3L	Bushy C	4/m²	75	No
Santolina chamaecyparissus 'Lemon Queen'	30-40cm	3L	Bushy C	4/m²	18	No
Sarcococca humilis	30-40cm	3L	Bushy C	4/m²	66	No
Skimmia japonica 'Rubella'	30-40cm	3L	Bushy C	4/m²	75	No
Syringa vulgaris 'Mme Lemoine'	100-120cm	10L	Bushy C	Counted	6	No
Viburnum opulus	60-80cm	3L	Bushy BR: Planted in native shrub mix	3/m²	37	No
Viburnum tinus 'Eve Price'	30-40cm	3L	Bushy C	0.5Cr Double Staggered at 0.3m offset	1	No

Herbaceous						
Species Name	Height	Pot Size	Specification	Density	No	
Miscanthus sinensis 'Zebrinus'	3L	C		4/m²	12	No
Pennisetum alopecuroides 'Hameln'	3L	C		4/m²	46	No

Marginal / Aquatics						
Species Name	Pot Size	Specification	Density	No		
Caltha palustris	3-3.5L	C	4/m²	35	No	
Lythrum salicaria	3-3.5L	C	4/m²	35	No	
Myosotis scorpioides	3-3.5L	C	4/m²	35	No	
Potentilla palustris	3-3.5L	C	4/m²	35	No	

SPECIFICATION
All works generally, to comply with the written Soft Landscape Specification.

NOTES:
DO NOT SCALE FROM DRAWING
NOT FOR CONSTRUCTION, FOR PLANNING PURPOSES ONLY

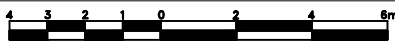

Rev	Date	Details	Drawn
-----	------	---------	-------



HEAD OFFICE
Rodbourne Rail Business Centre, Grange Lane,
Malmesbury, SN16 0ES
Tel: 01666 825646

Suite 8 & 9, Courtyard House, Mill Lane, Godalming, GU7 1EY
Tel: 01483 425714

Suite 6, Crescent House, Yonge Close, Eastleigh, SO50 9SX
Tel: 02382 026300

Suite 50, Space Business Centre Gloucester,
Quedgeley, Gloucester, GL2 4AL
Tel: 01452 887260

Suite G03B, 1010 Cambourne Business Park,
Cambourne, CB23 6DP
Tel: 01223 598598

email: mail@acdenv.co.uk
www.acdenvironmental.co.uk



scheme: Land East of Castle Avenue, Havant

client: Persimmon South Coast

drawing: Landscape Proposals

date: October 2018

scale: 1:200@A1

drawing no: PERSC22164 11 Sheet 3 of 3

drawn: AD checked: JS

Copyright of ACD Environmental Ltd. All rights described in Chapter IV of the Copyright, Designs and Patents Act 1988 have been generally asserted. 2011. Copyright of this plan remains with ACD until all fees have been paid in full.