


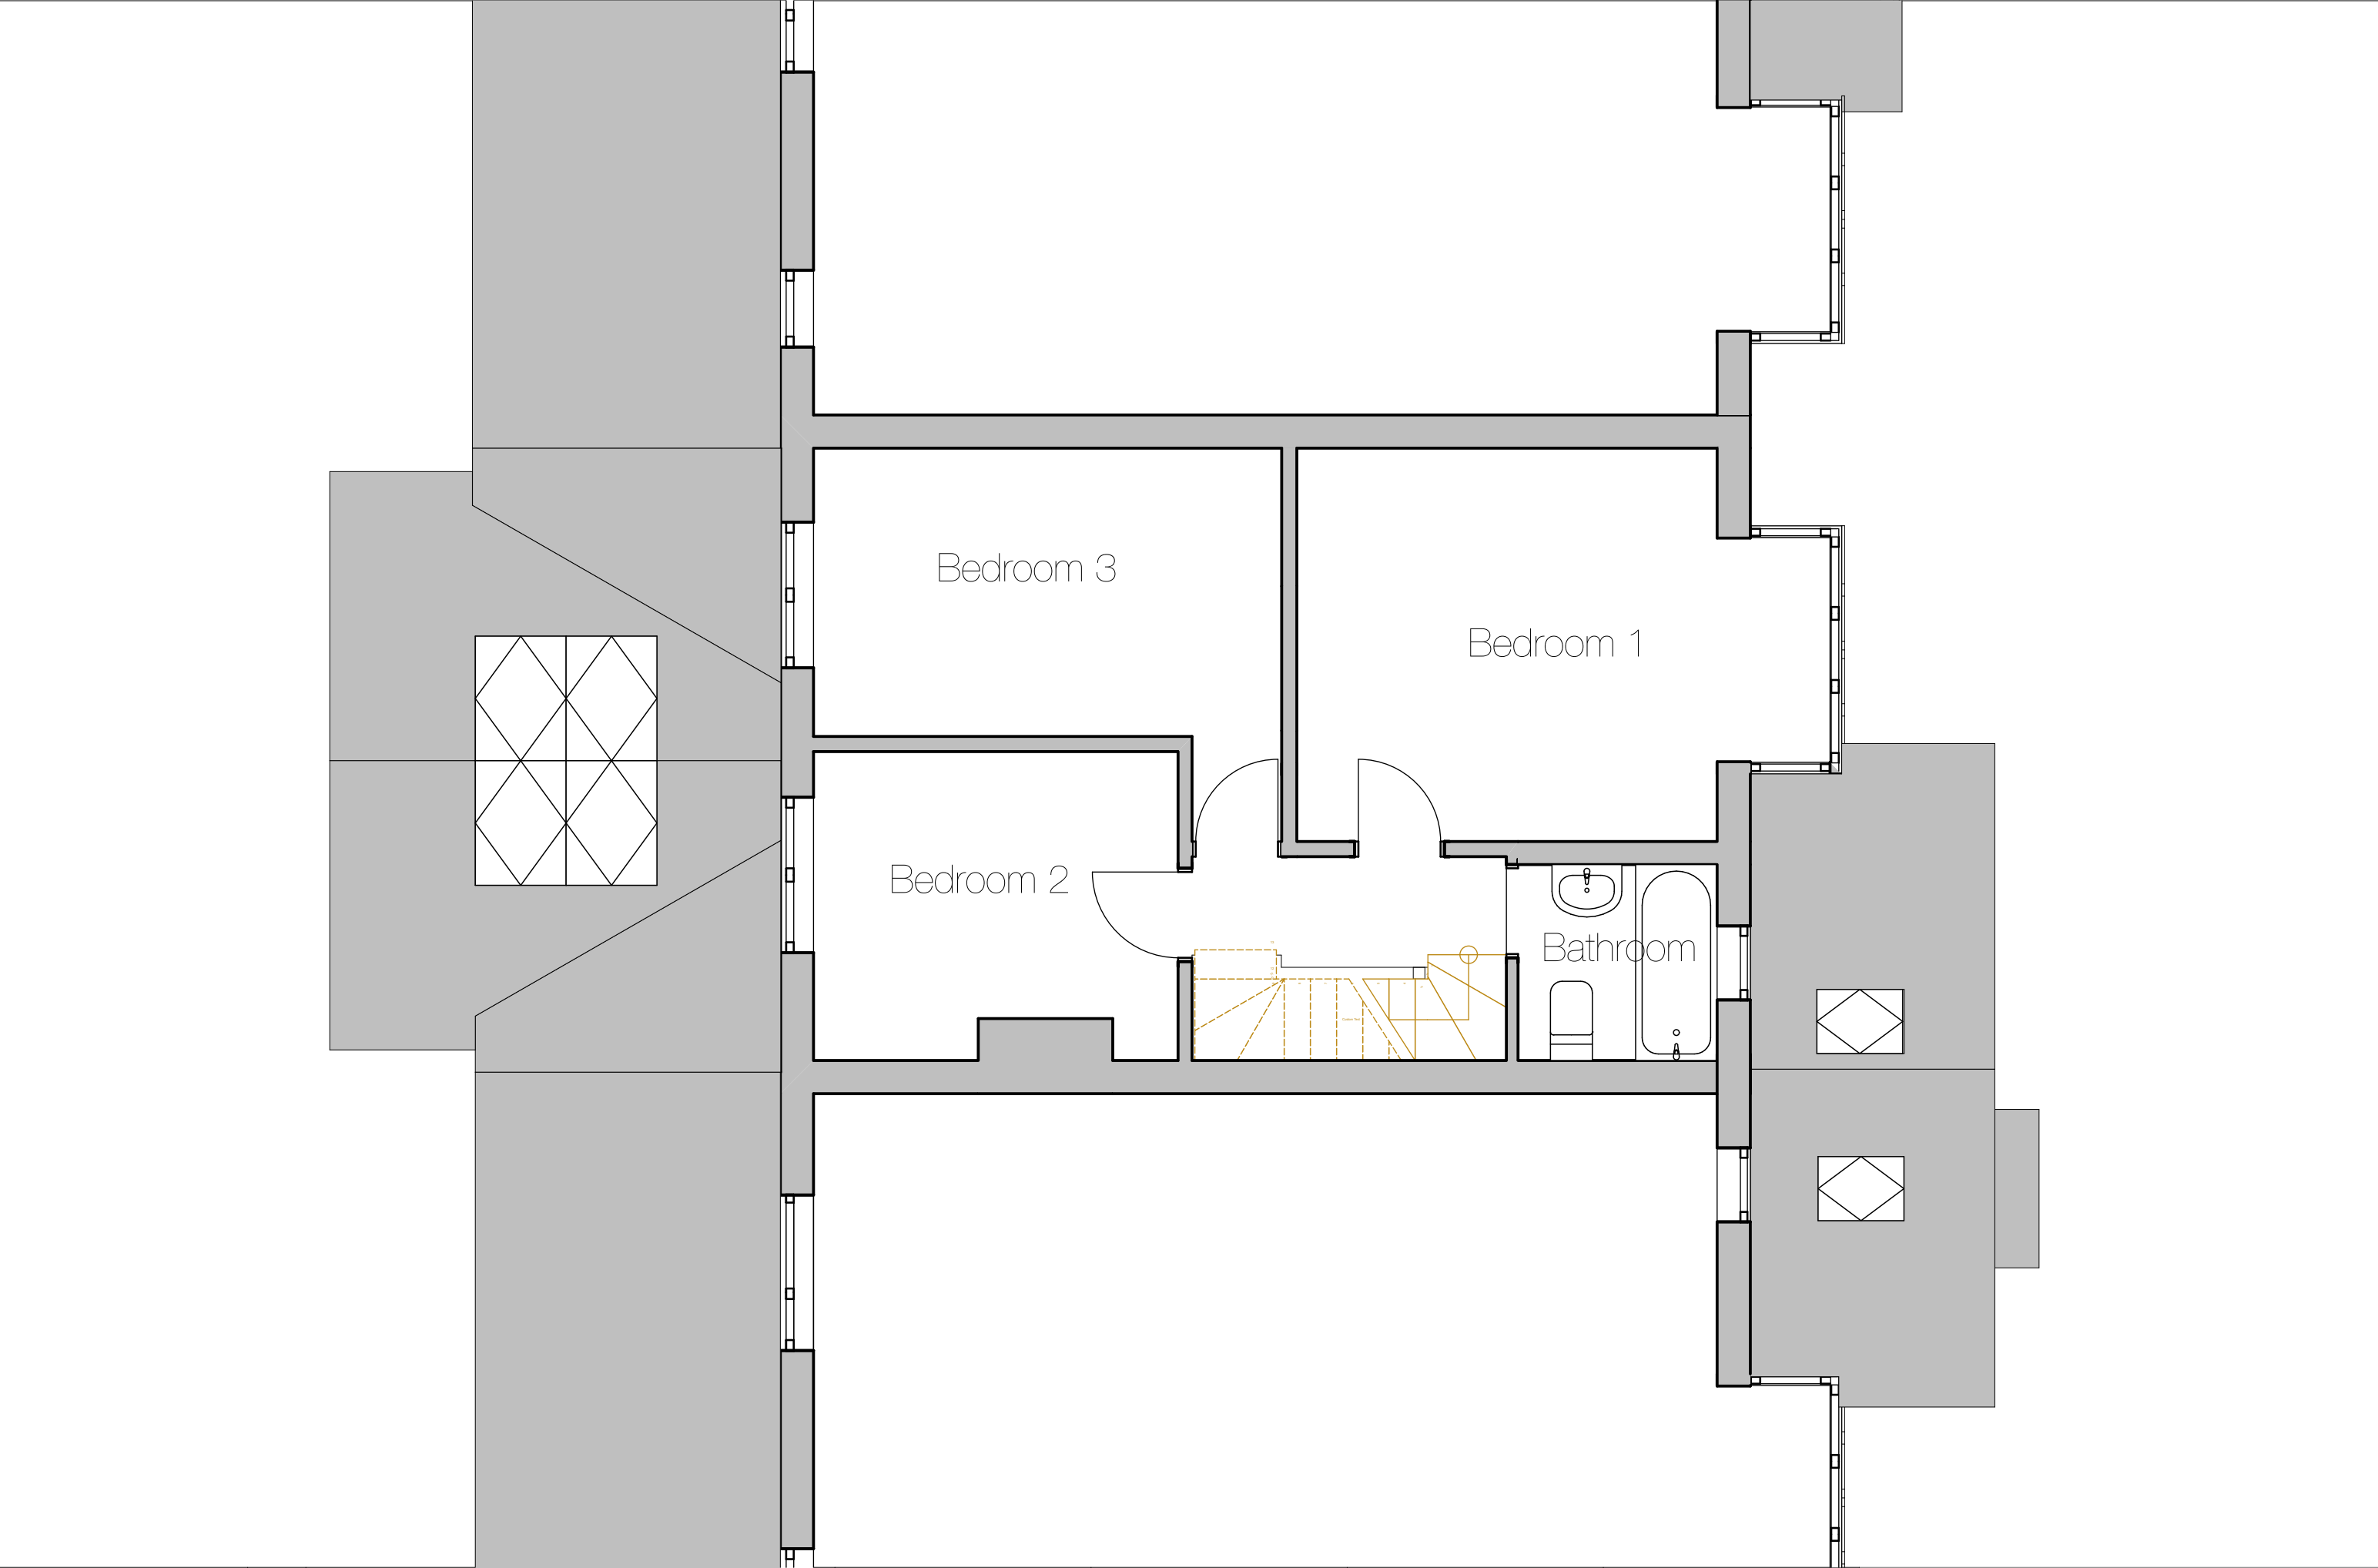

Purpose of Issue Proposed Plans	status	Issue Date 10/05/2018	Scales @ A3 1:50	Project No. 1733	Originator Downland Design Ltd	Project 12 Bath Road Emsworth	Client Mr & Mrs C Summers	Layout Title Proposed First Floor A3	Drawing Number							
									project	originator	zone	level	type	role	number	rev
									1723	CC					A.02.3	