



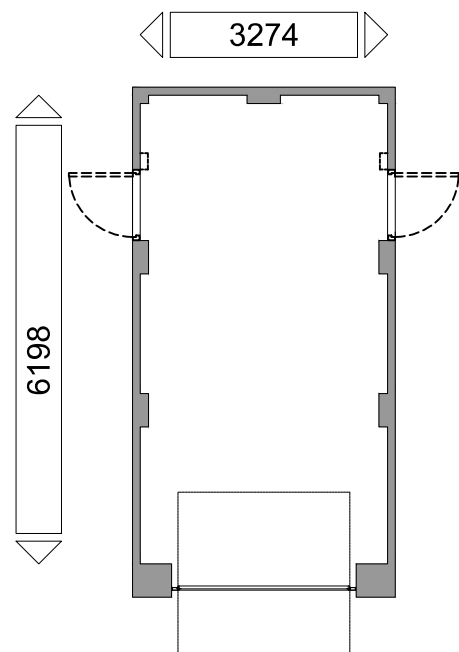

GROUND FLOOR PLAN

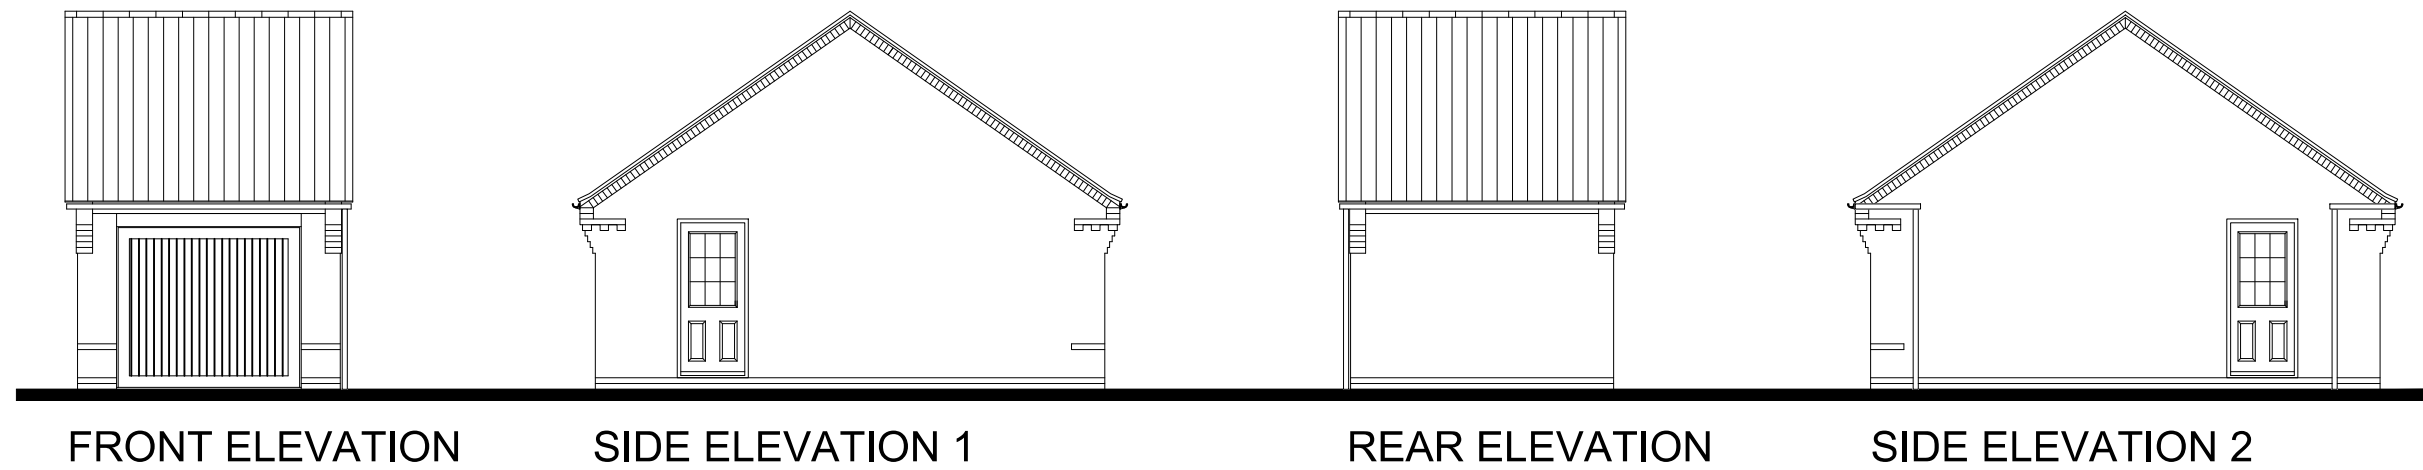

SINGLE GARAGE PLANS & ELEVATIONS 1:100 @ A3

