



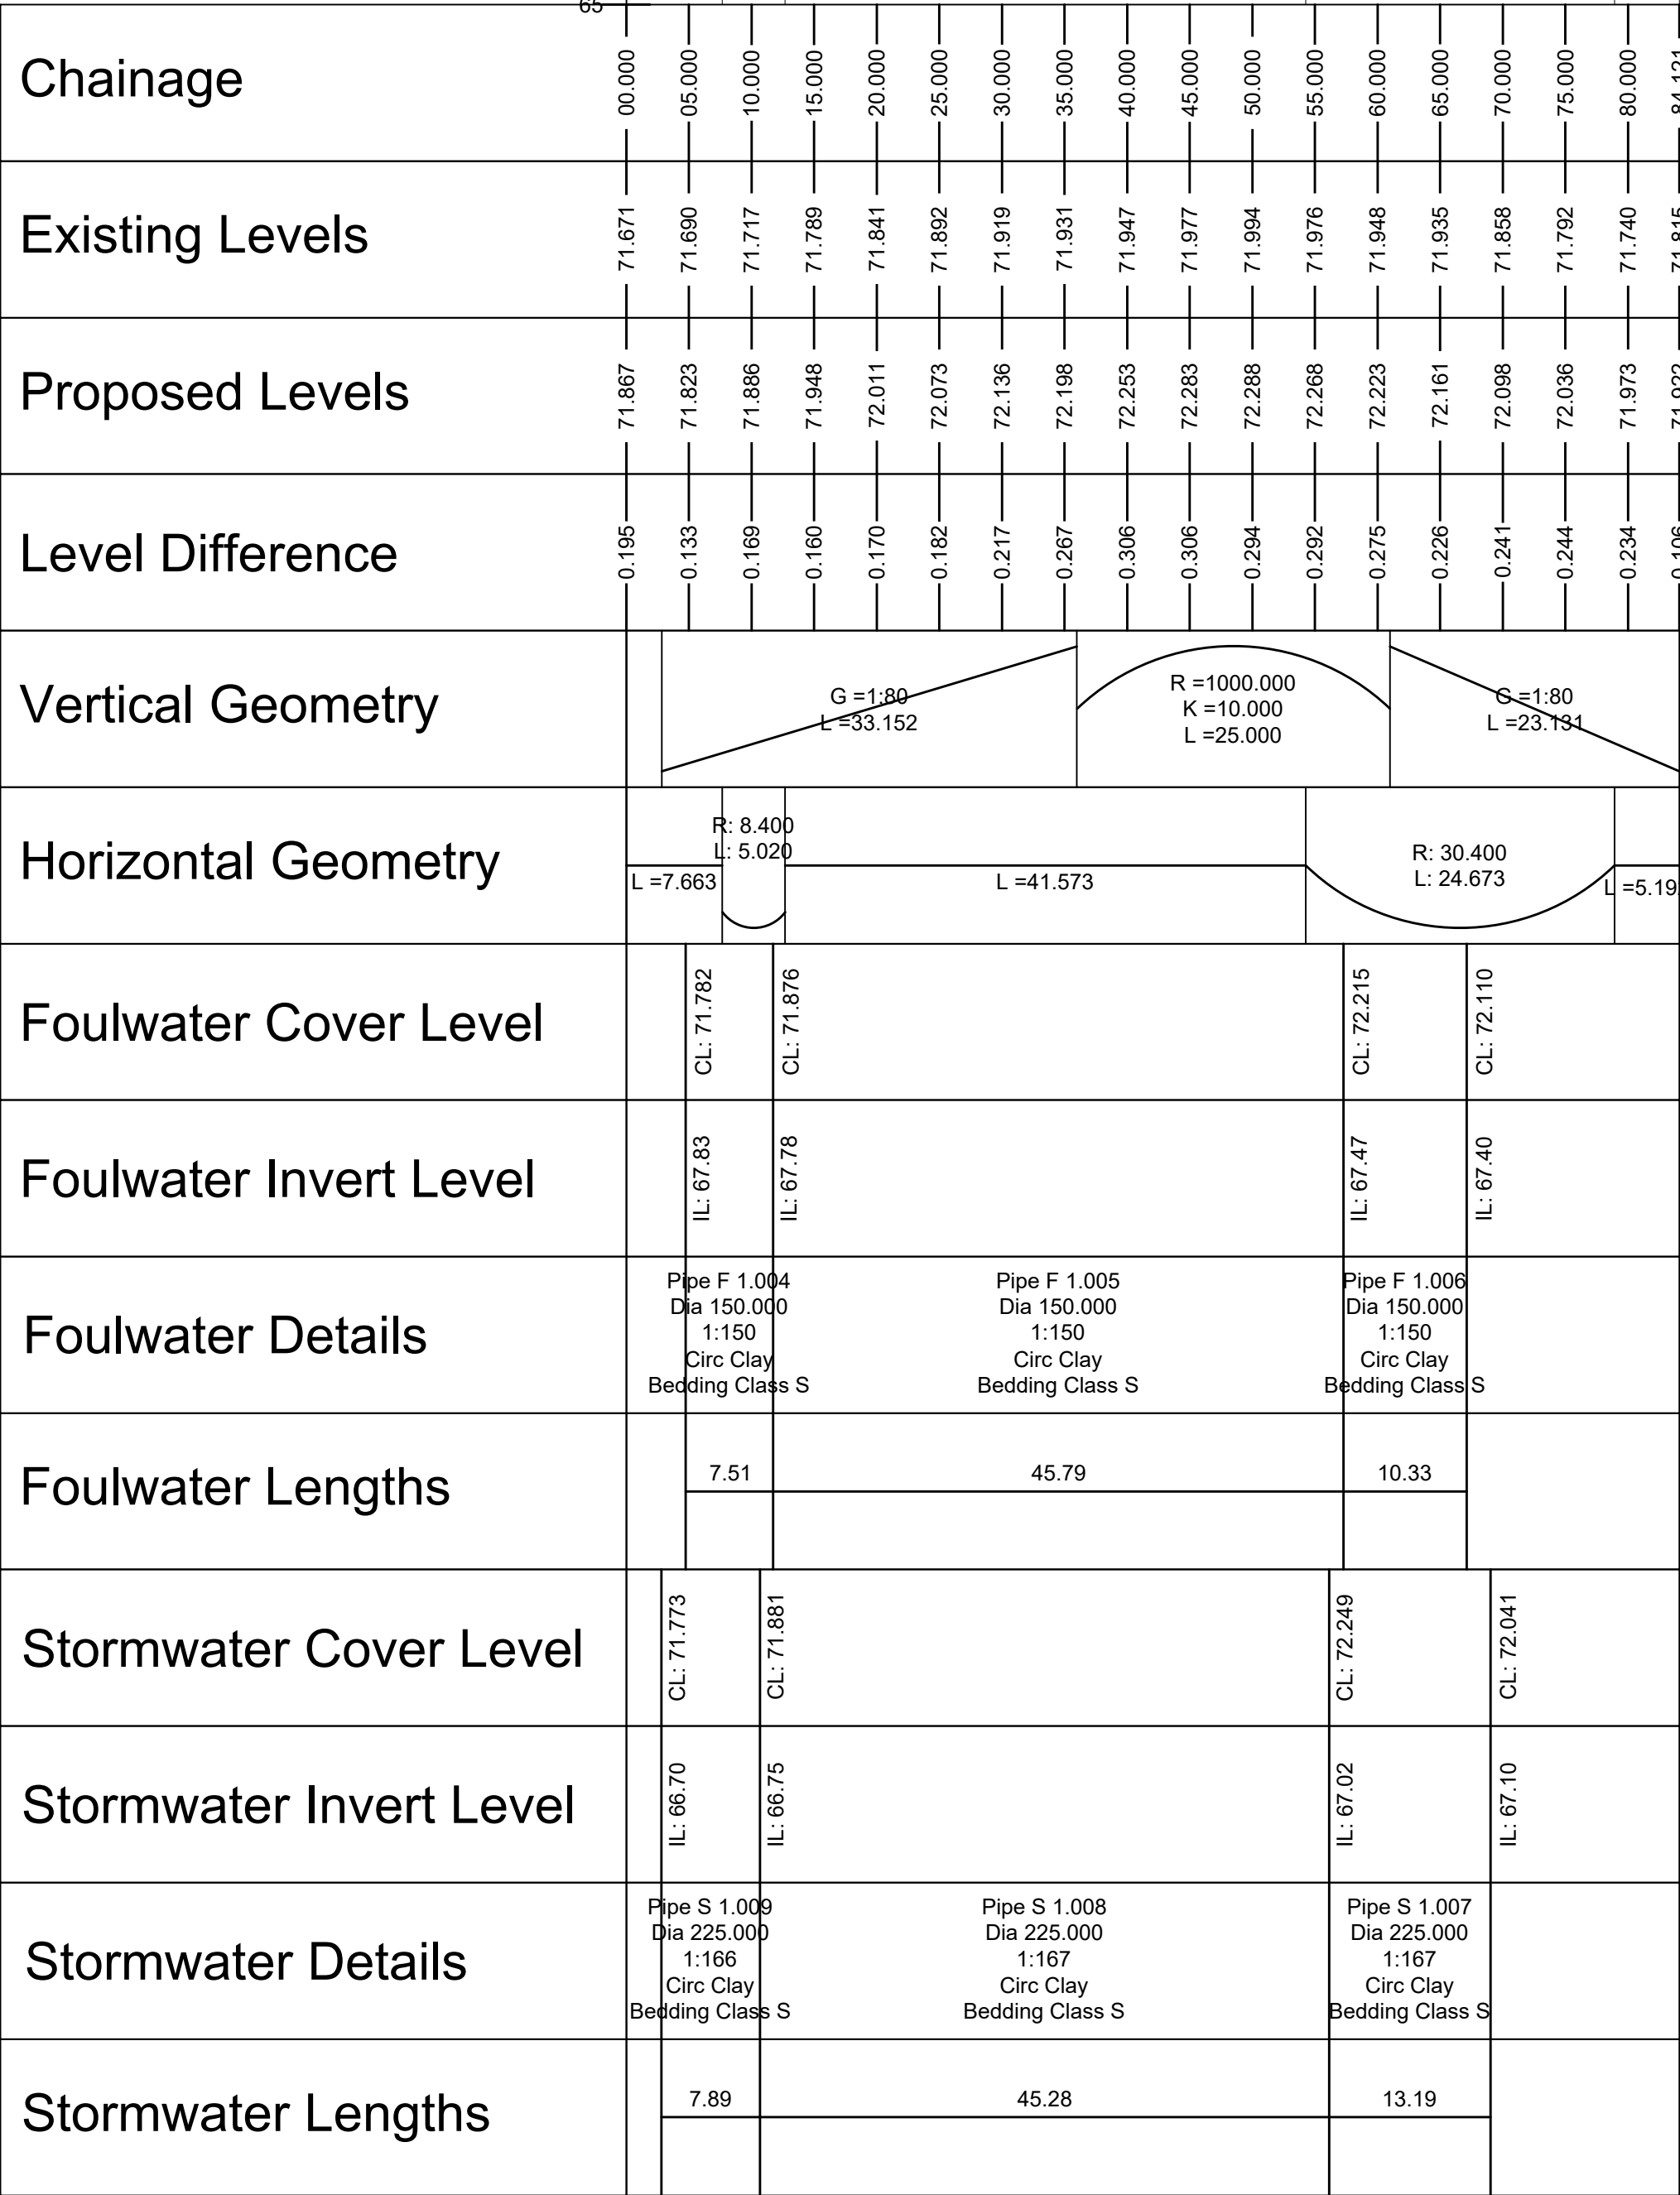

- | <u>LEGEND</u> | |
|---------------|--|
| ----- | EXISTING GROUND PROFILE |
| ----- | PROPOSED ALIGNMENT PROFILE |
| ----- | ADOPTABLE S104 FOUL WATER SEWER AND MANHOLE |
| ----- | ADOPTABLE S104 SURFACE WATER SEWER AND MANHOLE |
| CIRC CLAY | EXTRA STRENGTH VITRIFIED CLAY WITH SPIGOT AND SOCKET FLEXIBLE JOINTS TO BS EN 285. |
| CIRC CONC | FLEXIBLE JOINTED CONCRETE PIPES TO BS EN 1916:2002/BS 5911, 1,2002 CLASS 120 |

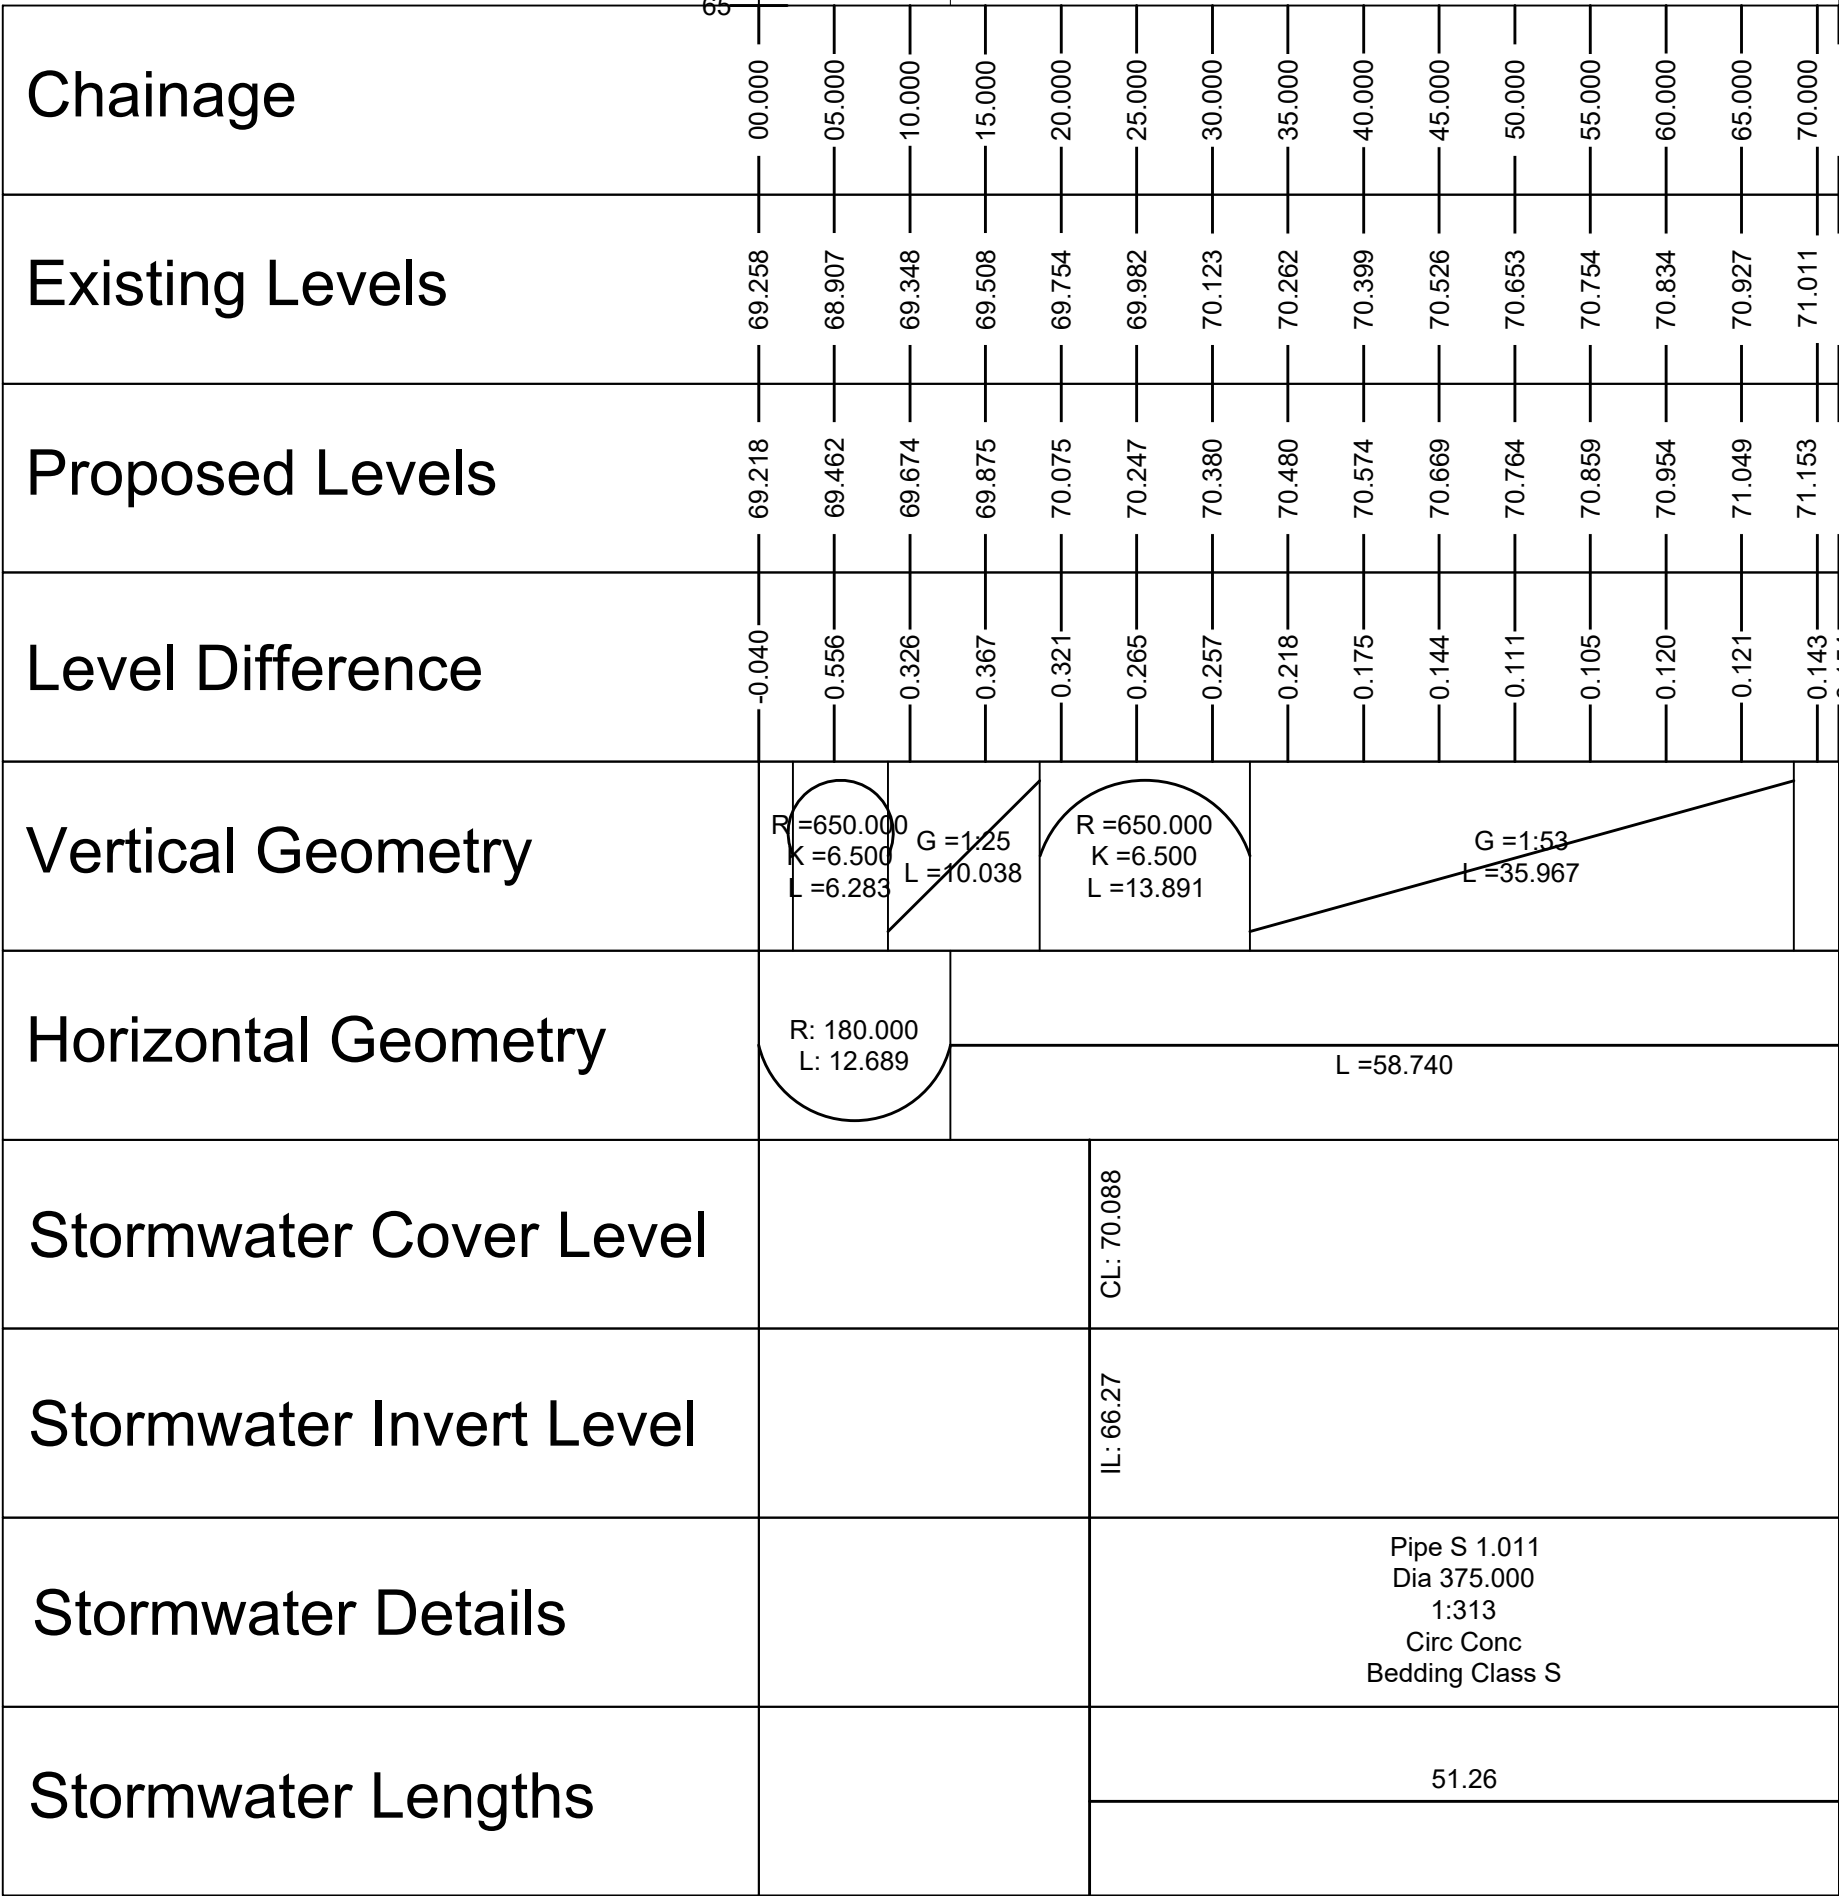