



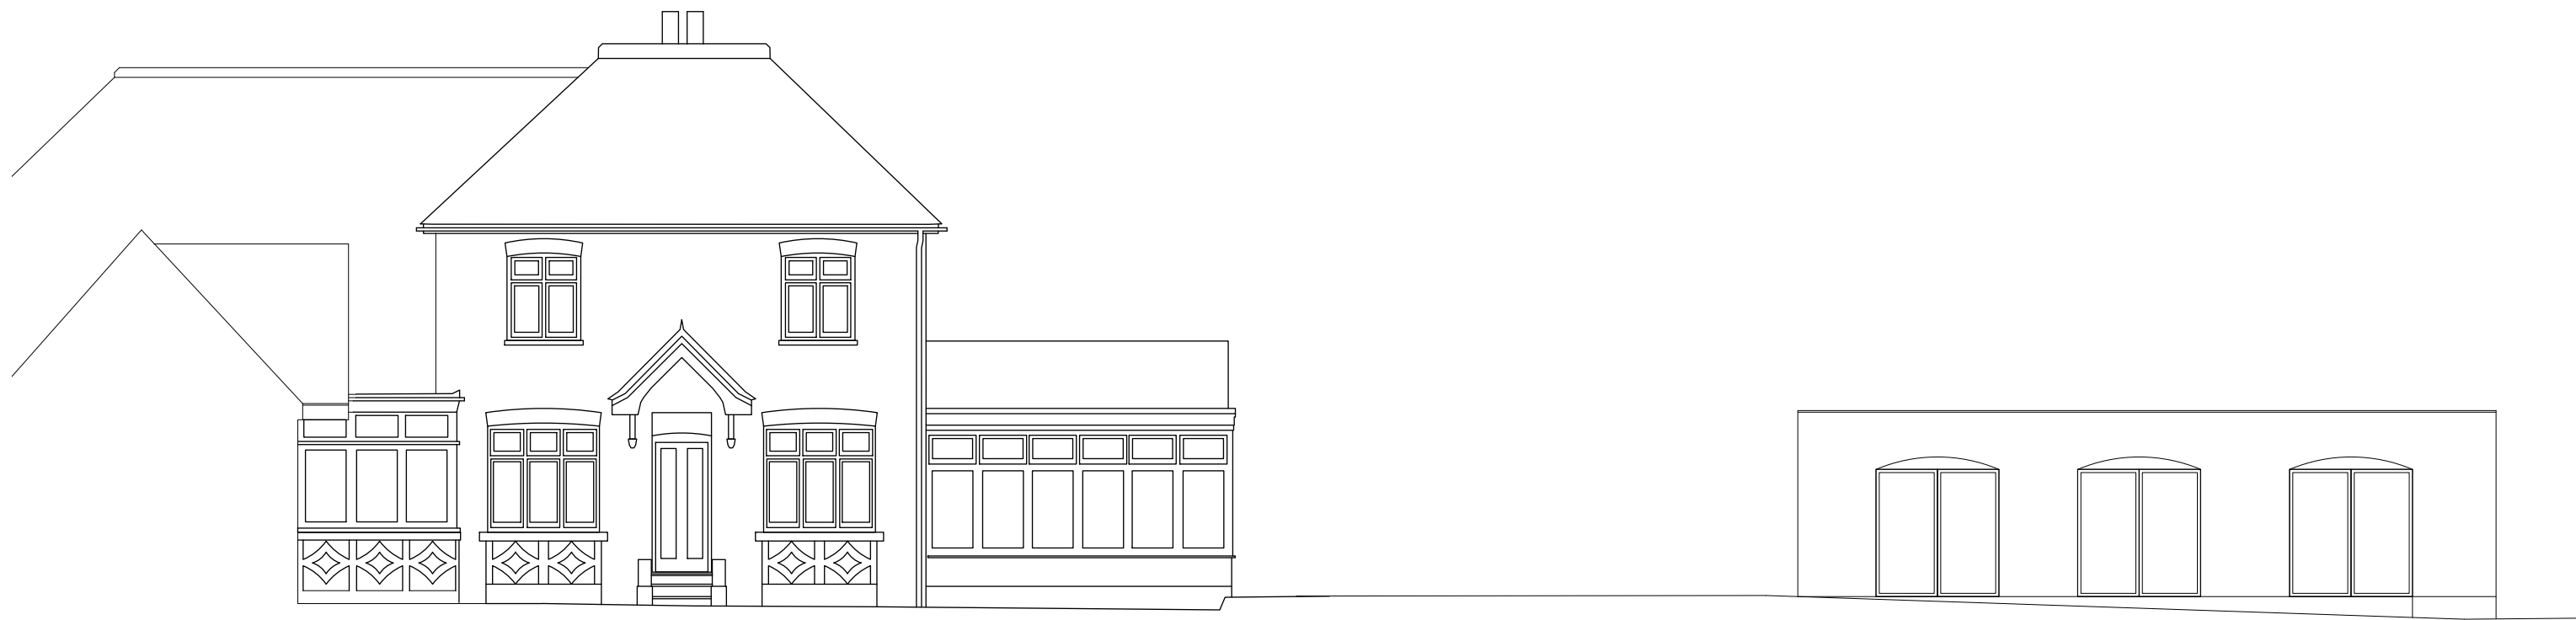


EXISTING WEST ELEVATION




EXISTING SOUTH ELEVATION

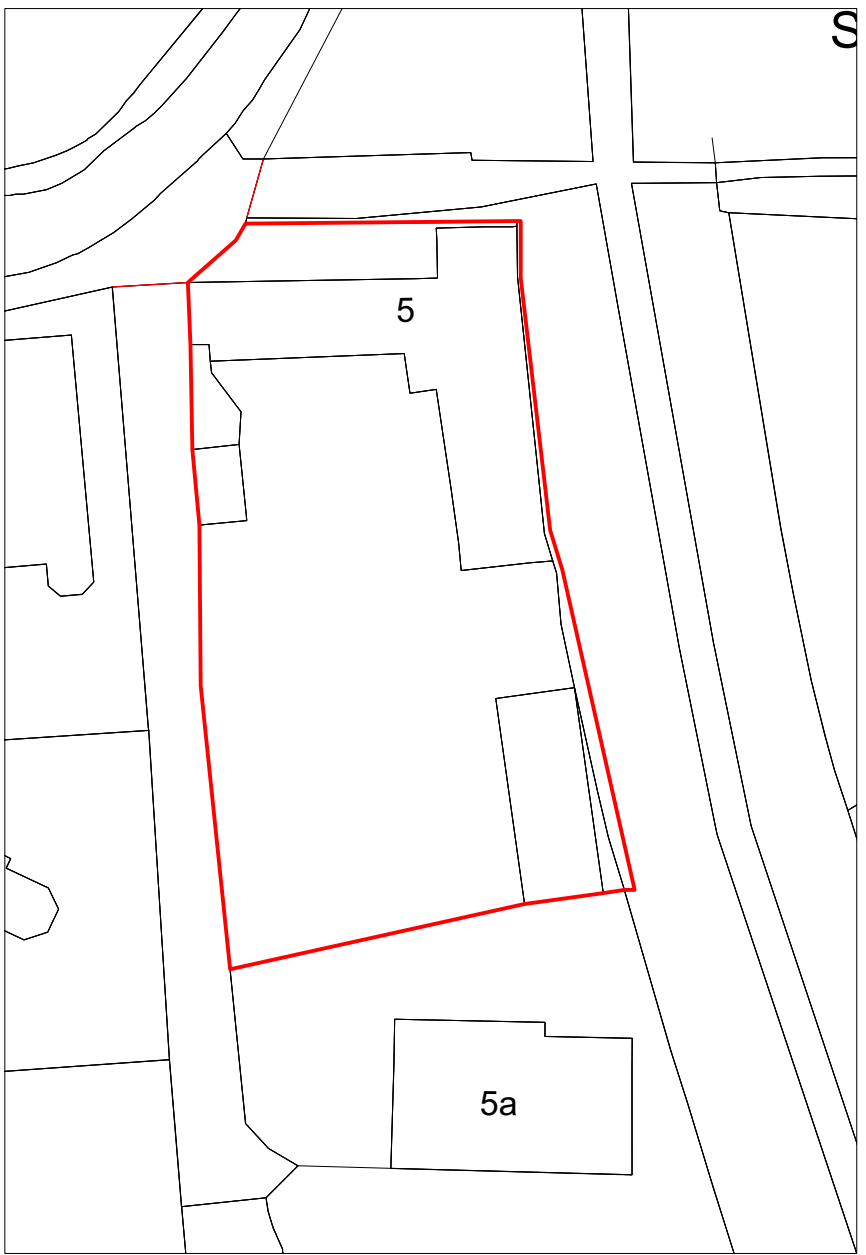


EXISTING SITE PLAN
SCALE = 1:500 @ A1

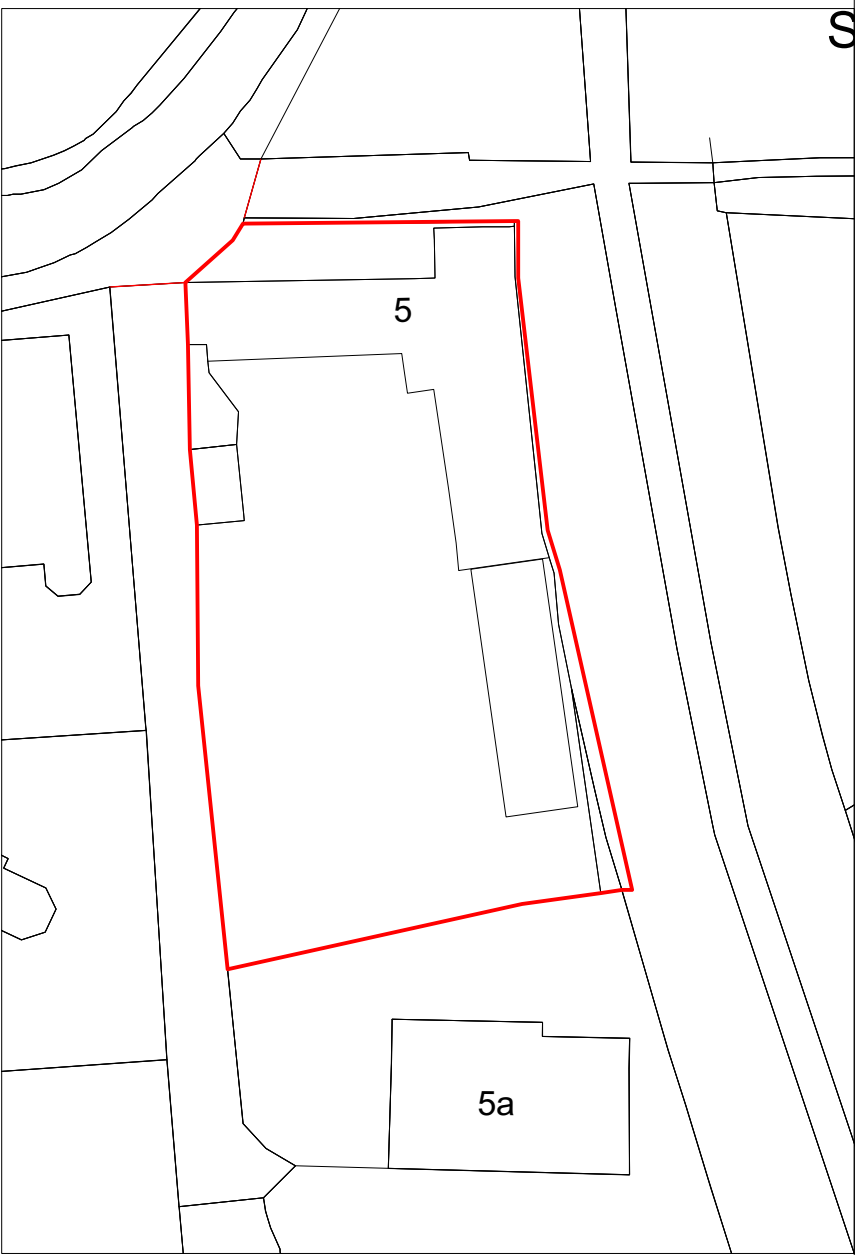

PROPOSED SITE PLAN
SCALE = 1:500 @ A1

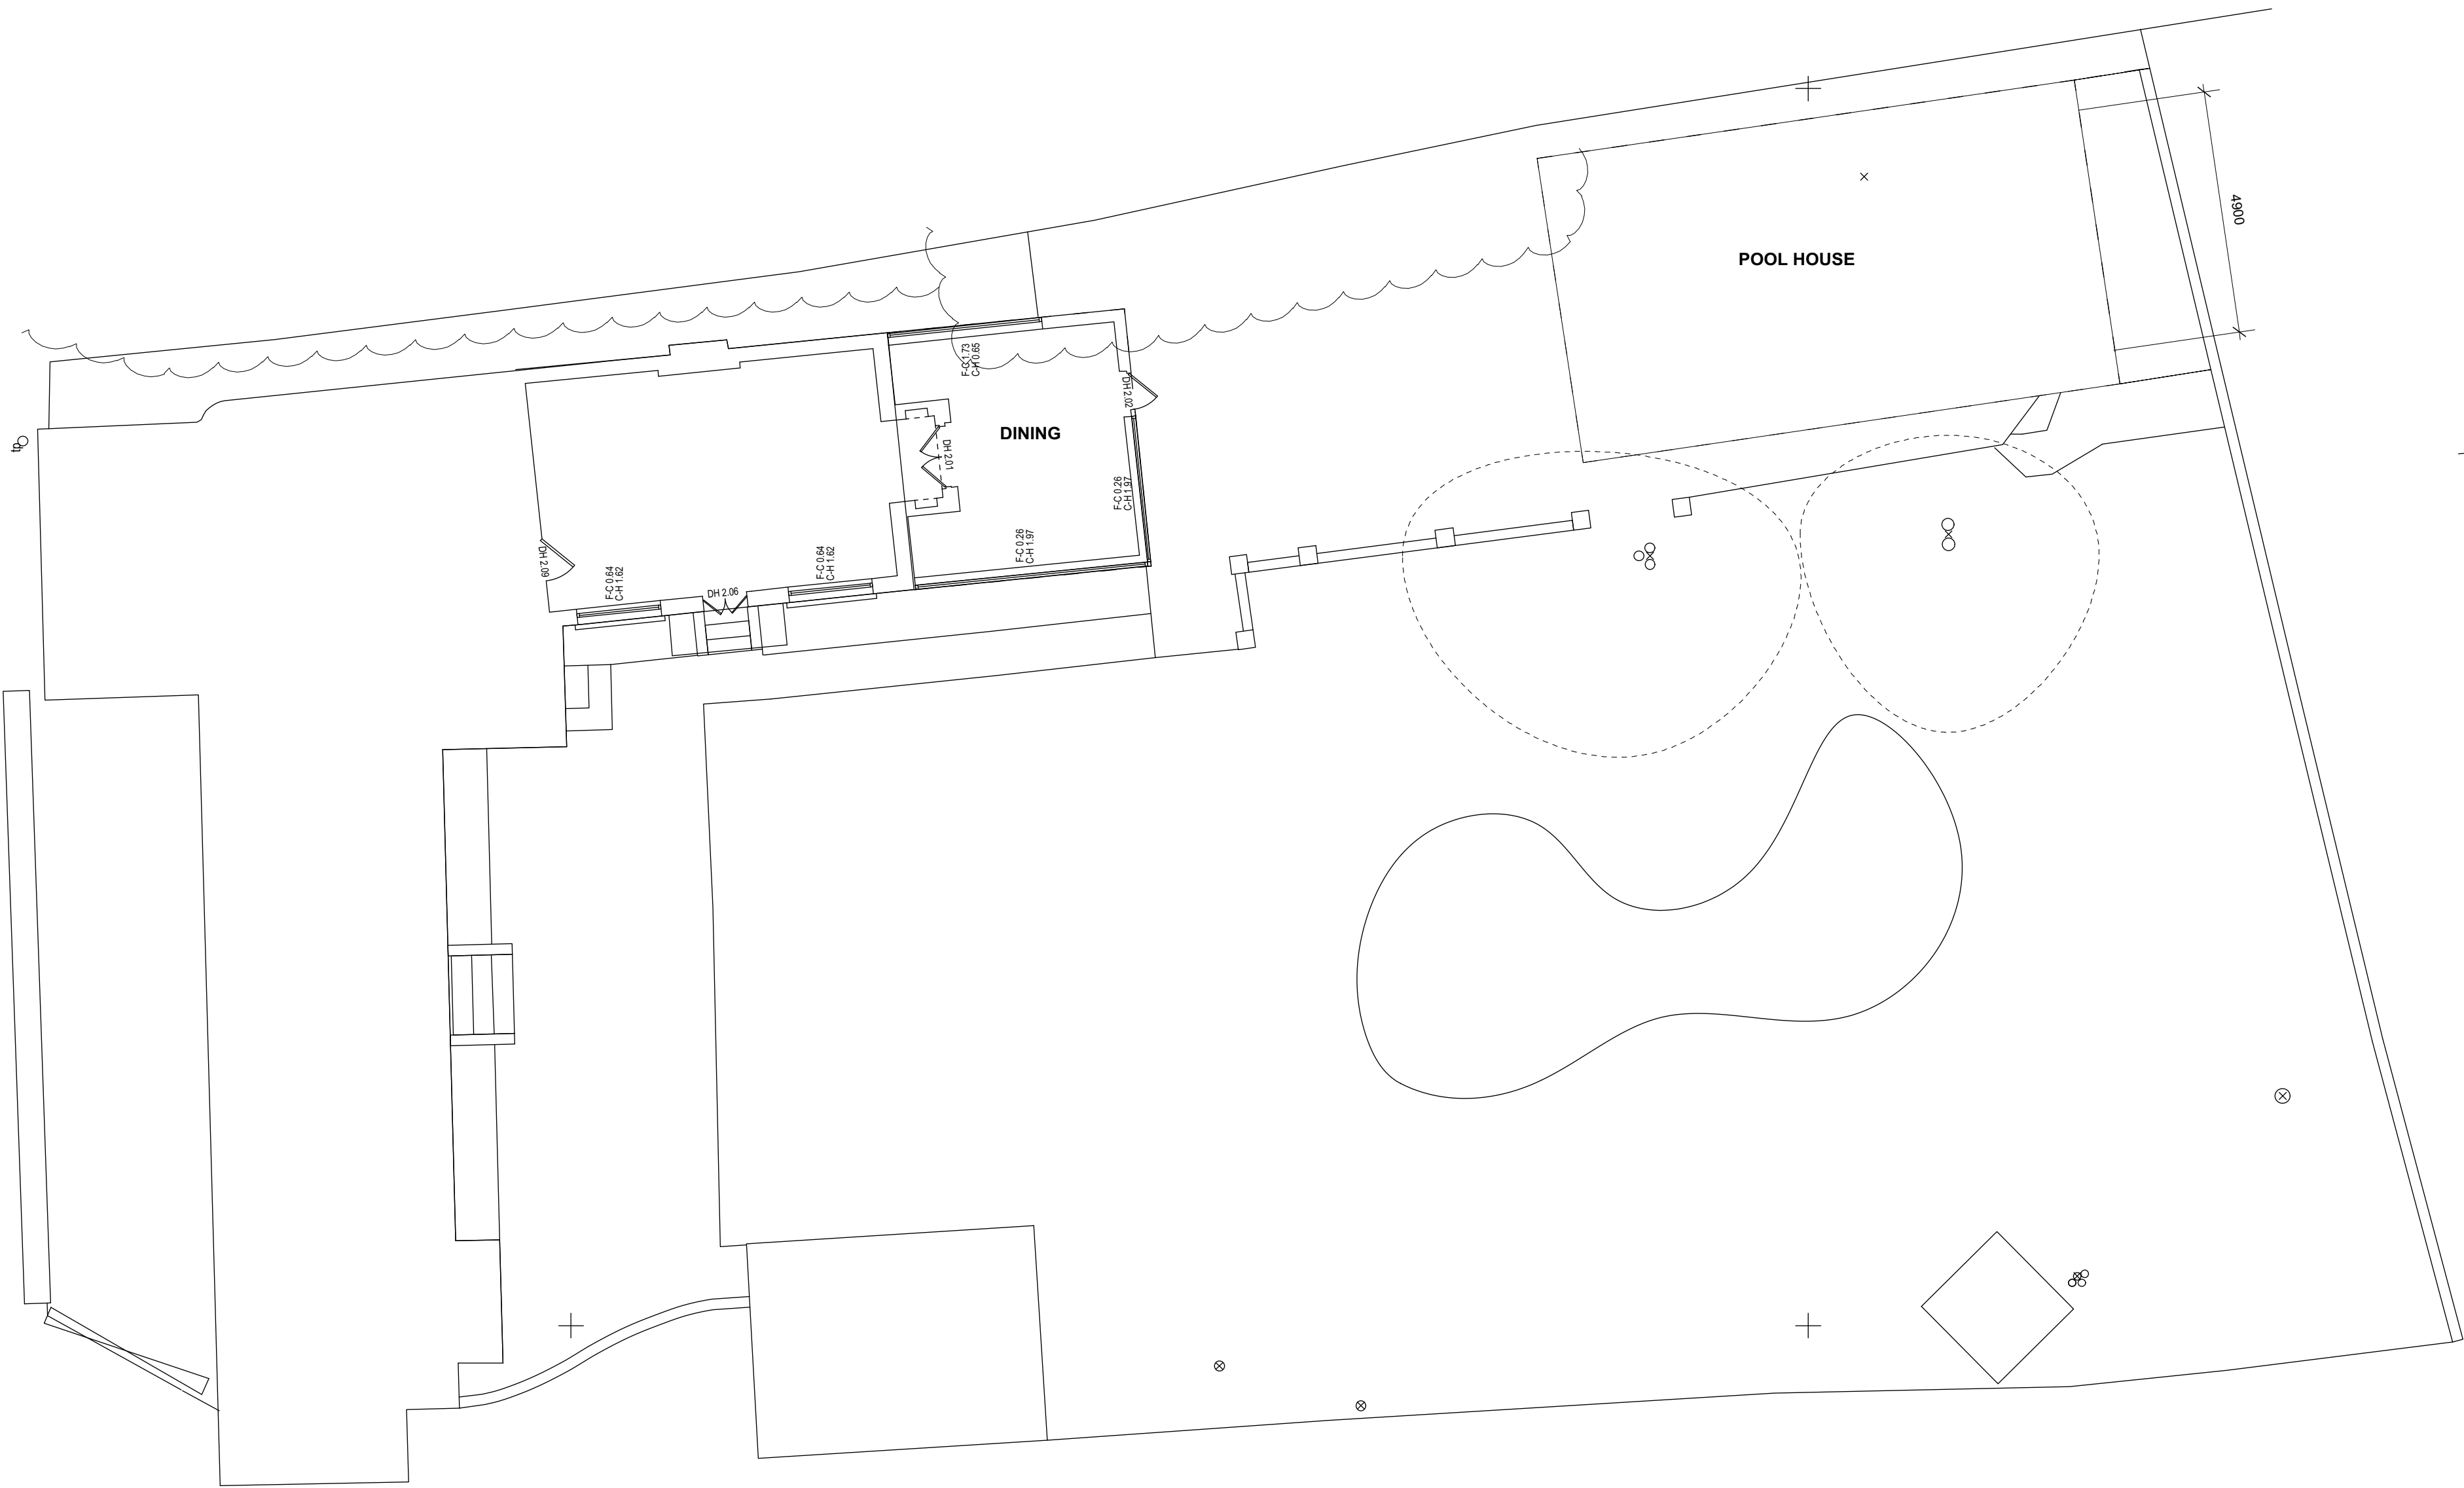

EXISTING GROUND FLOOR PLAN

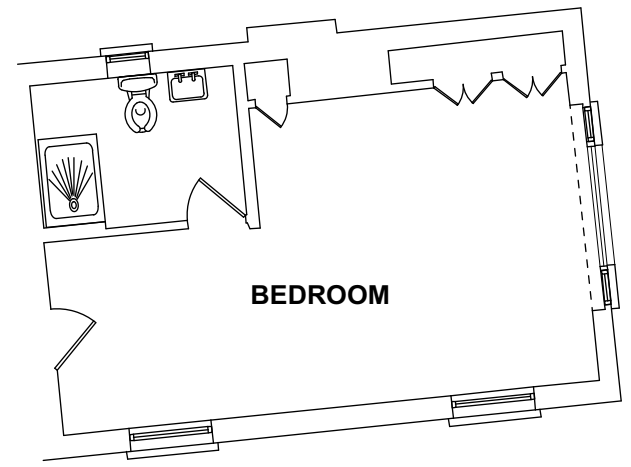

EXISTING FIRST FLOOR



LOCATION PLAN
SCALE = 1:1250 @ A1



EXISTING EAST ELEVATION