
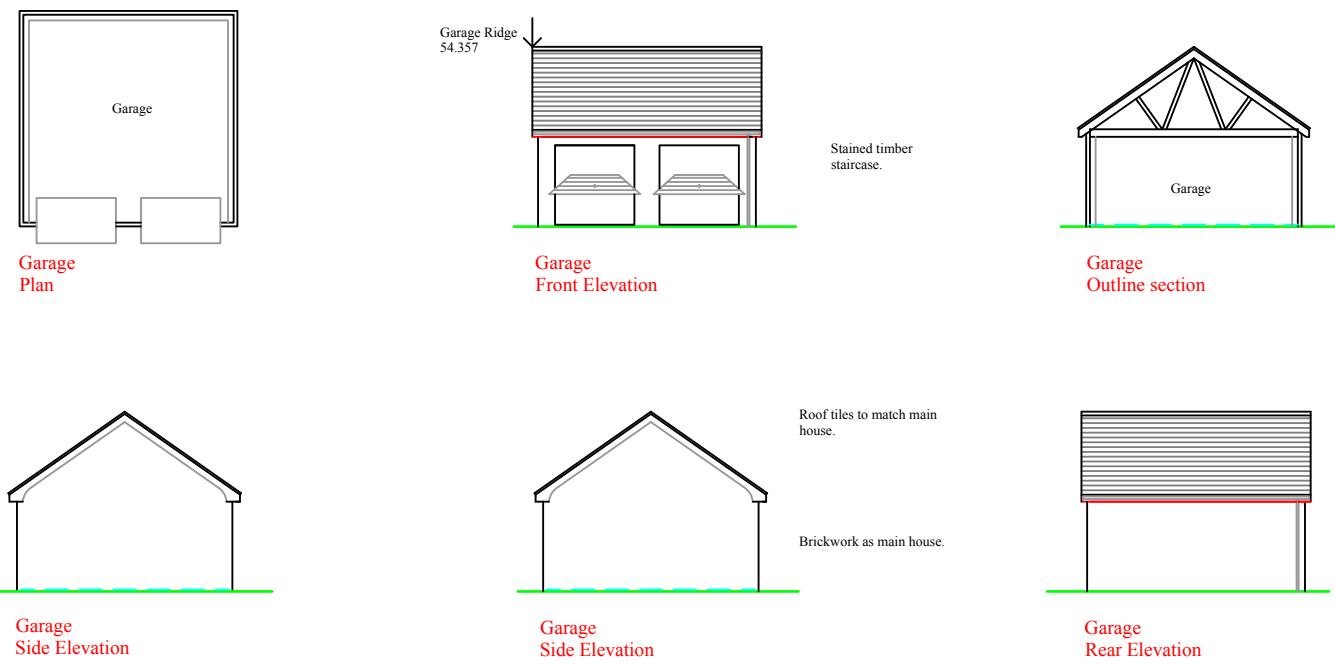


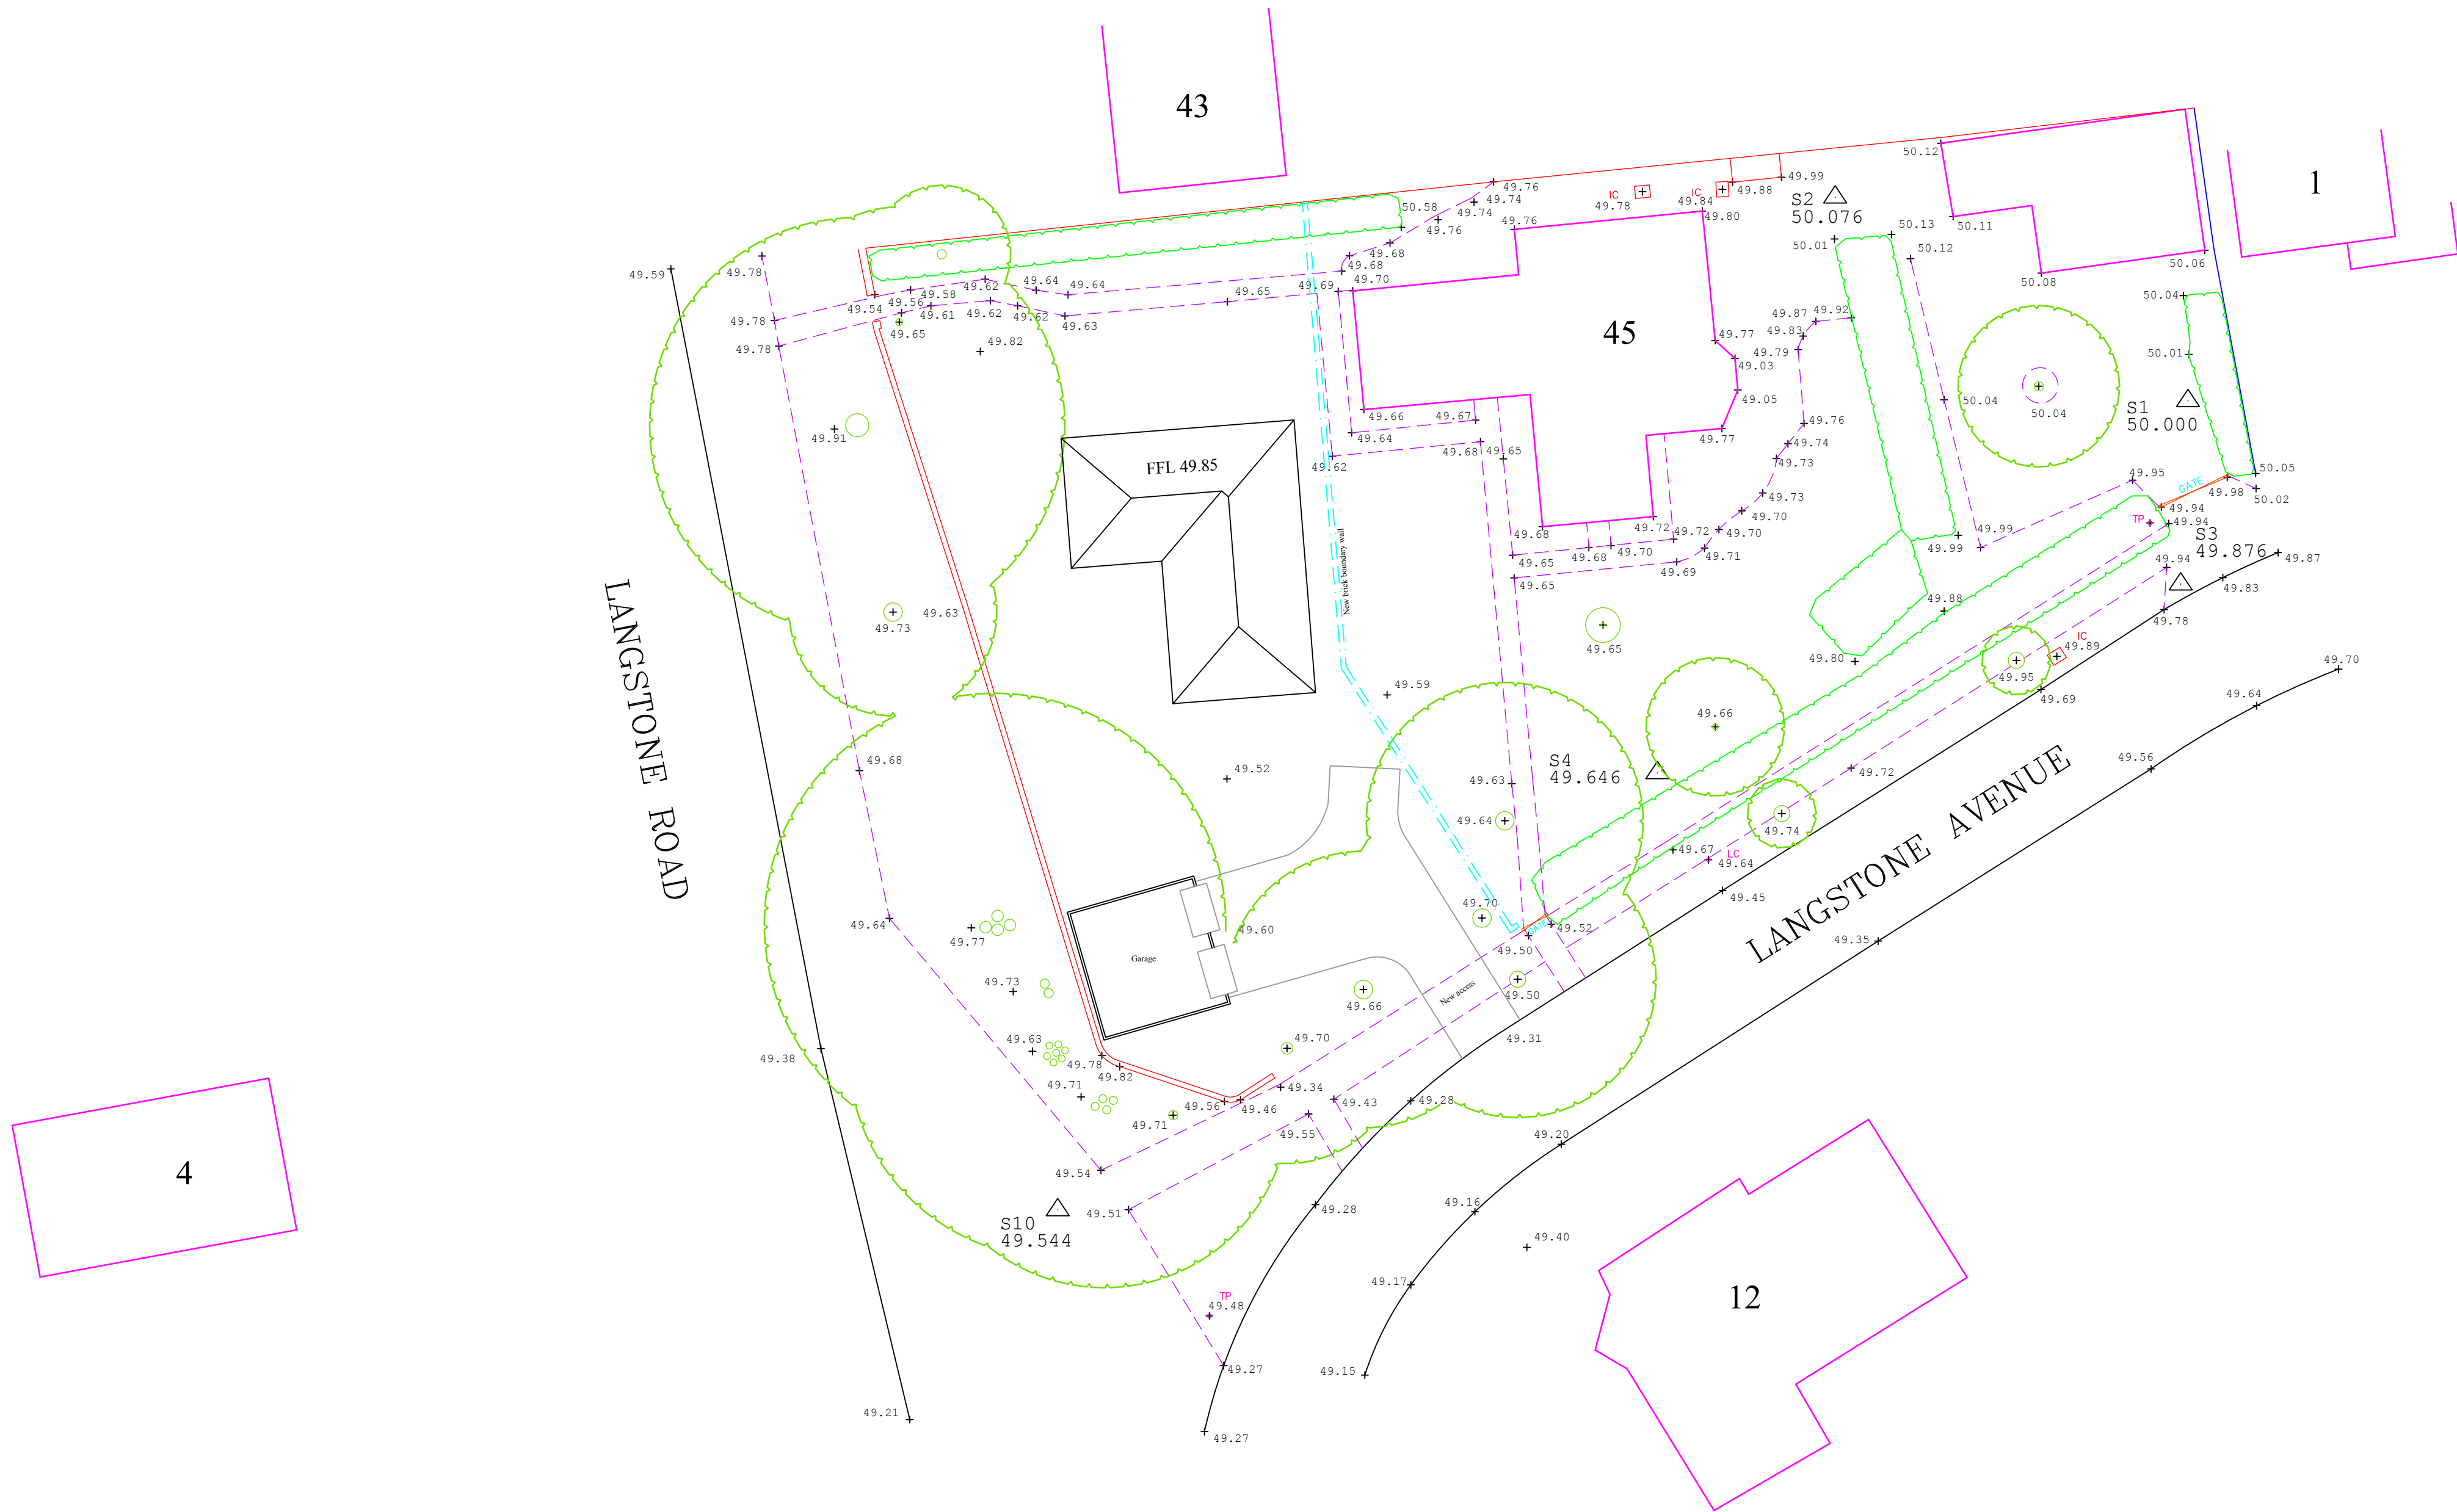

Garage Plans and Elevations