


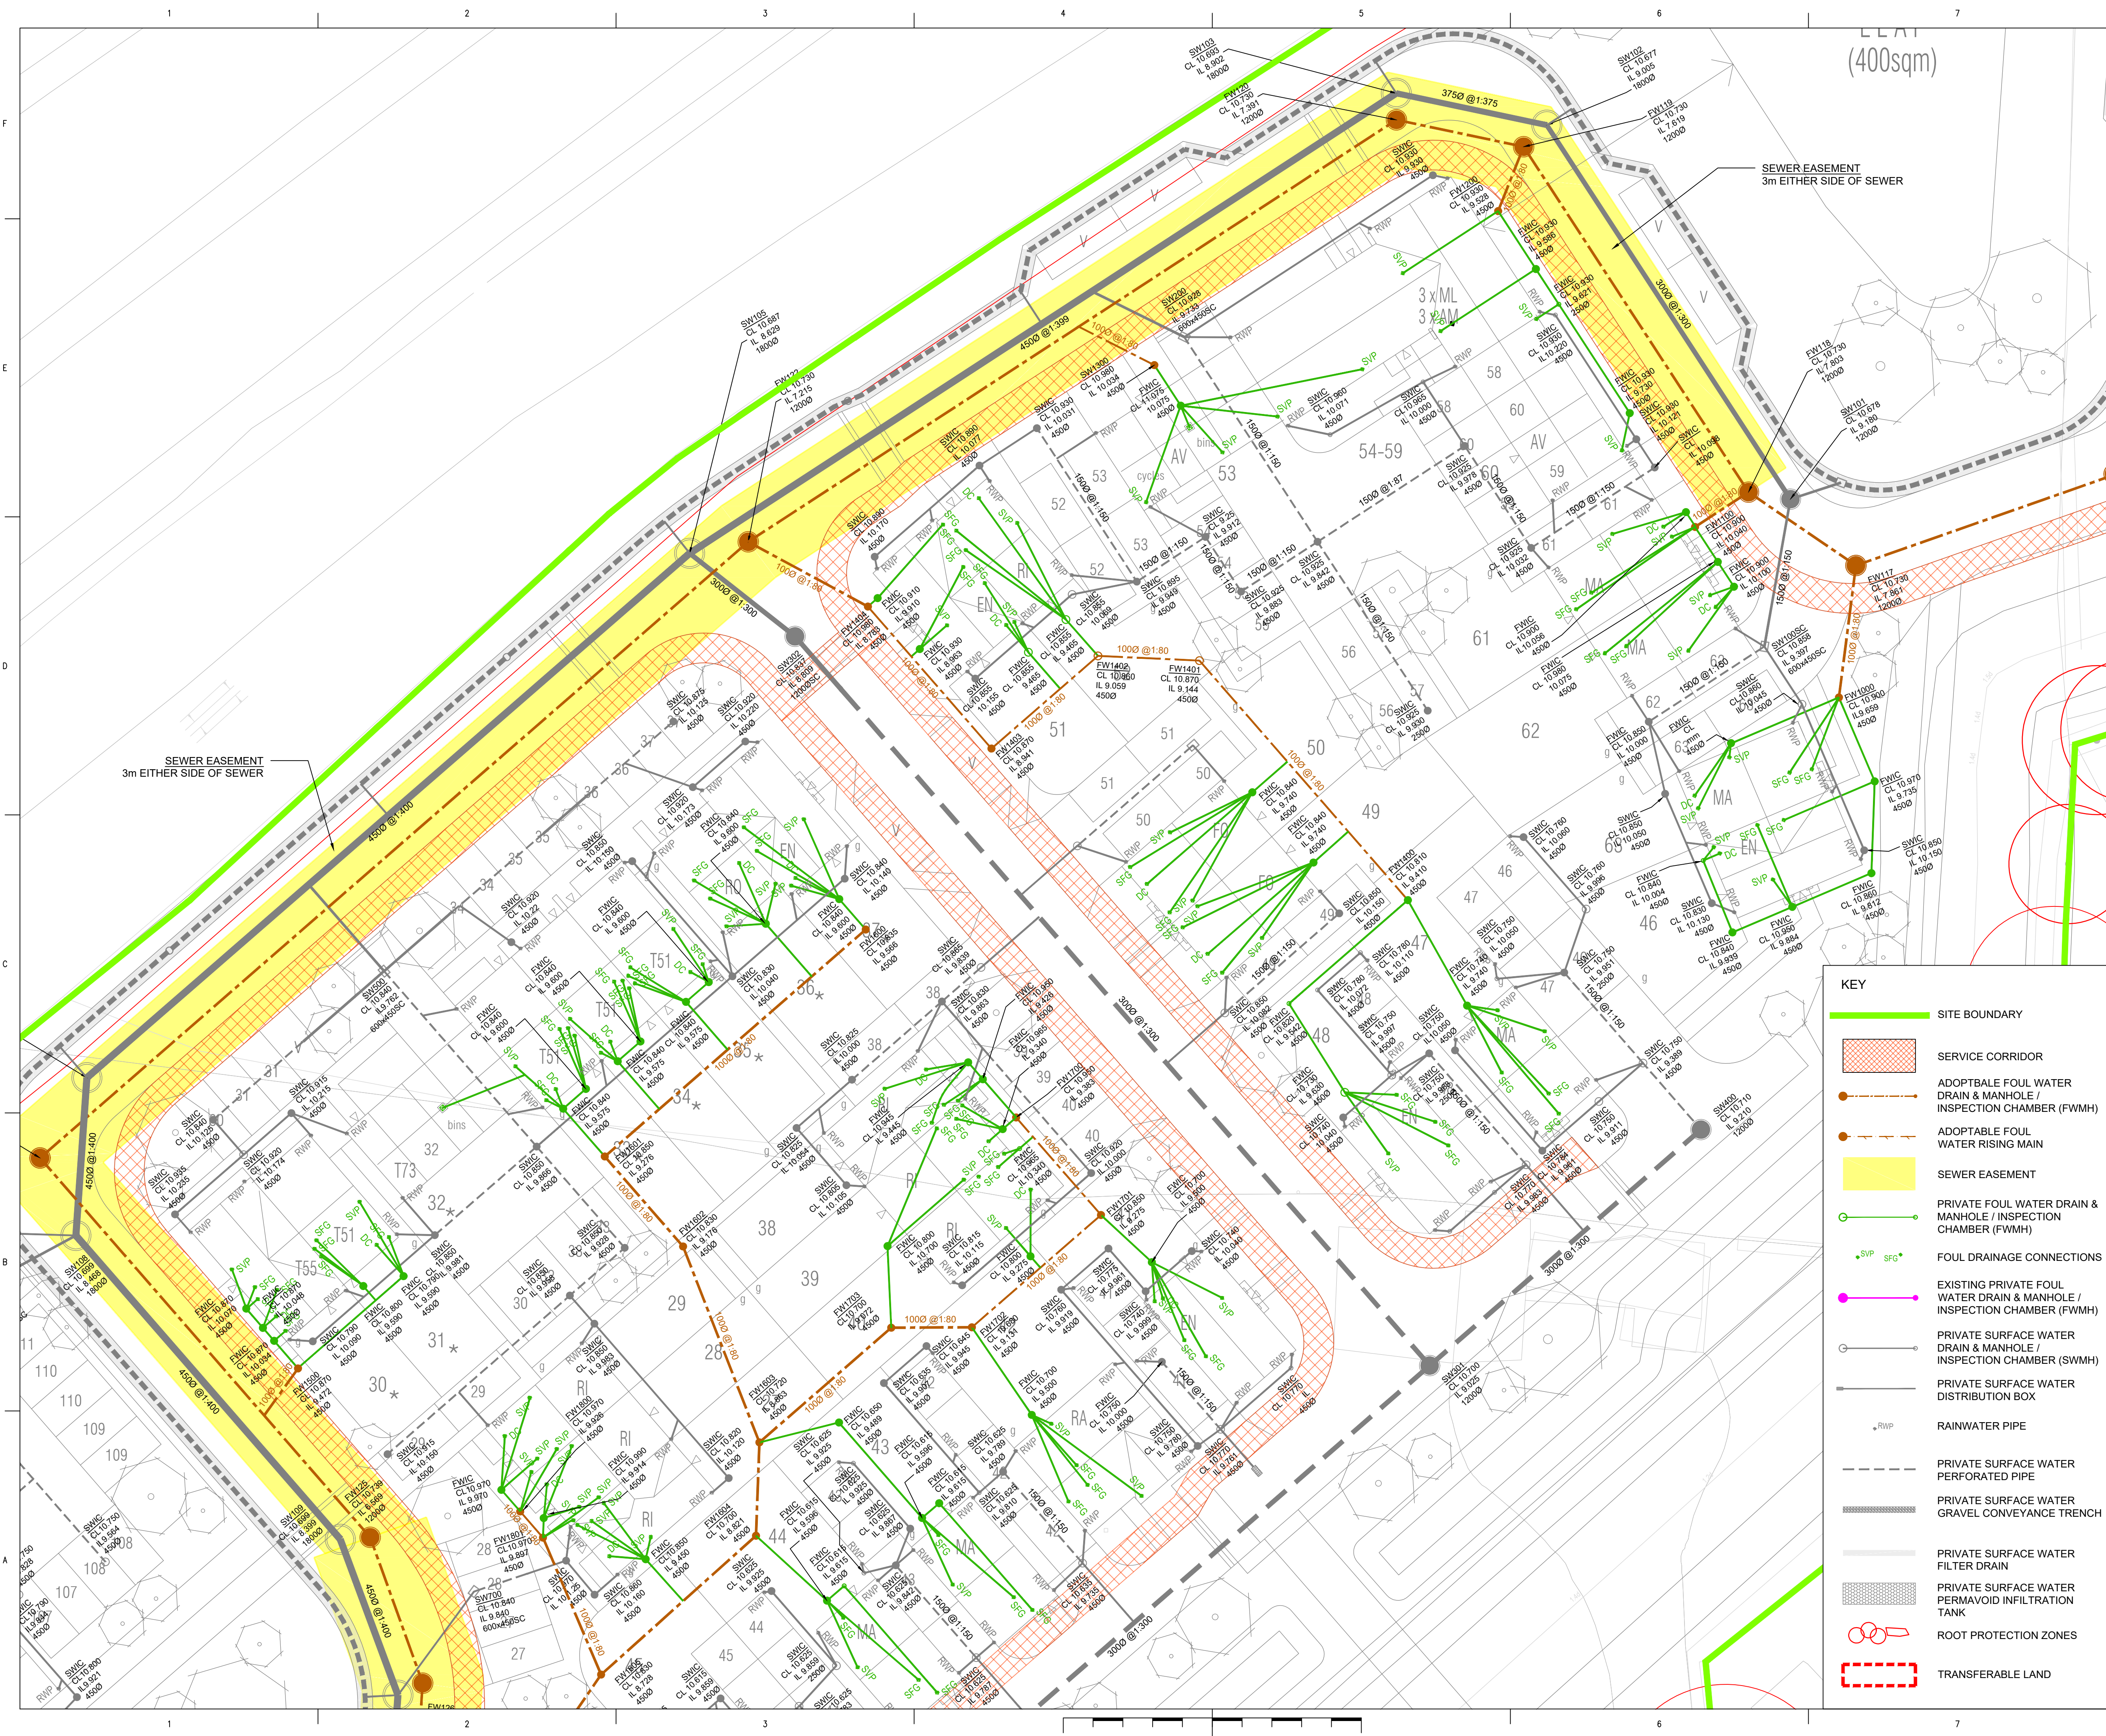

1012052

A1

Based on:
Architects Drg No.
Structural Drg No.
Survey Drg No.
Other Drg No.

Rev
Rev
Rev
Rev
Rev

Notes

1. THIS DRAWING SHALL BE READ IN CONJUNCTION WITH ALL RELEVANT ARCHITECTURAL, STRUCTURAL AND ENGINEERING SERVICES DRAWINGS, SPECIFICATIONS, SCHEDULES AND PROJECT SPECIFIC DOCUMENTS.

2. ALL DIMENSIONS IN mm UNLESS OTHERWISE STATED.

3. DO NOT SCALE FROM THIS DRAWING.

4. ALL ADOPTABLE FOUL WATER SEWERS 1500 L AID @ 1:150 UNLESS OTHERWISE NOTED.

1

2

3

4

5

6

7

8

1

2

3

4

5

6

7

8

KEY

SITE BOUNDARY

SERVICE CORRIDOR

ADOPTABLE FOUL WATER DRAIN & MANHOLE / INSPECTION CHAMBER (FWMH)

ADOPTABLE FOUL WATER RISING MAIN

SEWER EASEMENT

PRIVATE FOUL WATER DRAIN & MANHOLE / INSPECTION CHAMBER (FWMH)

FOUL DRAINAGE CONNECTIONS

EXISTING PRIVATE FOUL WATER DRAIN & MANHOLE / INSPECTION CHAMBER (FWMH)

PRIVATE SURFACE WATER DRAIN & MANHOLE / INSPECTION CHAMBER (SWMH)

PRIVATE SURFACE WATER DISTRIBUTION BOX

RAINWATER PIPE

PRIVATE SURFACE WATER PERFORATED PIPE

PRIVATE SURFACE WATER GRAVEL CONVEYANCE TRENCH

PRIVATE SURFACE WATER FILTER DRAIN

PRIVATE SURFACE WATER PERMAVOID INFILTRATION TANK

ROOT PROTECTION ZONES

TRANSFERABLE LAND

-

27/04/18

ISSUED FOR S104 TECHNICAL APPROVAL

SJ

SP

SP

Issue

Date

Description

By

Chkd

Verfd

Project

SAXON FIELDS
HAVANT ROAD, EMSWORTH

Client

BARRATT HOMES

Architect

COOPER BAILLIE

Title

S104 DRAINAGE
SHEET 3 OF 8

Drawing No.

CLXX(52)2203

Drawing Status

S2 - ISSUED FOR INFORMATION

Job No.

1012052

Scale

1:200 @ A1

CUNDALL

One Carter Lane
London, EC4V 5ER
Telephone: +44 (0)20 7438 1600
Website: www.cundall.com