
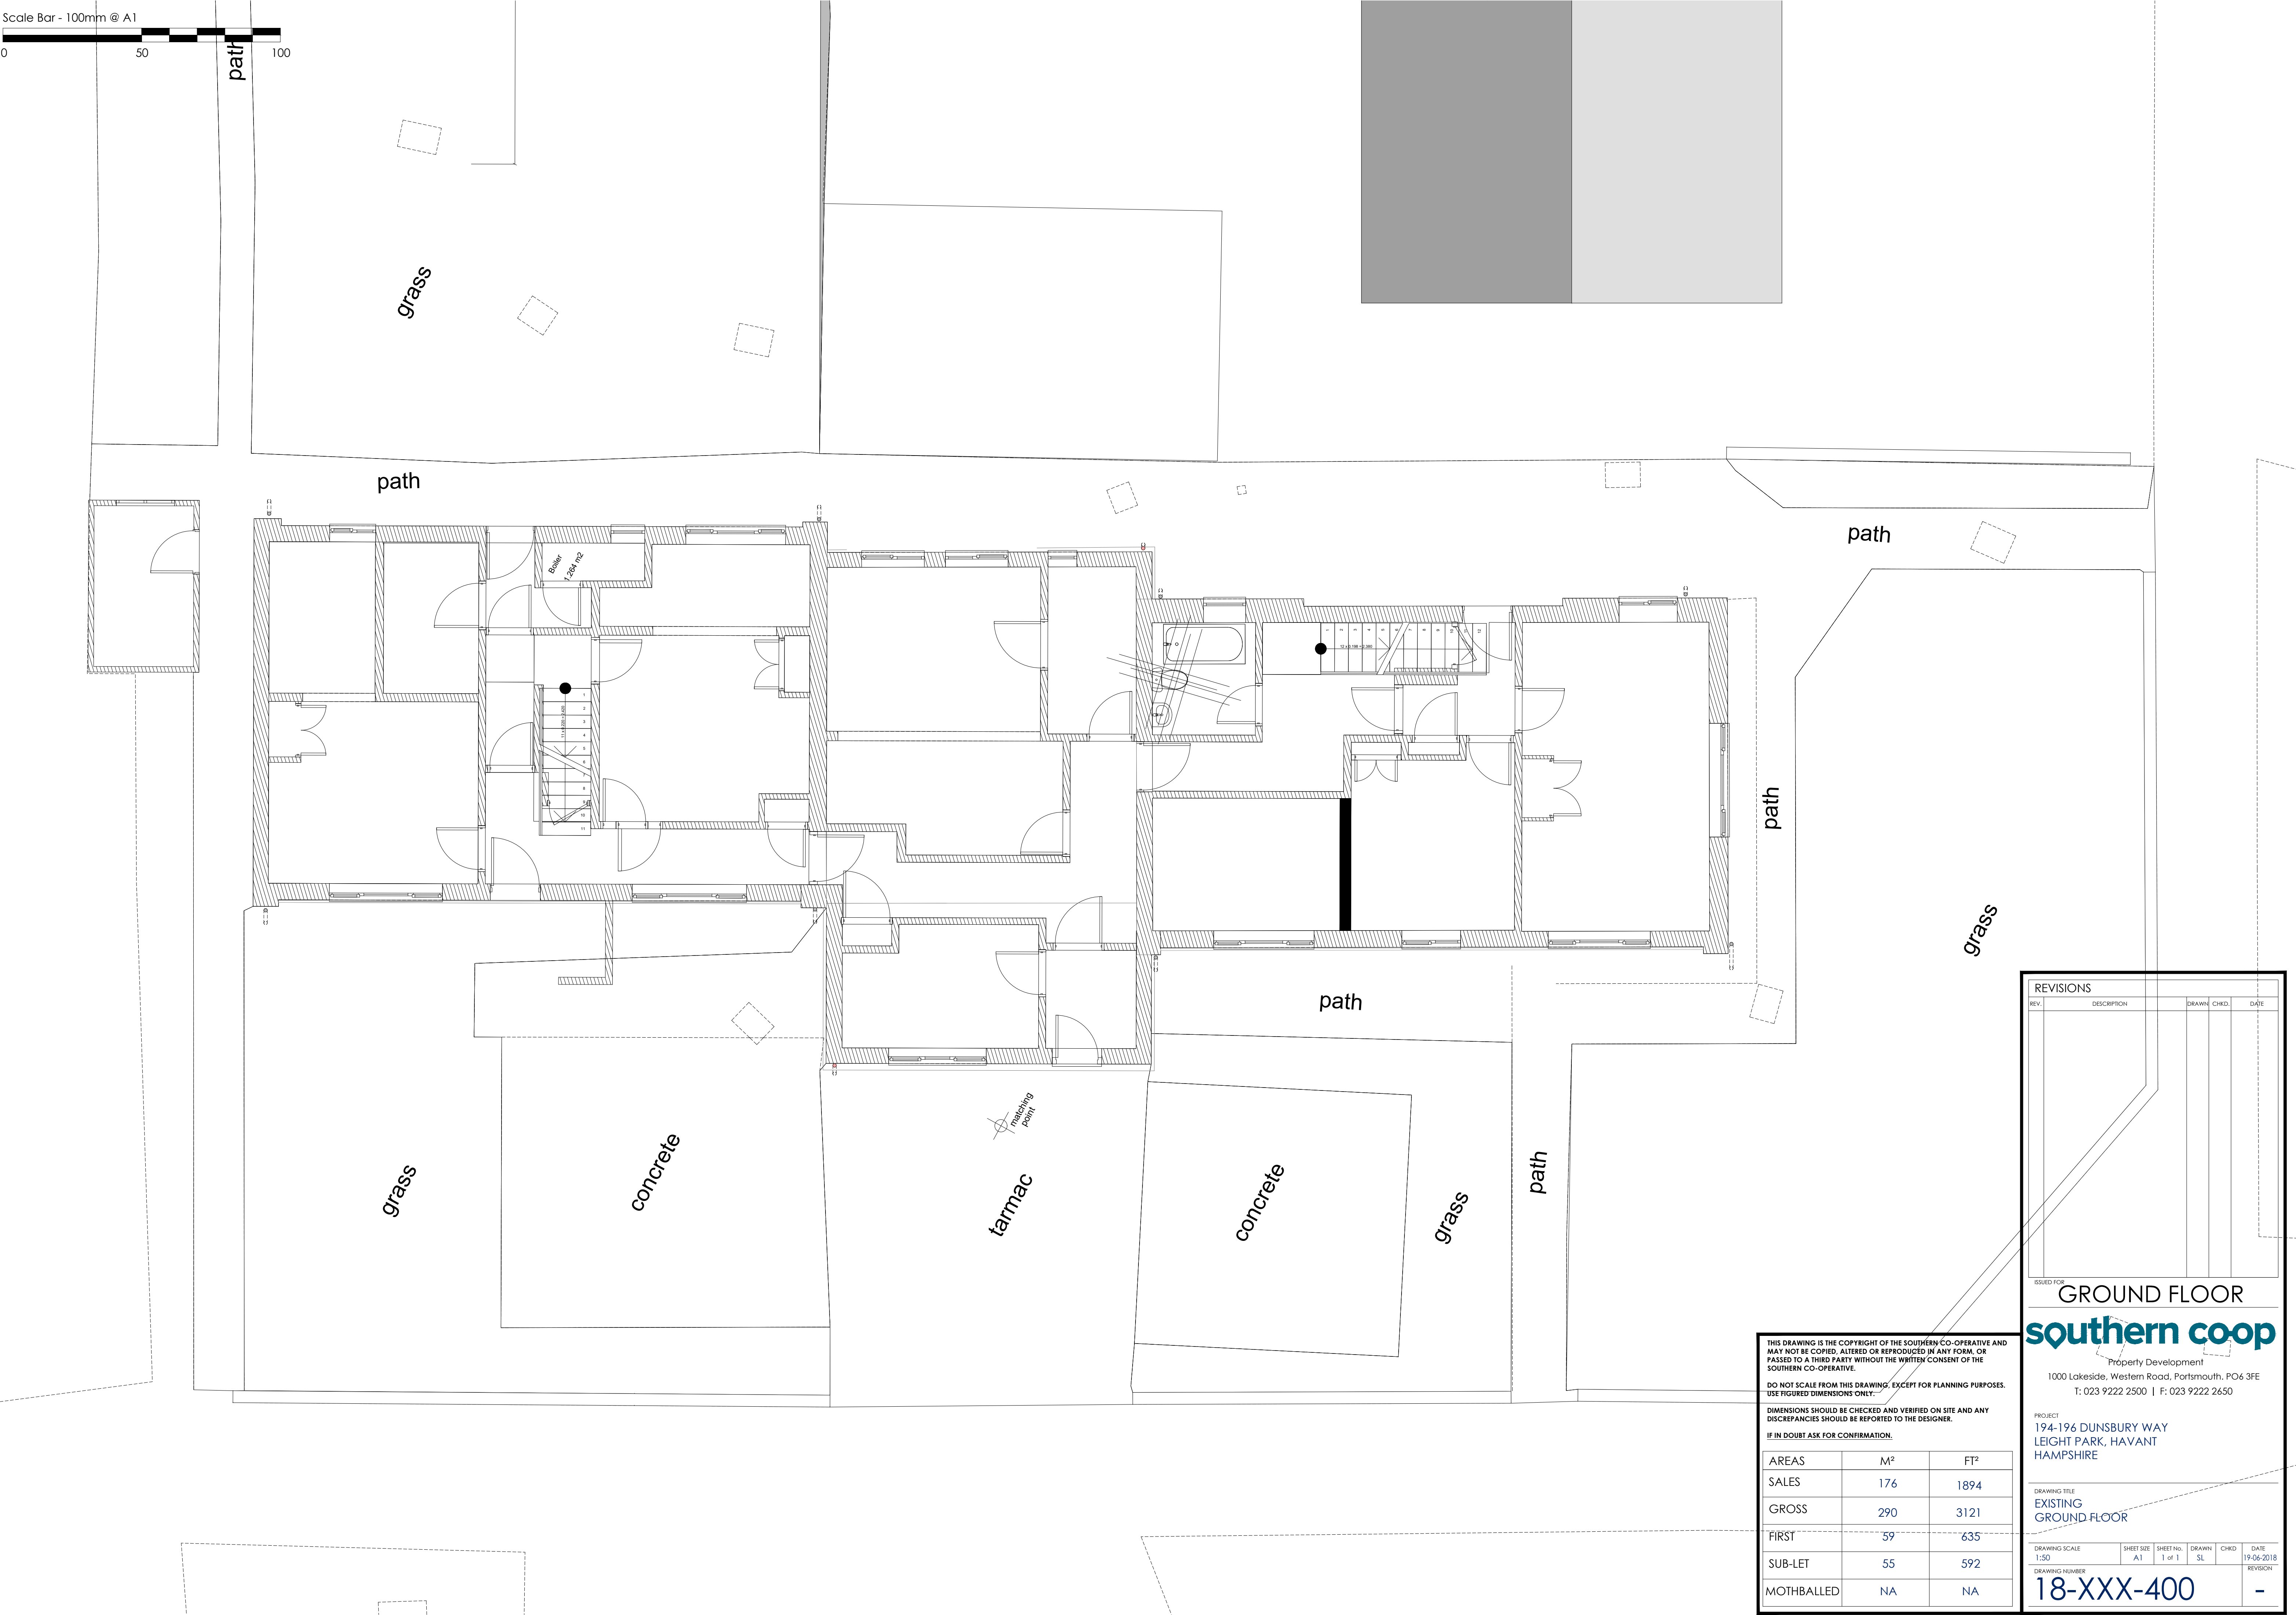


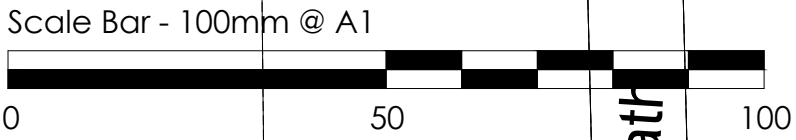

THIS DRAWING IS THE COPYRIGHT OF THE SOUTHERN CO-OPERATIVE AND MAY NOT BE COPIED, ALTERED OR REPRODUCED IN ANY FORM, OR PASSED TO A THIRD PARTY WITHOUT THE WRITTEN CONSENT OF THE SOUTHERN CO-OPERATIVE.
DO NOT SCALE FROM THIS DRAWING. EXCEPT FOR PLANNING PURPOSES. USE FIGURED DIMENSIONS ONLY.

DIMENSIONS SHOULD BE CHECKED AND VERIFIED ON SITE AND ANY DISCREPANCIES SHOULD BE REPORTED TO THE DESIGNER.
IF IN DOUBT ASK FOR CONFIRMATION.

AREAS	M ²	FT ²
SALES	176	1894
GROSS	290	3121
FIRST	59	635
SUB-LET	55	592
MOTHBALLED	NA	NA

REVISIONS			
REV.	DESCRIPTION	DRAWN	CHKD.

ISSUED FOR

GROUND FLOOR

southern coop

Property Development

1000 Lakeside, Western Road, Portsmouth, PO6 3FE
T: 023 9222 2500 | F: 023 9222 2650

PROJECT
194-196 DUNSBUARY WAY
LEIGHT PARK, HAVANT
HAMPSHIRE

DRAWING TITLE
EXISTING
GROUND FLOOR

DRAWING SCALE 1:50	SHEET SIZE A1	SHEET NO. 1 of 1	DRAWN SL	CHKD.	DATE 19-06-2018
DRAWING NUMBER 18-XXX-400	REVISION				