


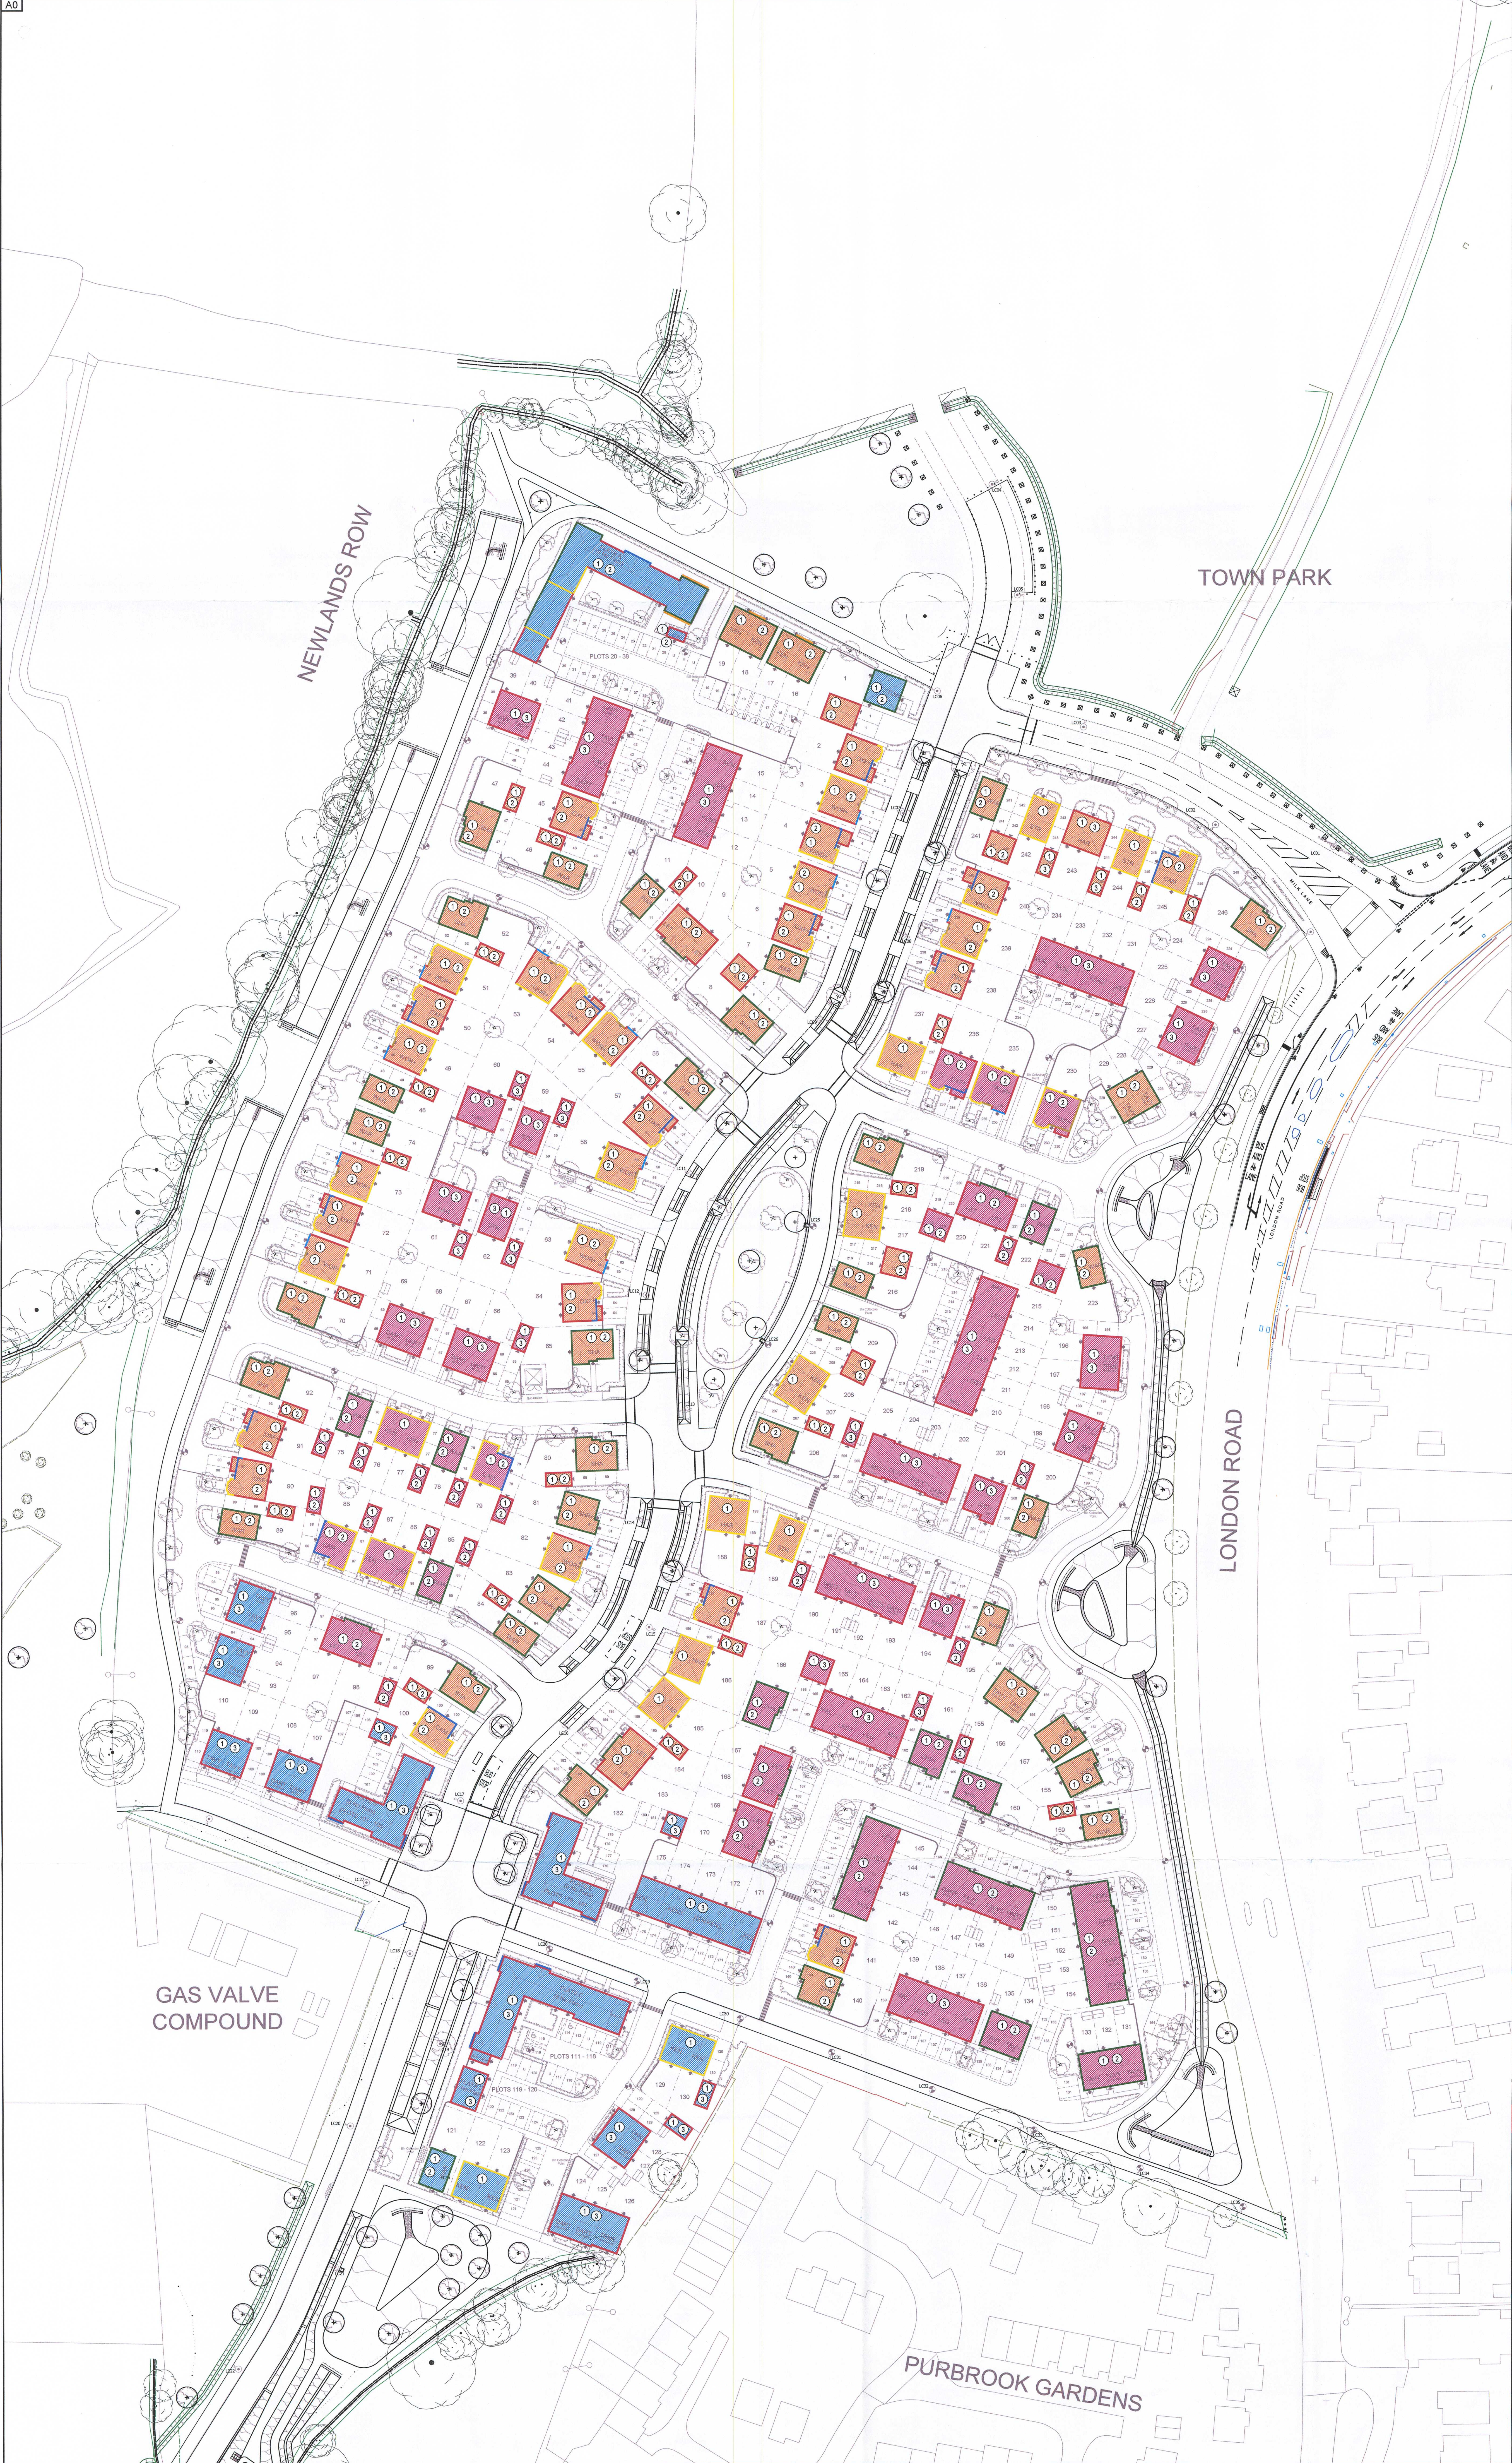

NOTES				
Permission is granted to scale from this drawing for the purpose of Local Authority Planning Approval only. In all other circumstances DO NOT scale from this drawing. Please contact this office for any additional information required.				
Contractors, Sub Contractors and Suppliers are to check all relevant dimensions and levels of the site and building before commencing any shop drawings or building work. Any discrepancies should be referred to the Architect.				
Where applicable this drawing is to be read in conjunction with the Consultants' drawings.				
This drawing is the copyright of Tetlow King Ltd. All rights reserved.				
Ordnance Survey Data © Crown Copyright. All rights reserved.				
Licence No. 100007359				
REV	DESCRIPTION	DATE	AUTHOR	CHKD
A	Updated to reflect Current Site Layout	22/04/14	ND	
B	Materials notes added to layout	28/04/14	CP	
C	Materials notes reference to roof tiles and tile hanging added to legend	15/05/14	RDP	
D	Brick type 2 revised	10/06/14	RDP	
E	Brick type 3 revised	12/08/14	VJ	
F	Dark Heather tile changed to Marley Acme Clay Plain Tile in Heather Blend, REV E reversed	21/11/14	ZN	

KEY:

Roof Materials

- Marley Eminent Clay Plain Tile - Fixed Sierra
- Marley Acme Clay Plain Tile in Heather Blend
- Slate

Dwelling Wall Materials

- Brick
- Render
- Brick with Render above
- Render with Tile Hanging above
- Brick with Tile Hanging above
- Brick with Timber Boarding above
- Tile Hanging

Dwelling Wall Materials Notes

- Brick 1: Plainware Red Stock feature brick - for red brick to profile and arches as a feature brick
- Brick 2: Lancaster Ashburn Multi Stock - for use in combination with render
- Brick 3: Thackerham Red multi stock - where the facades are full brick

Scale 1:500

0 10 20 30 40 50 60 70 80 90 100

PLANNING

TETLOW KING

ARCHITECTS - URBAN DESIGNERS - SUSTAINABILITY CONSULTANTS

Building 302, The Garage, Ramsey Road, Michelmersh, Romsey, Hampshire, SO51 0AE
Tel: 01794 347705 Fax: 01794 333317 Web: www.tetlowking.co.uk

PROJECT:

BEREWOOD, PHASE 2
Waterlooville, Hampshire
For: Redrow Homes (Southern)

DRAWING:

Dwelling Materials Layout

SCALE	DATE	AUTHOR	CHKD
1:500 @ A0	05/12/13	RT	PM
JOB NO.	DRAWING NO.	REV	
REDR130524	DML01	F	