

DOCUMENT NOTES

- THIS DOCUMENT IS COPYRIGHT OF THE ORIGINATOR AND MUST BE TREATED AS CONFIDENTIAL.
- THIS DOCUMENT MUST NOT BE ALTERED, REPRODUCED OR DISTRIBUTED WITHOUT PRIOR WRITTEN CONSENT OF THE ORIGINATOR.
- THIS DOCUMENT MUST NOT BE ALTERED. THE ORIGINATOR ACCEPTS NO RESPONSIBILITY FOR ANY DISCREPANCIES ARISING AS A RESULT OF THE ORIGINATOR'S INFORMATION BEING ALTERED BY OTHERS.
- ANY DISCREPANCY MUST BE REPORTED TO THE ORIGINATOR.
- DO NOT SCALE THIS DOCUMENT. USE FIGURED DIMENSIONS ONLY.
- ALL DIMENSIONS MUST BE CHECKED ON SITE PRIOR TO COMMENCEMENT OF ANY RELATED WORKS.
- THIS DOCUMENT MUST BE READ IN CONJUNCTION WITH ALL SUPPORTING DOCUMENTS PRODUCED BY THE ORIGINATOR AND OTHER PROJECT DISCIPLINES.
- THE ORIGINATOR ACCEPTS NO RESPONSIBILITY FOR THE ACCURACY OF BACKGROUND INFORMATION PRODUCED BY THIRD PARTIES. THIS MUST BE TREATED AS INDICATIVE ONLY.
- USERS OF THIS DOCUMENT ARE RESPONSIBLE FOR CHECKING WHICH REVISION IS CURRENT.
- THE DOCUMENT STATUS 'INFORMATION' OR 'PRELIMINARY' INDICATES THAT THIS DRAWING IS FOR REFERENCE PURPOSES ONLY. THE ORIGINATOR WILL ACCEPT NO RESPONSIBILITY FOR THE COMPLETENESS OF INFORMATION UNDER THIS STATUS.
- THE DOCUMENT STATUS 'RECORD' OR 'AS BUILT' HAS BEEN PREPARED, IN PART, BASED UPON INFORMATION FURNISHED BY OTHERS. WHILE THIS INFORMATION IS BELIEVED TO BE RELIABLE, THE ORIGINATOR ASSUMES NO RESPONSIBILITY FOR THE ACCURACY OF THIS 'RECORD' OR 'AS BUILT' DOCUMENT OR FOR ANY ERRORS OR OMISSIONS THAT MAY HAVE BEEN INCORPORATED INTO IT AS A RESULT OF INCORRECT INFORMATION PROVIDED TO THE ORIGINATOR. THOSE RELYING ON THE 'RECORD' OR 'AS BUILT' DOCUMENT ARE ADVISED TO OBTAIN INDEPENDENT VERIFICATION OF ITS ACCURACY.

DRAWING NOTES:


CON REGULATIONS 2018
SCAFFOLDING AND
MANAGE ARE IDENTIFIED ON THIS DRAWING USING THE FOLLOWING SYMBOLS:
IDENTIFIED TO THE RIGHT WITH BRIEF ACCOMPANYING TEXT. FOR FURTHER DETAILS OF THE RISKS IDENTIFIED BY DESIGNERS, REFERENCE SHOULD BE MADE TO COM INROAD REGISTER.

NOTES

1. SSE PROPOSALS
OPTION A - UTILISING AN EXISTING 110V WAVECON CABLE OUTSIDE OF THE SITE. THIS WILL INVOLVE 150 METRES OF EXCAVATION OFF-SITE.
OPTION B - UTILISING THE SUBSTATION ALREADY INSTALLED ON THE ADJACENT SITE BY A THIRD PARTY. THIS WILL INVOLVE AN ADDITIONAL COST THAT IS NOT INCLUDED IN THE BUDGET QUOTATION.

- WATER METER
- WATER METER
- GAS METER

INFORMATION	09/03/2018	DL	LW
REV DESCRIPTION	DATE	BY	CHKD
ORIGINATOR:			
PARTNERSHIP HOUSE MOORSIDE ROAD WHICHESTER SO23 7BX			
TEL: 01962 824400 WWW.RIDGE.CO.UK			
CLIENT:			
IN ASSOCIATION WITH:			
PROJECT:			
HARTS FARM WAY			
TITLE:			
PROPOSED MECHANICAL AND ELECTRICAL INCOMING SERVICES			
DRAWN BY:	DL	SCALE:	1:200
CHECKED BY:	LW	DATE:	09/03/2018
STATUS:			
INFORMATION			
DRAWING No:	PROJECT:	ORG:	ZONE:
5004378	RDG	XX	XX
	PL	ME	8100

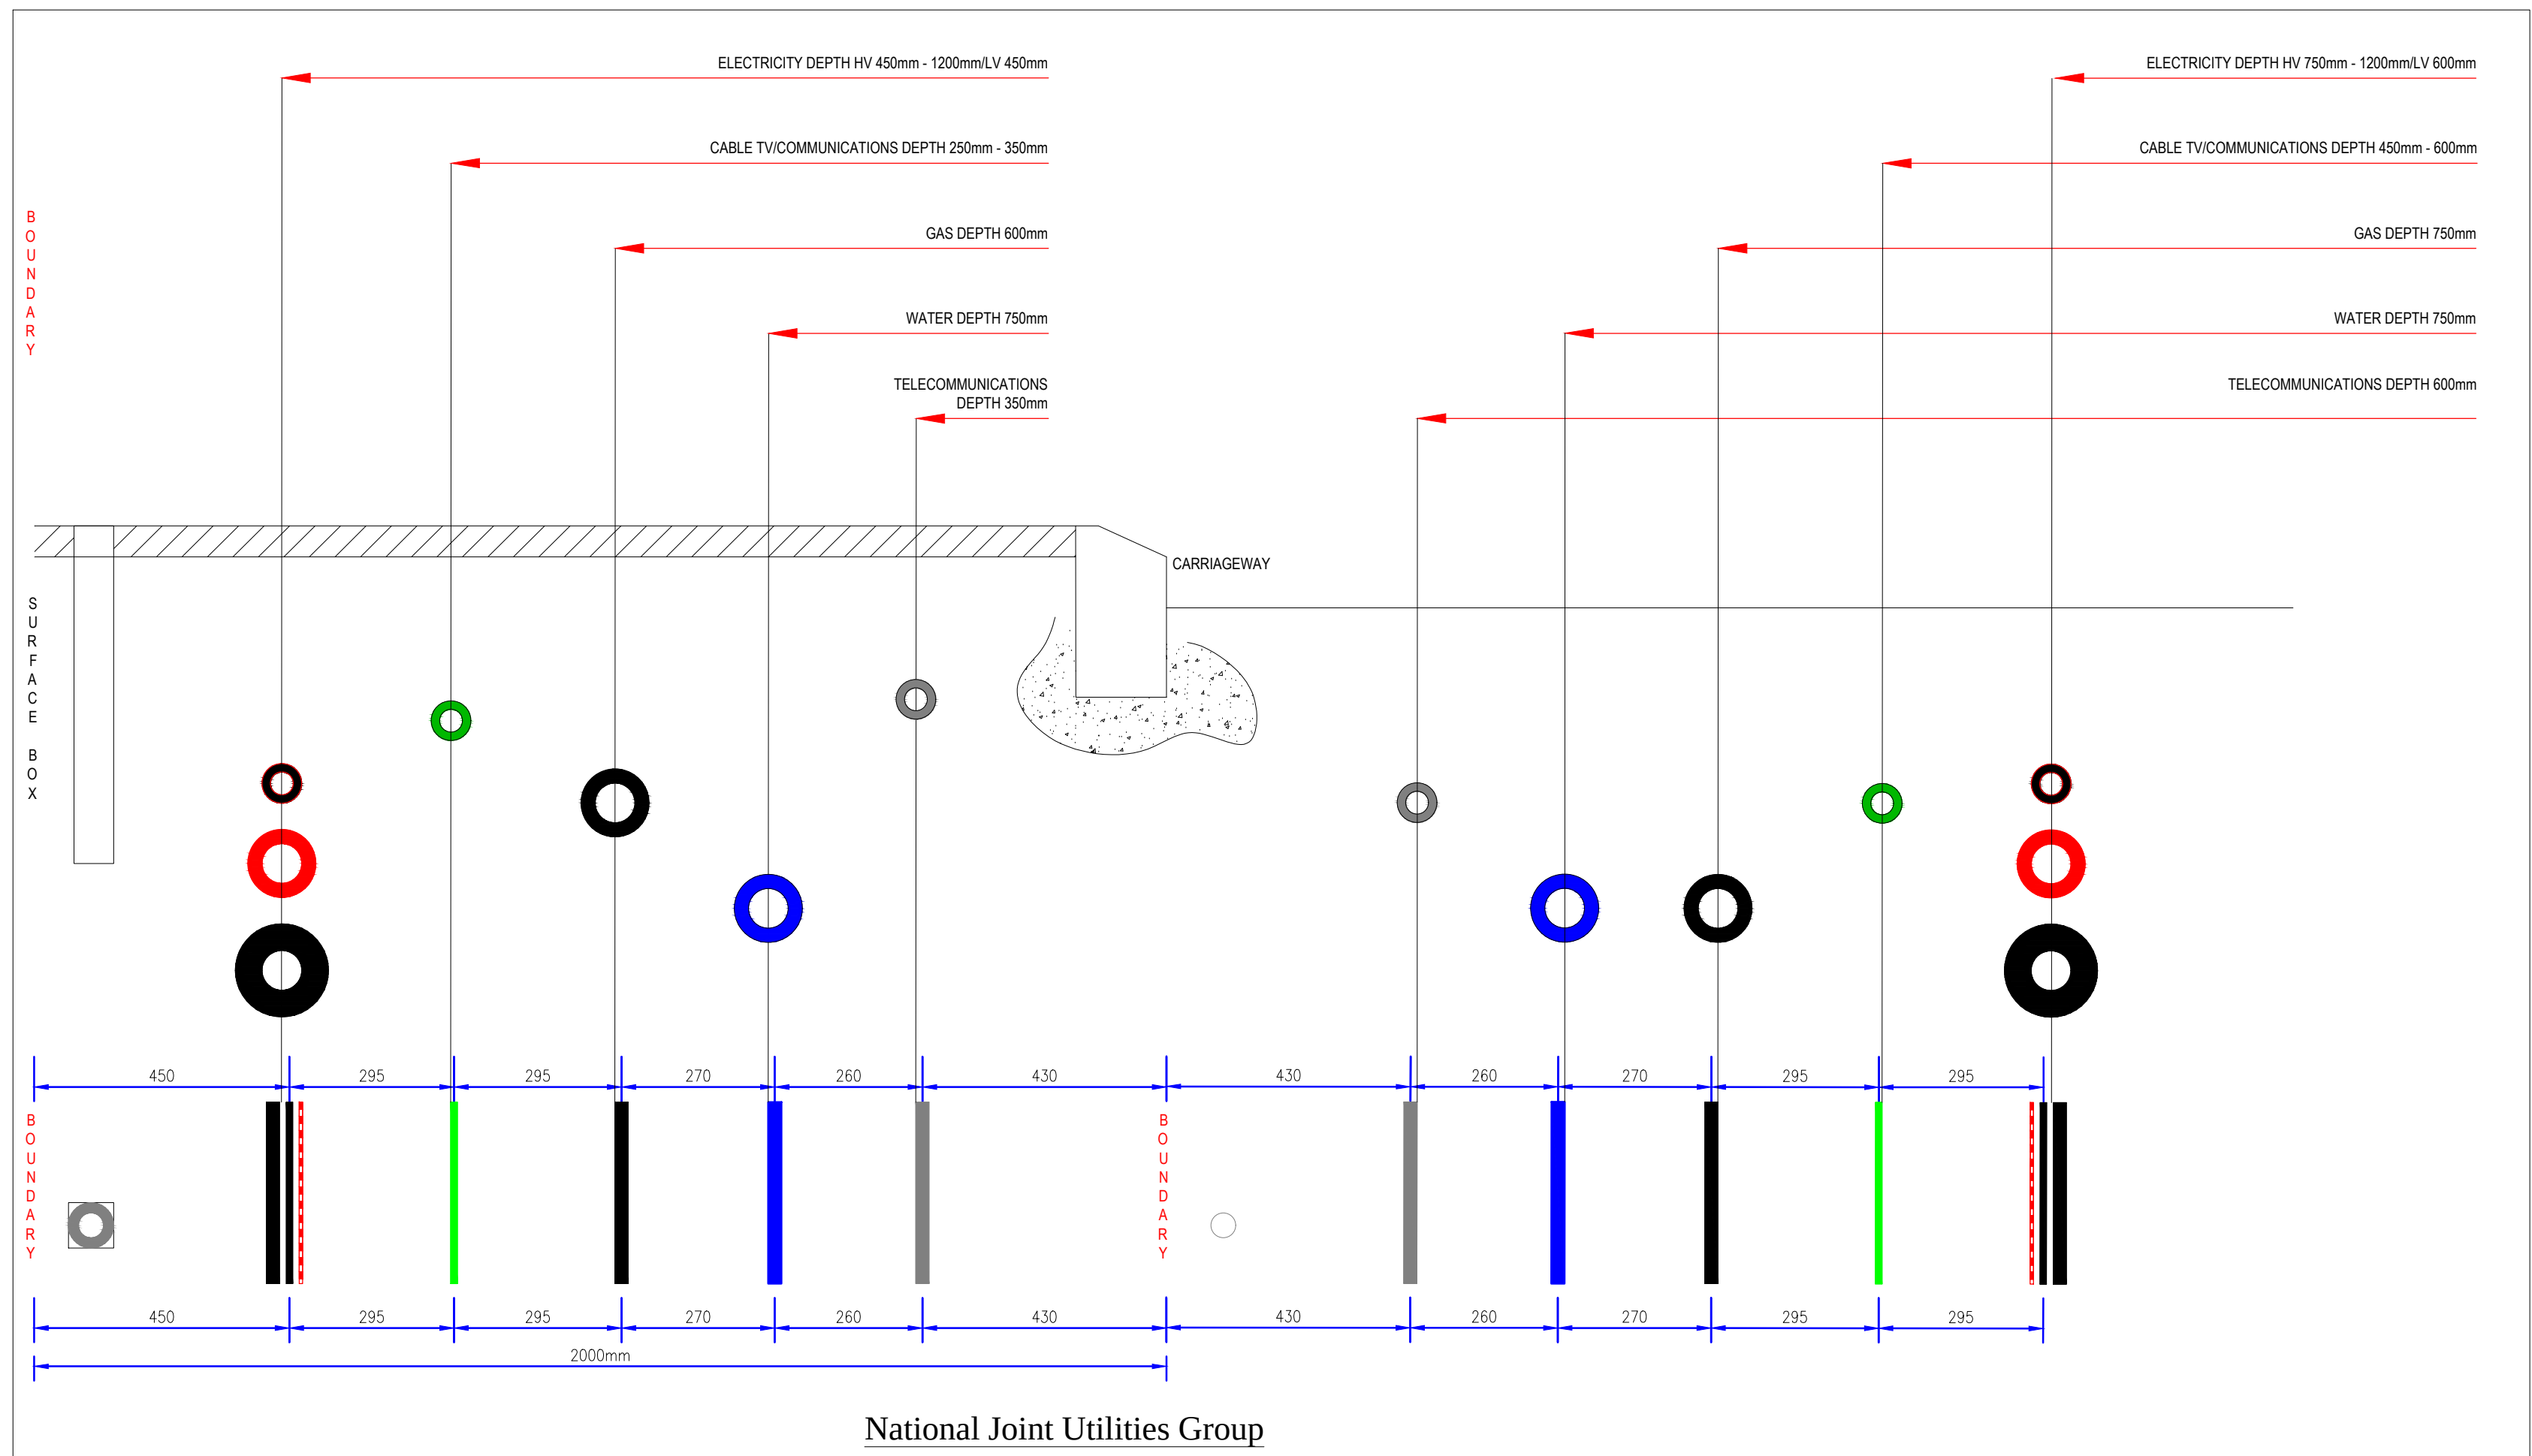

National Joint Utilities Group