
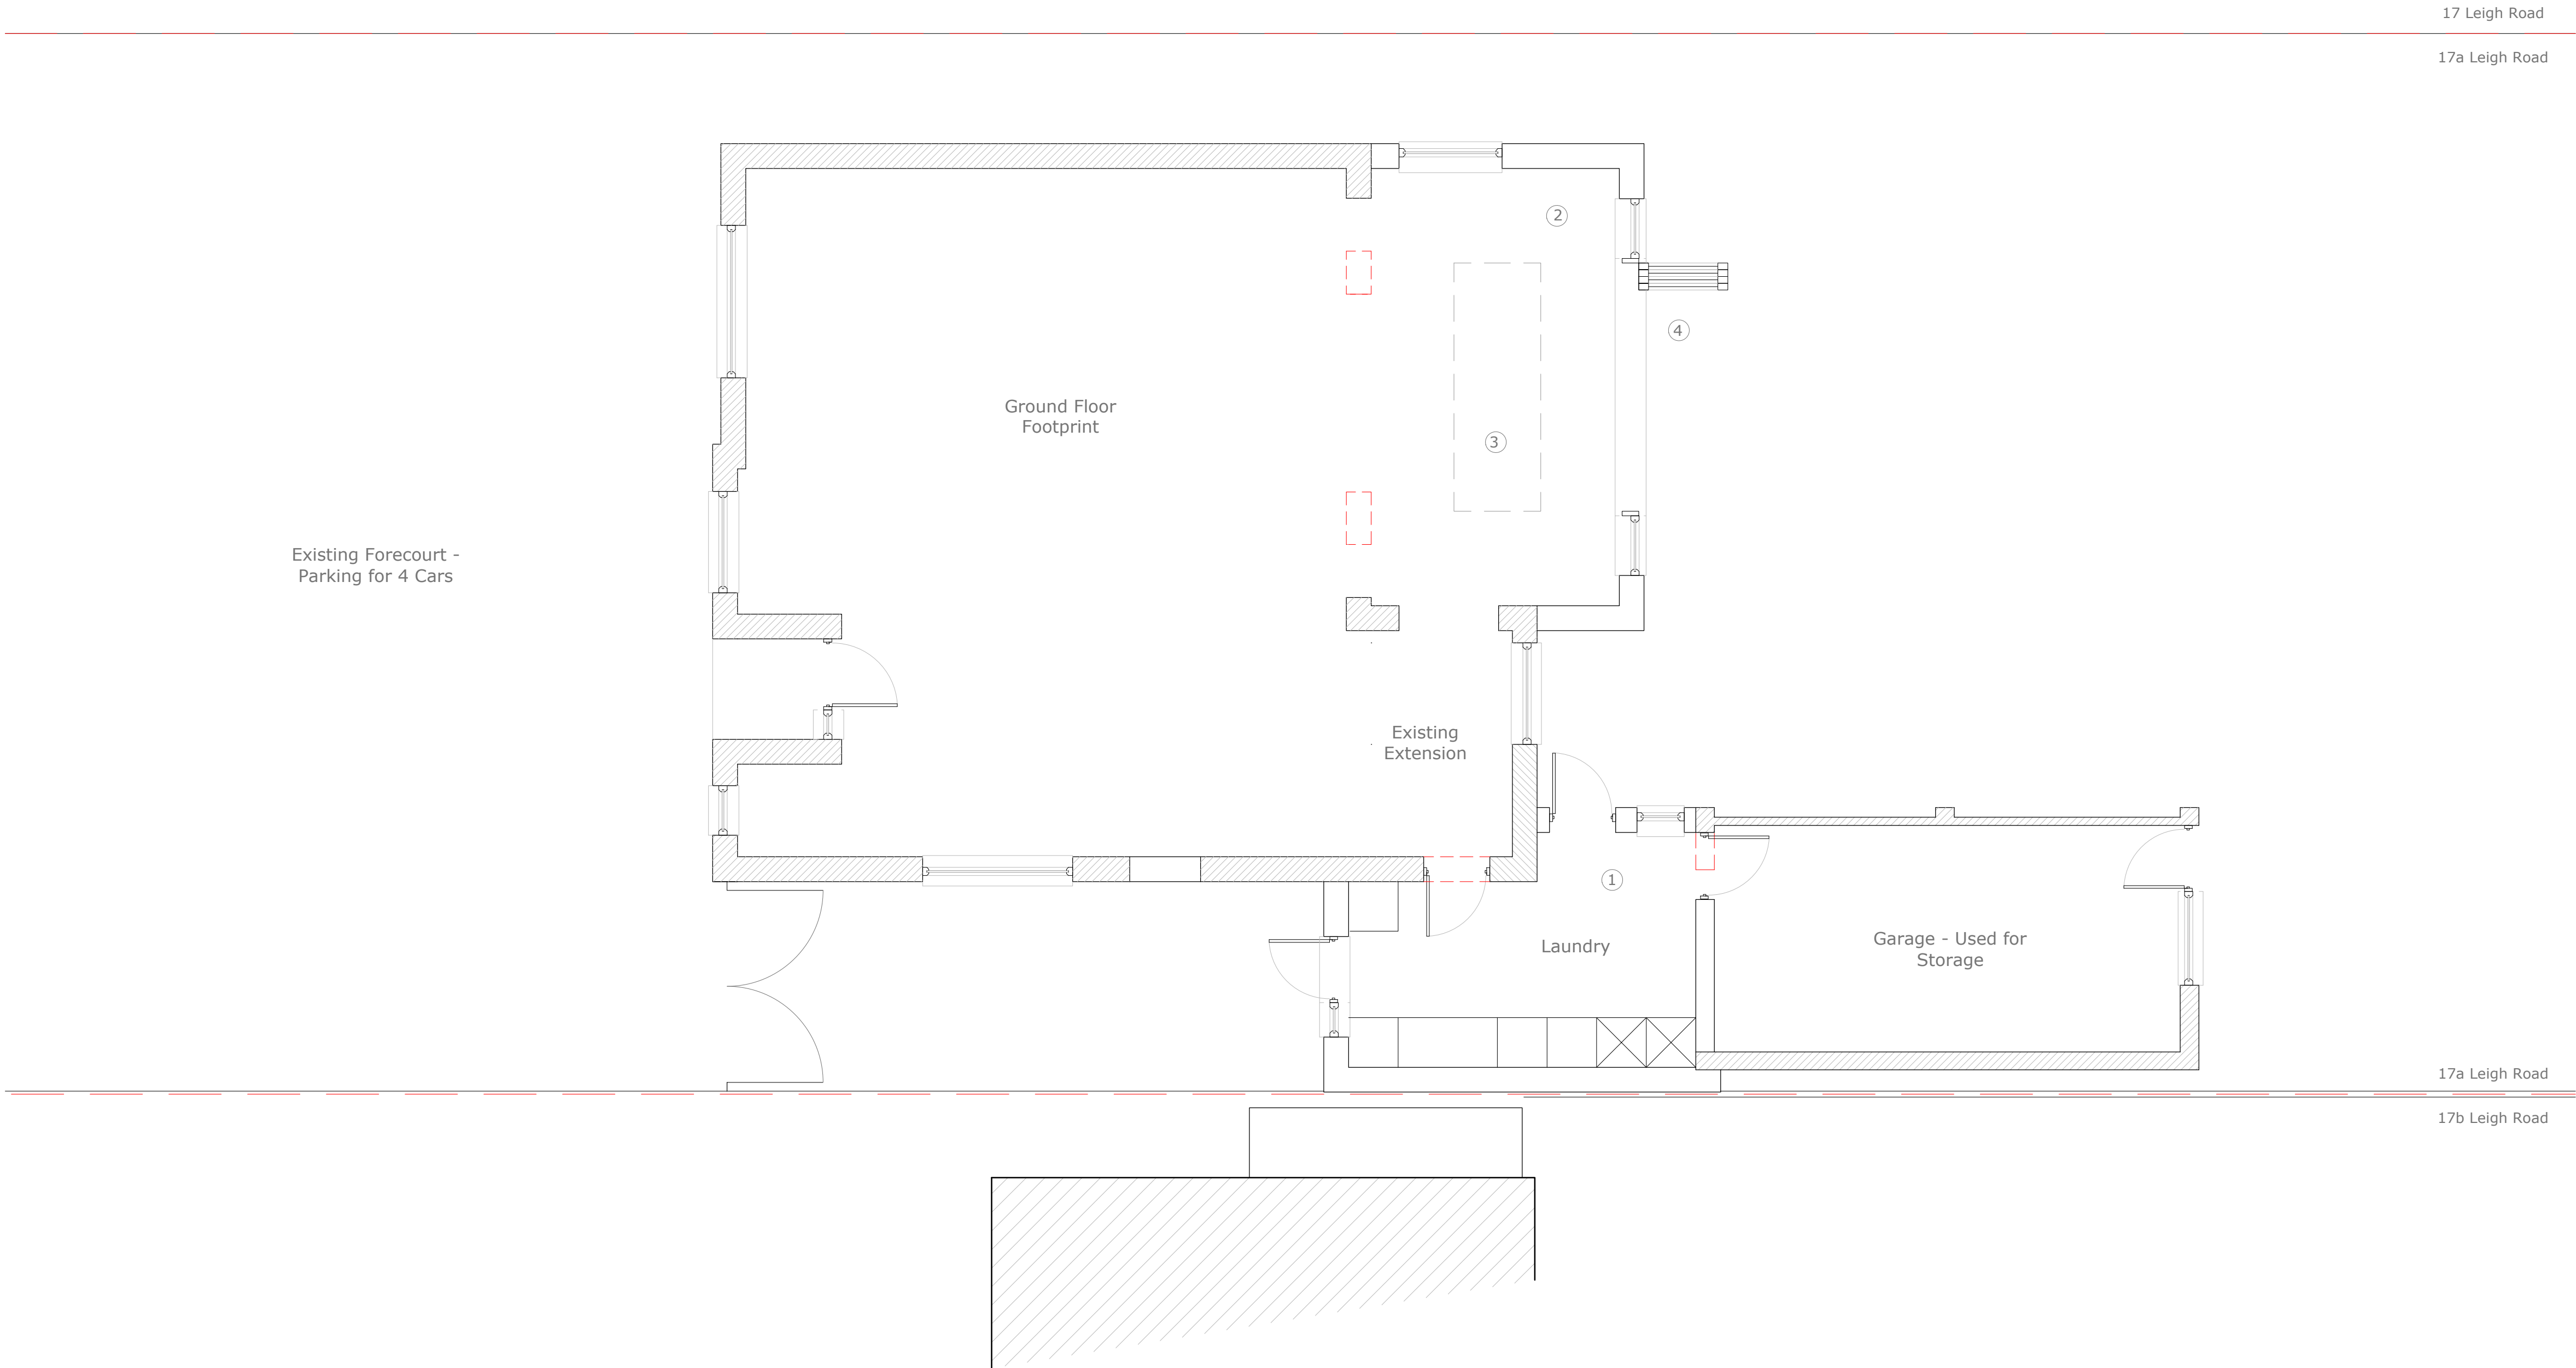
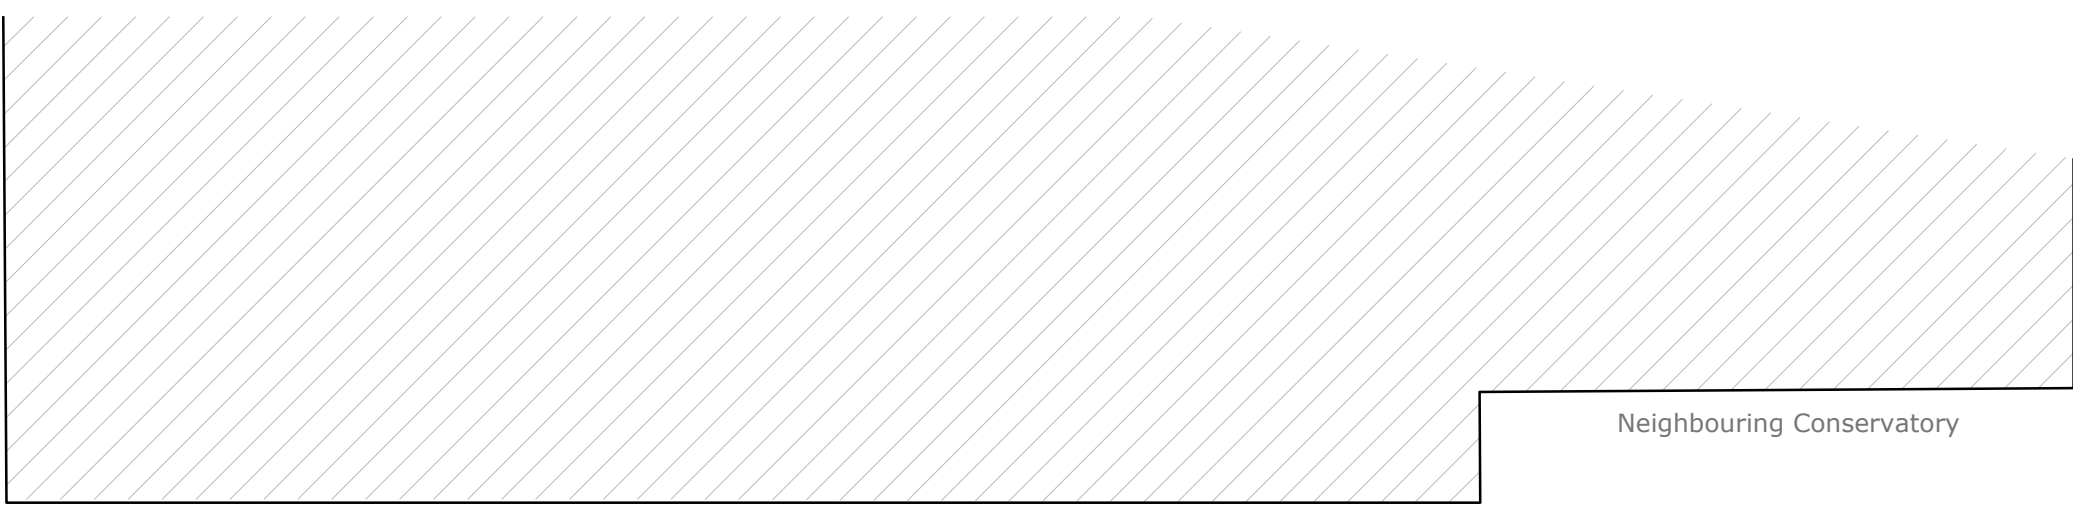


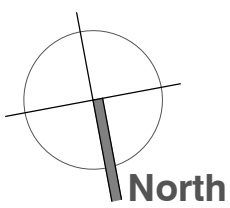

Scale: 1-50

1m 5m

notes

Permission is granted to scale from this drawing for the purpose of Local Authority Planning Approval only. In all other circumstances DO NOT scale from this drawing, please contact this office for any additional information required. Contractors, Sub Contractors and Suppliers are to check all relevant dimensions and levels of site and building before commencing any shop drawings or building work. Ordnance Survey information is reproduced under Crown Copyright 2016 ©. All rights reserved. Licence number 1000047474 This drawing is the copyright of D84 architects Ltd ©

RIBA 
Chartered Practice

revisions		date		
P1	Preliminary Issue	23.08.18		
P1	Issued for Planning	28.08.18		

- ① New Link Extension - brickwork to match existing, white UPVC windows and doors. Roof height to match existing extension
- ② New rear extension - brickwork to match existing with white UPVC window
- ③ New lantern rooflight - colour to match glazing
- ④ New bifold doors and full height windows - white

D84 architects

17 Pembroke Road
Portsmouth
PO1 2NT

Telephone
+44 (0)2392 177850
+44 (0)7790 322989

Email
mail@D84architects.co.uk

Web
www.D84architects.co.uk

Project
17a Leigh Road,
Havant

Title
Proposed Ground Floor / Site
Plan

Status
PRELIMINARY

Drawn	Checked	Date
KR		Aug '18
Project No.	Scale	
D8418_21	1:50@A1	
Drawing No.	Rev	
D8418_21/15	P2	