
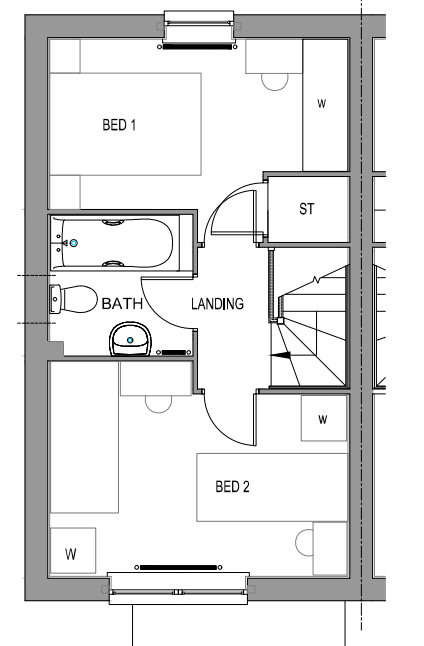
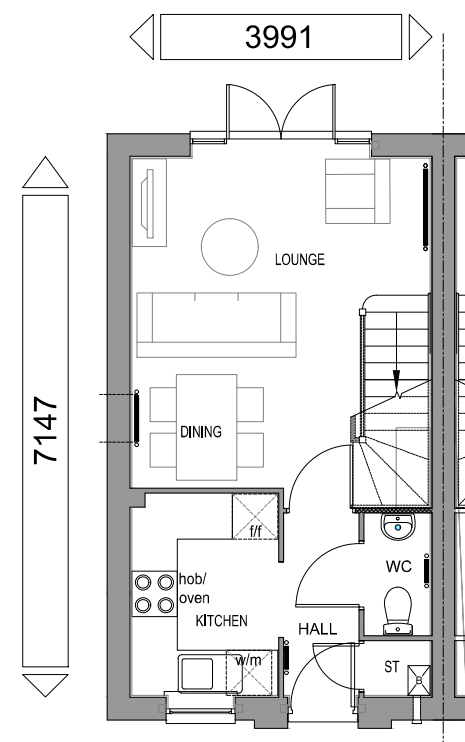


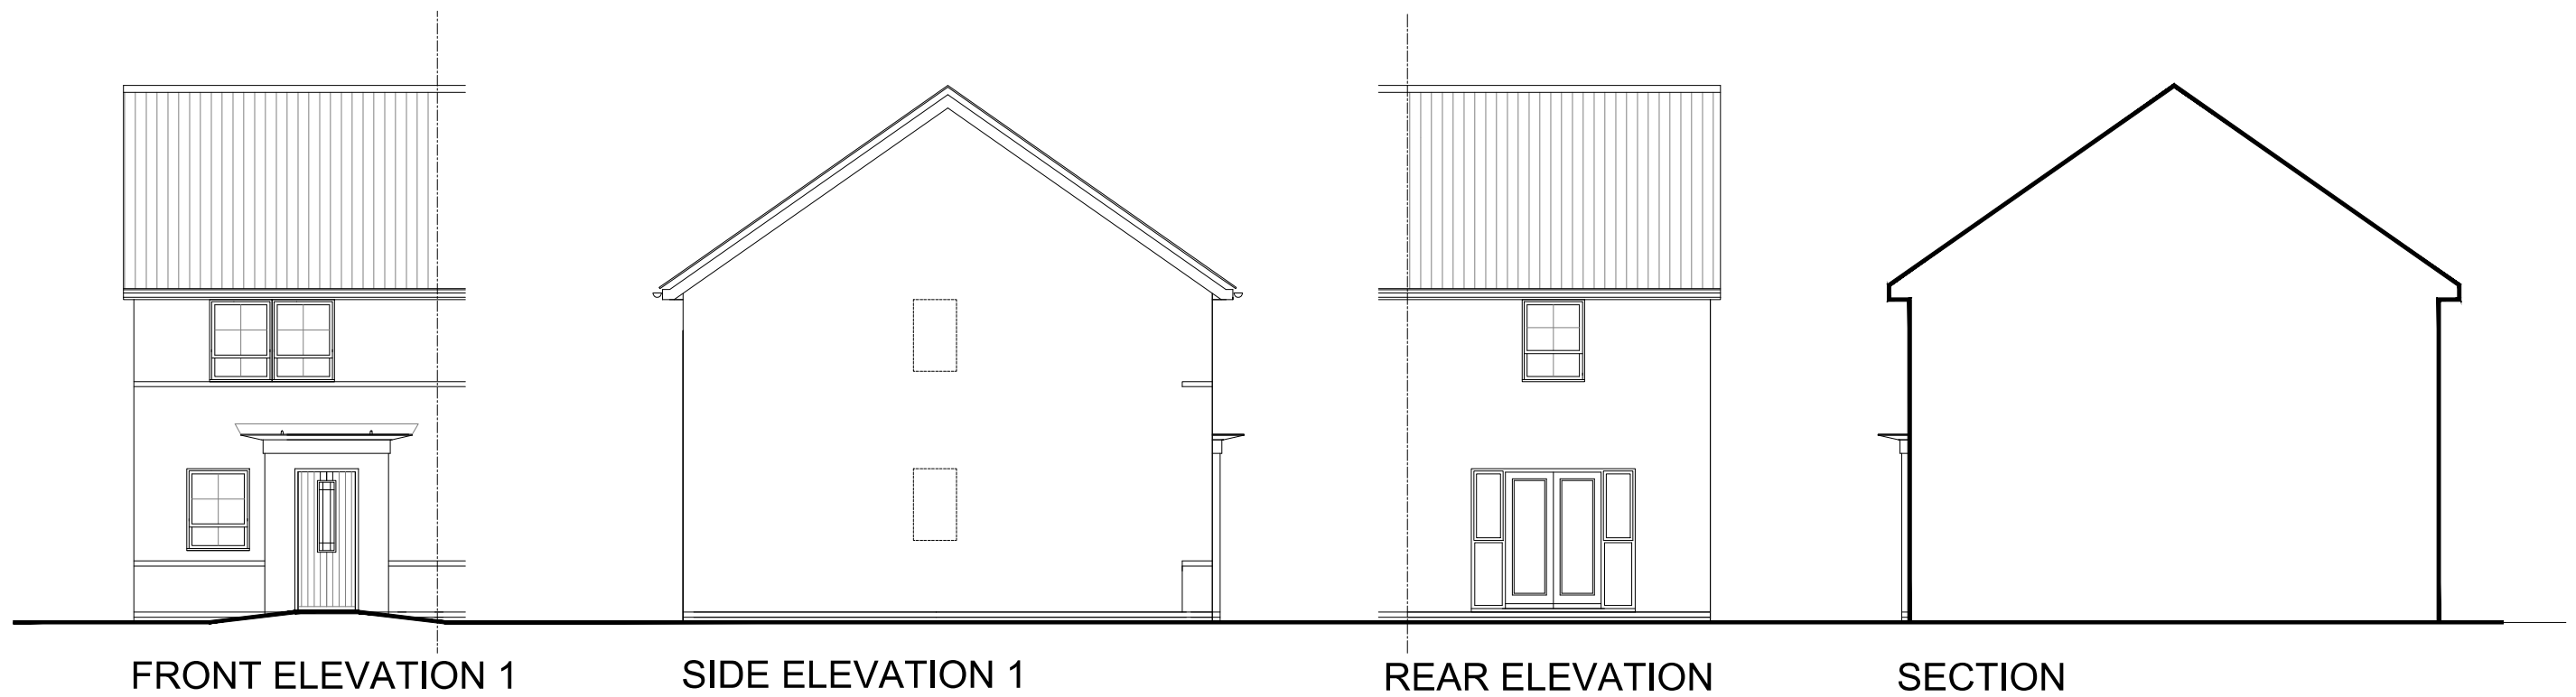


PLOT NUMBERS:
AS: 17, 19, 28, 79, 91, 113, 114
OPP: 8, 15, 16, 18, 27, 80, 87, 92, 112

NOTE: ALL FLUES, METERS & EXTRACT
POSITIONS TO BE CONFIRMED.

SOLAR PANELS TYPE, SIZE & ORIENTATION
TO BE AGREED. PLOT SPECIFIC

TYPE 67
BEDROOM ALLOCATION 2B/4P
2 STOREY
FLOOR AREA: 602sqft/55.9m² (GIFA)

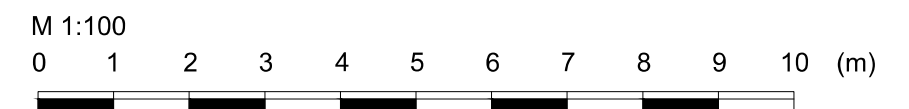

TYPE 67 - PLANS & ELEVATIONS 1:100 @ A3