
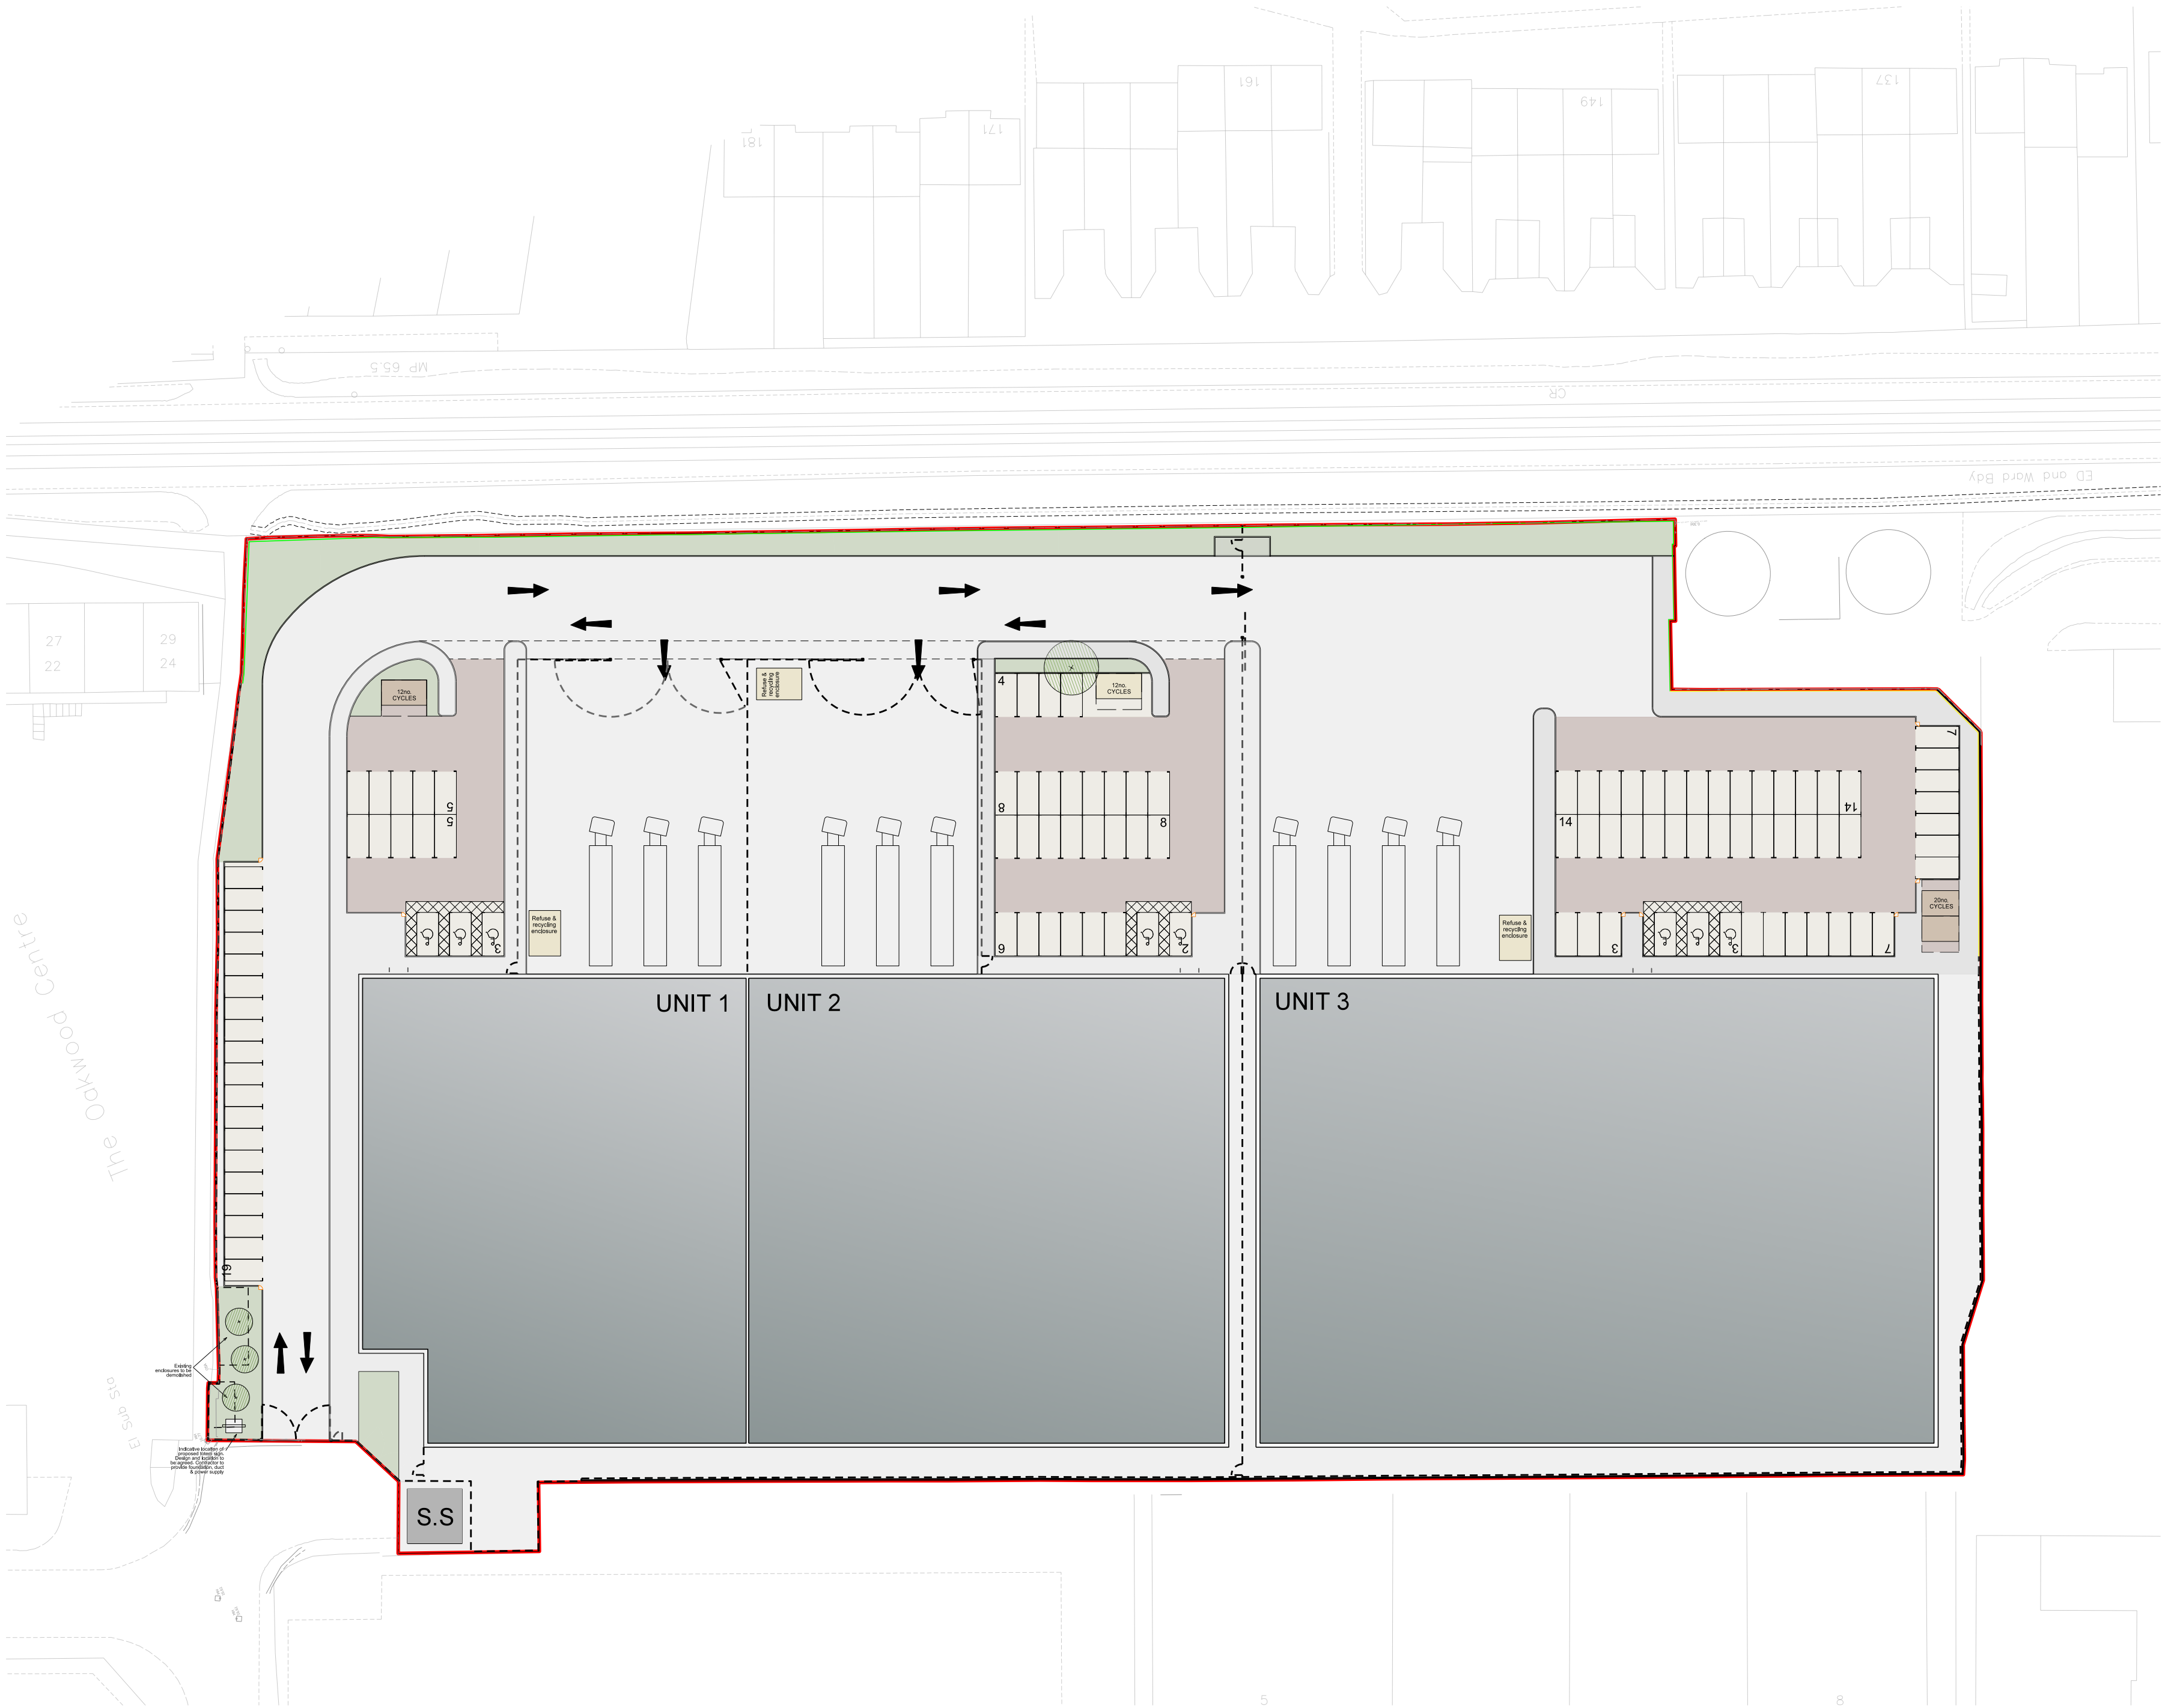


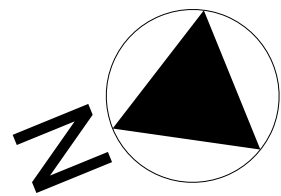

NOTES

Reproduced from the Ordnance Survey map with the permission of the Controller of Her Majesty's Stationery Office. © Crown Copyright
C A Cornish Architects
Licence No. AR161859

Do not scale. Work only to figured dimensions.

Subject to Statutory Approvals.

Subject to design development

F	Existing substations demolished, Extent of block paving revised. Unit 2 refuse store relocated.	MDT	12.02.18
E	Kerb lines updated	SM	25.07.16
D	Line weights adjusted	SM	18.07.16
C	Levels moved to external works drawing.	SM	15.07.16
B	Existing & Proposed levels added	AS	11.07.16
A	Unit 01 & 02 amended to match Unit 03	AS	11.07.16
Rev	Description	Chkd	Date

Peer House
8 -14 Verulam Street
London WC1X 8LZ

tel +44(0)20 7400 2120

enquiries@cornisharchitects.com
www.cornisharchitects.com

cornisharchitects

Project	VELOCITY STANBRIDGE ROAD HAVANT		
Org Title	Site Plan		
Status	PLANNING		
Scale	1:500 @ A1		
Org No	14021 / TP / 030		
Date	04/07/2016		
Rev	F		