

Notes


This drawing is the property of fabrik ltd. It must not be copied or reproduced without written consent.
Only figured dimensions are to be taken from this drawing. All contractors must visit site and be responsible for taking and checking all dimensions related to the works shown on the drawing.
This drawing uses COLOURS. Please do not rely on a monochrome copy.

Note for Contractors

Any existing structures or boundaries shown on this drawing are for information only. Contractors must verify the location and extent of any existing structures or boundaries on site before commencing any work.

Note for Workers

Workers must be aware of the location and extent of any existing structures or boundaries on site before commencing any work. Any work must be carried out in accordance with the relevant health and safety regulations.

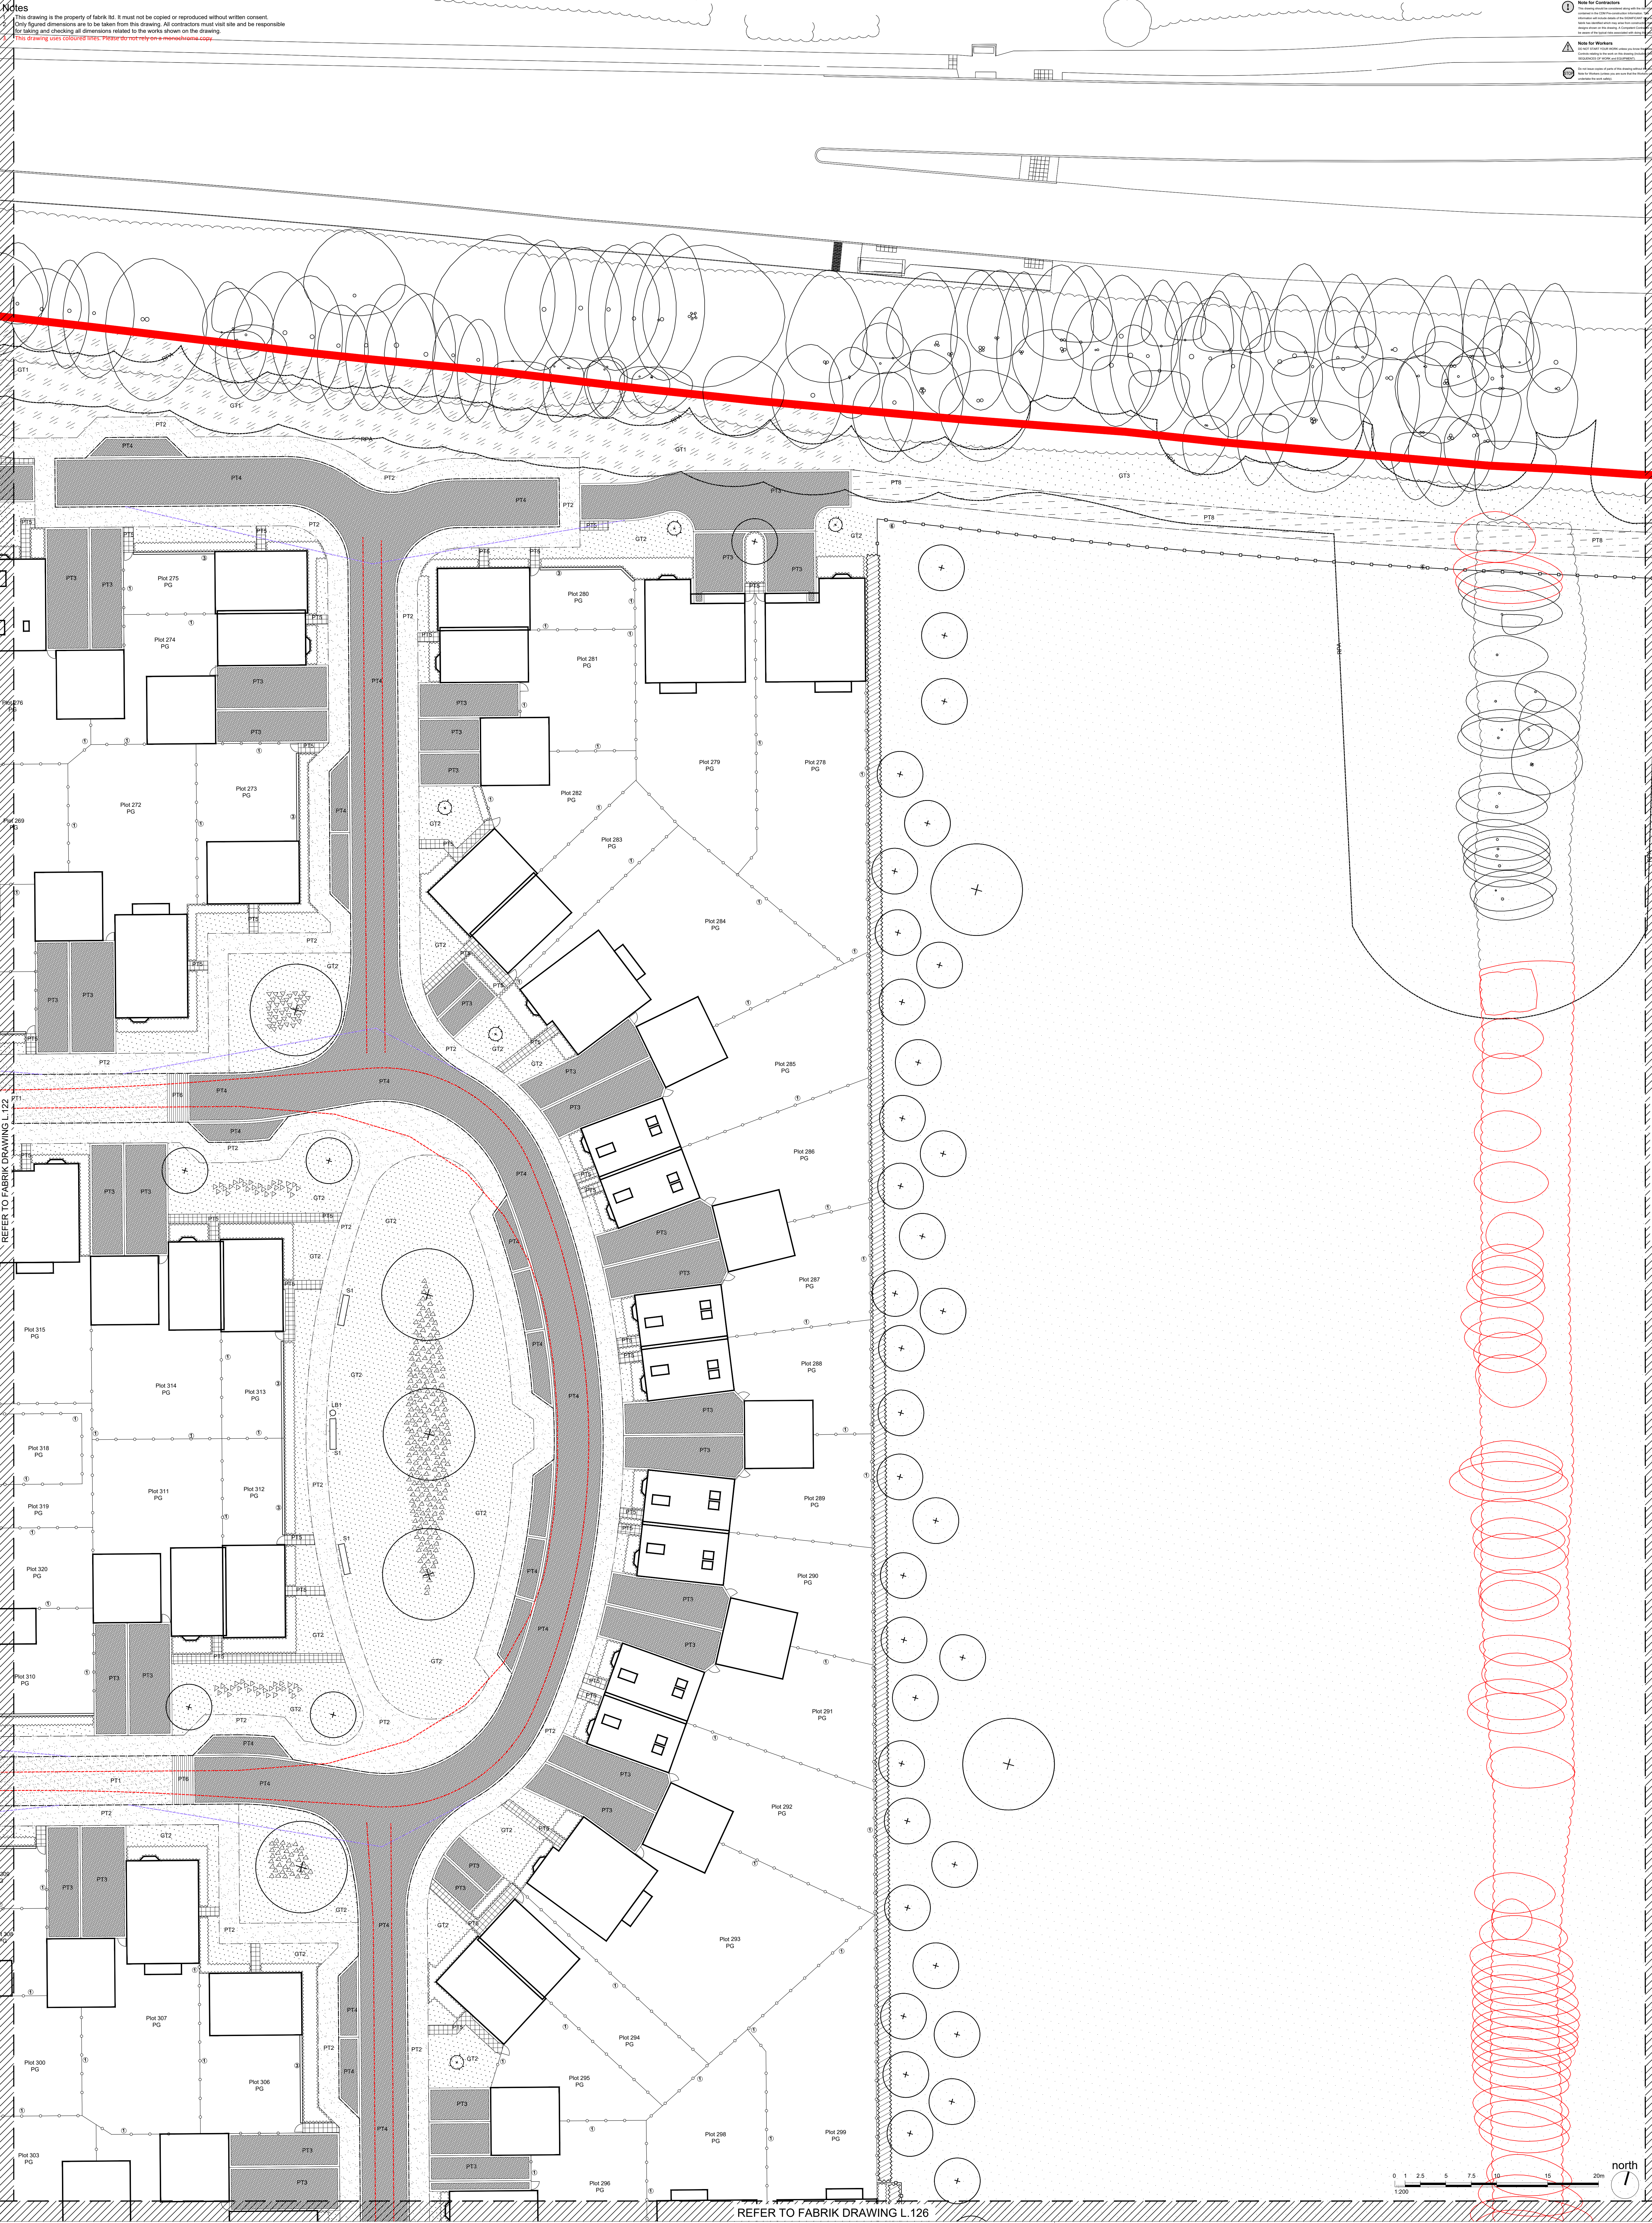

fabrik
Lewden House
16 Lewden Street
Alton
Hampshire
GU34 1HG

T: 01420 593250
E: info@fabrik.com
W: www.fabrik.com

120	121	122	123	124
129	128	127	126	125

Notes
The landscape design is subject to confirmation on all existing and proposed above and below ground services.

- External References:**
- D2434 Forty Acre Farm, Bedhampton Drawings Architect Rev'd: 18-04-20 Proposed Site Layout - Standard Proposed Site Layout, copy dwg
 - D2434 Forty Acre Farm, Bedhampton Drawings Architect Rev'd: 18-04-20 cannone/PAGEB_site_copy.dwg
 - D2434 Forty Acre Farm, Bedhampton Drawings Engineer Rev'd: 18-04-20 BSO-44519-007-009 - Levels Strategy - Standard 999 - XREF'd-level strategy.dwg
 - D2434 Forty Acre Farm, Bedhampton Drawings Site Survey Rev'd: 16-04-20 BSO-44519-007-009 - Forty Acre.dwg
 - D2434 Forty Acre Farm, Bedhampton Drawings Site Survey Rev'd: 18-04-20 16270-BT2 - Standard 16270-BT2_copy.dwg

REFER TO FABRIK DRAWING L.126

Project
Forty Acre Farm, Bedhampton
for Barratt David Wilson Homes Southampton

Drawing
Combined Hard and Soft Landscape General
Arrangement Plan (Sheet 4 of 10)

Scale
1:200 @ A0

Date
April '18

Checked
pb

Drawn
clk

Drawing No
D2434 L.123

Revision
02

☐ Preliminary	☐ Issued for Design Information
☒ Issued for Planning Approval	☐ Issued for Tender
☐ Issued for Construction	☐ As Built

Drawing sheet size - A0

Copyright Reserved ©