




scalebar : 500 1000 1500 2000 2500 mm

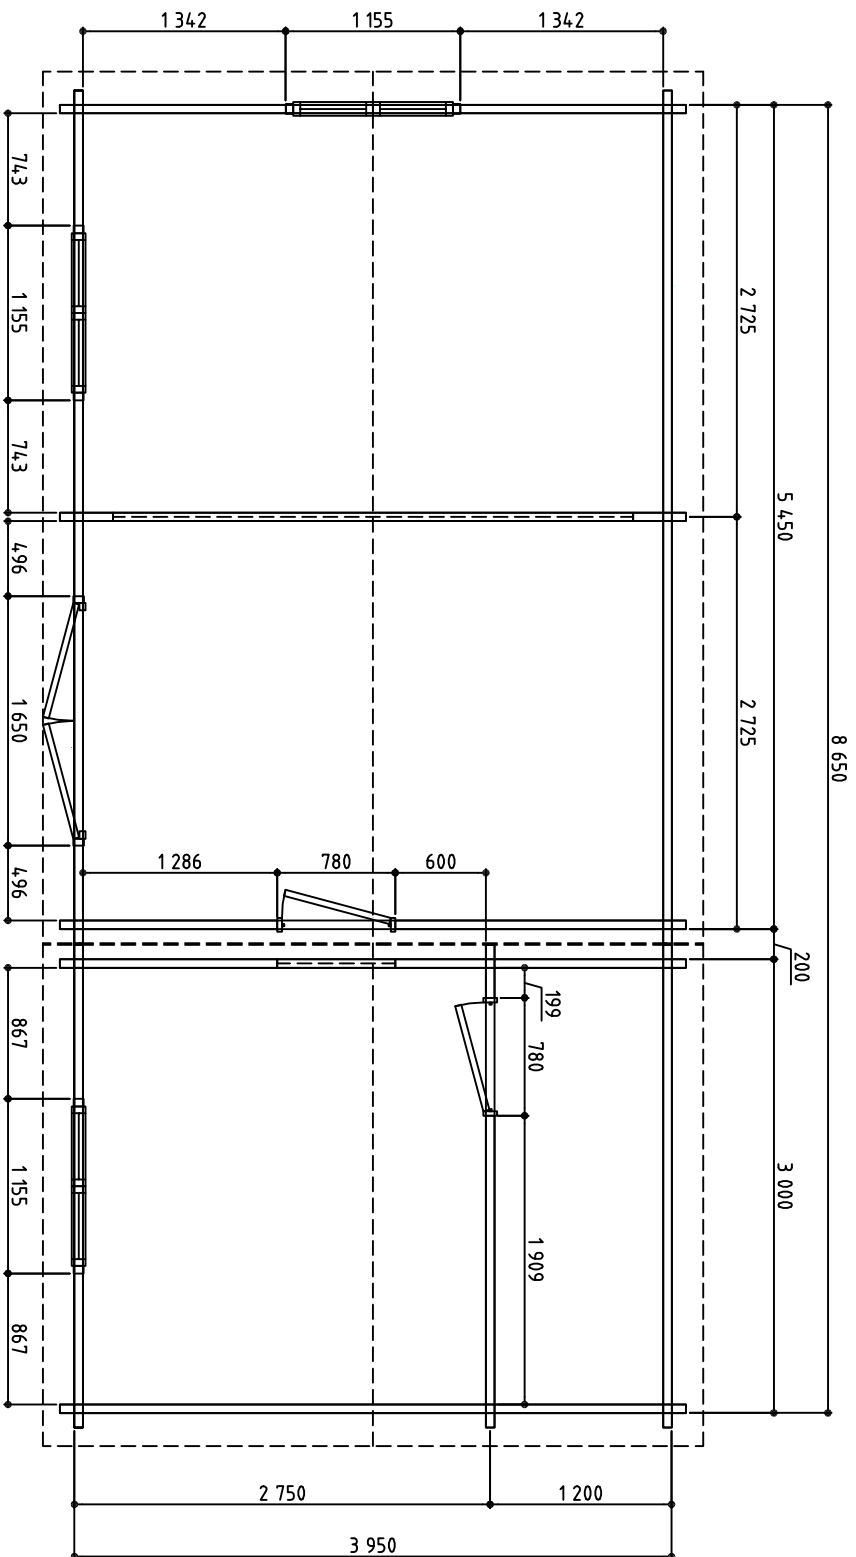

Floorplan

Datum: 19/01/2018

Getekend: JB

Ref: Keops - Moore C

A4