


SITE PLAN: SPSS

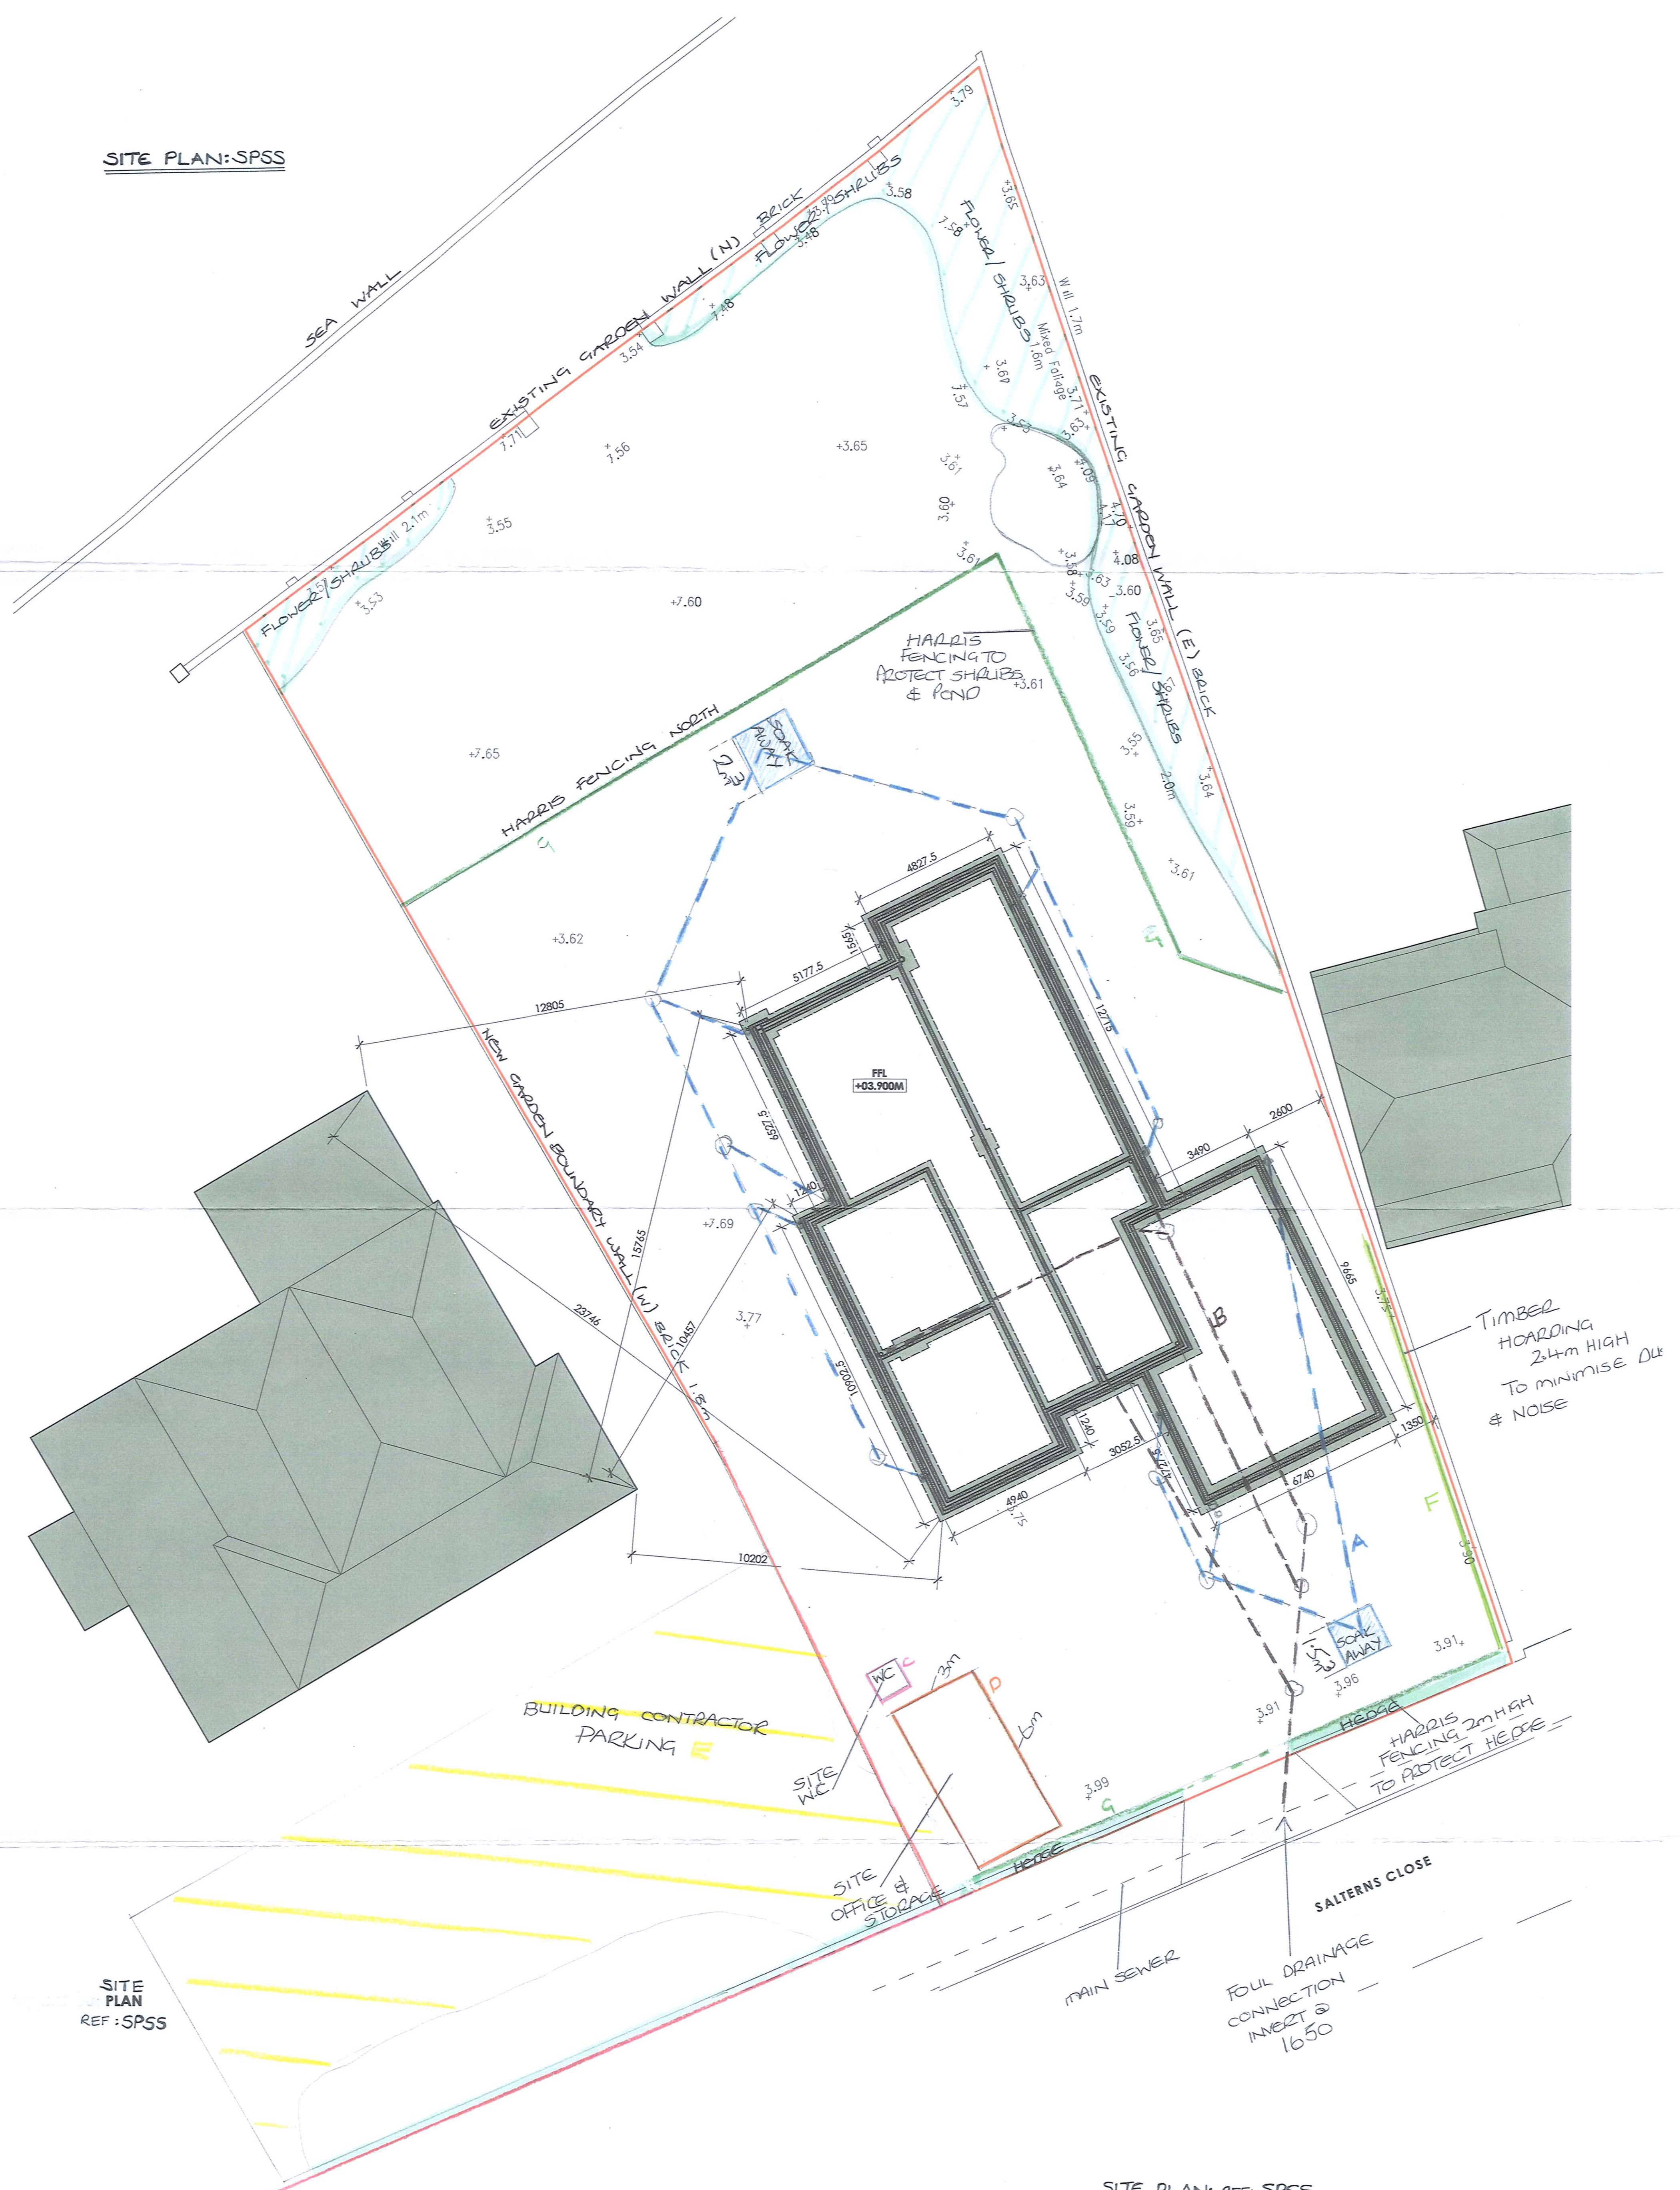

SITE PLAN
REF: SPSS

0 1 3 6m

revisions

do not scale, except for planning

notes

- north
- A --- STORM DRAINAGE
 - B --- FOUL DRAINAGE
 - C --- SITE WC
 - D --- SITE OFFICE & STORAGE
 - E --- BUILDING CONTRACTOR PARKING
 - F --- TIMBER HOARDING 2.4m HIGH
 - G --- HARRIS FENCING 2m
 - H --- HEDGE
 - T --- FLOWER BORDER

SITE PLAN: REF: SPSS

project
1 Salters Close
Hayling Island
Hampshire
PO11 9PL

client
Mr & Mrs Spraggs

drawing REF: SPSS

FOUL AND STORM DRAINAGE:- TO INCLUDE
CONTRACTOR PARKING
SITE OFFICE, WC, STORAGE
BOUNDARY, HEDGE, FLOWER BORDER,

APPLICATION PLANNING PORTAL NO.
PP-06714347

scale
1:100 @ A1
1:200 @ A3
date FEBRUARY 2018

