



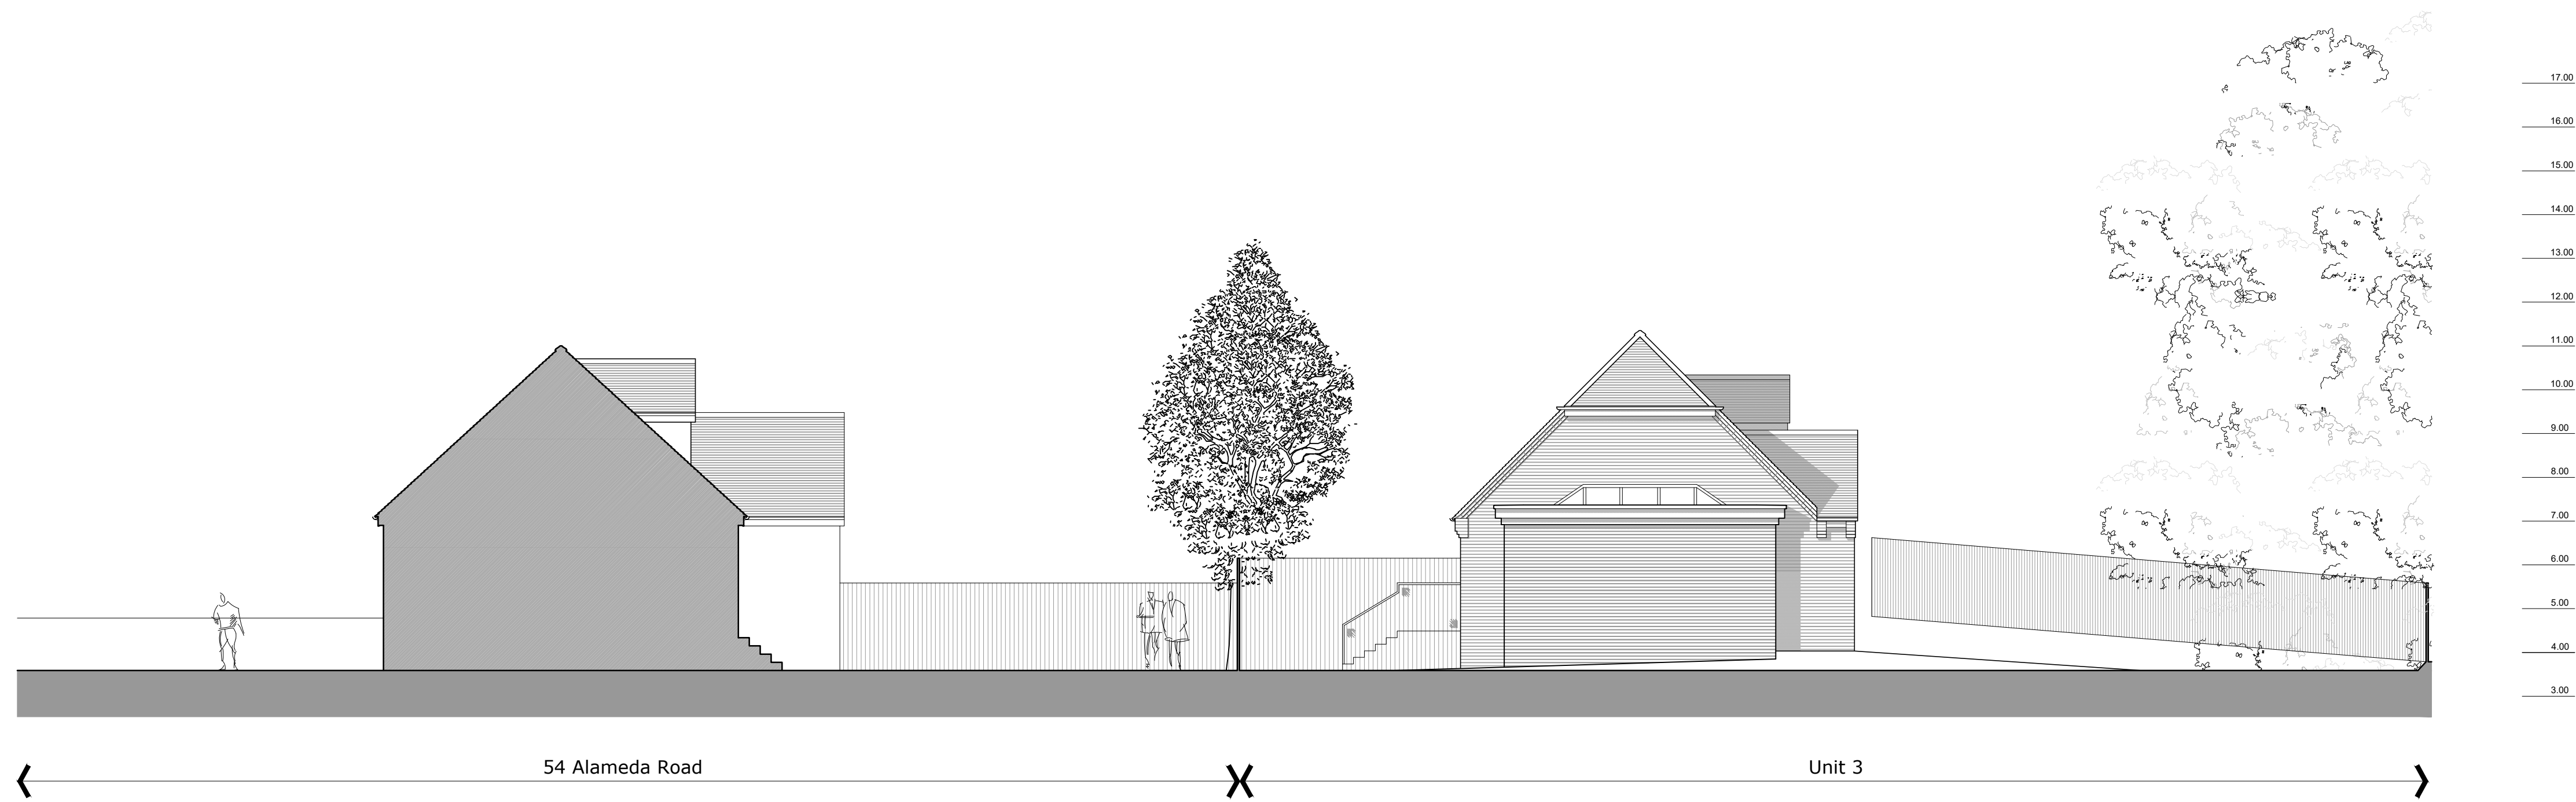

Proposed North-West Street Elevation
1:100




Proposed Site Section A-A
1:100

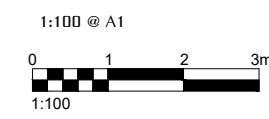

notes:

revisions:

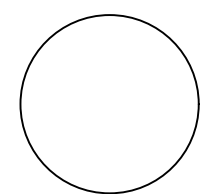

100mm @A1

NOTE: The contractor is responsible for checking all site dimensions and levels. These should be checked prior to the ordering of any components and before the commencement of the works. All discrepancies should be brought to the attention of the Contract Administrator

Mr Eyre
200 Park Avenue
Purbrook, Waterlooville
drawing information

title:
status:
date:
scale:
drawn:
chk'd:

Proposed Site
Sections Sheet 1

Planning
May 2018
1:100@A1
SCR
GR



job: 1040 dwg: 1400 rev: /