
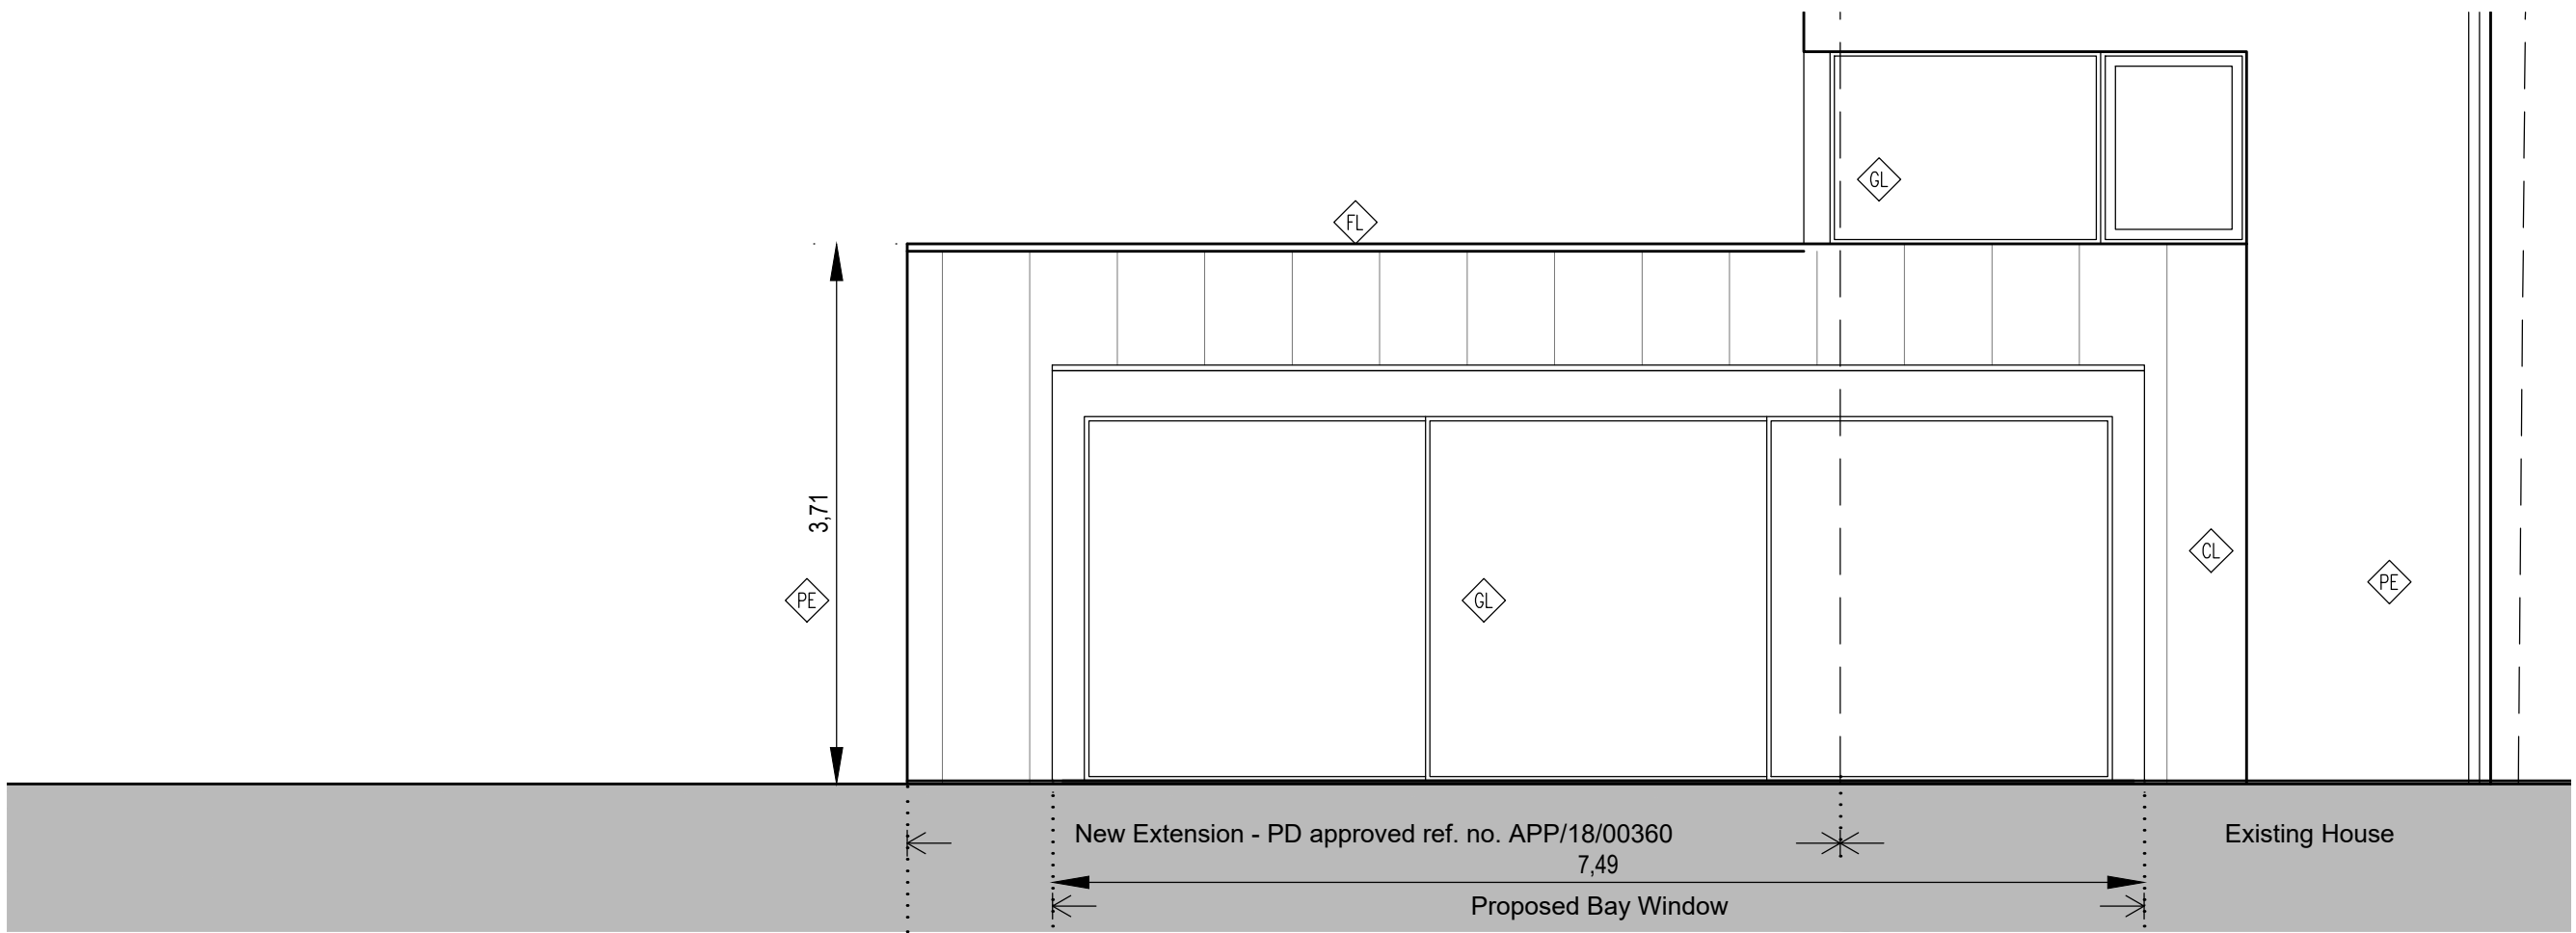
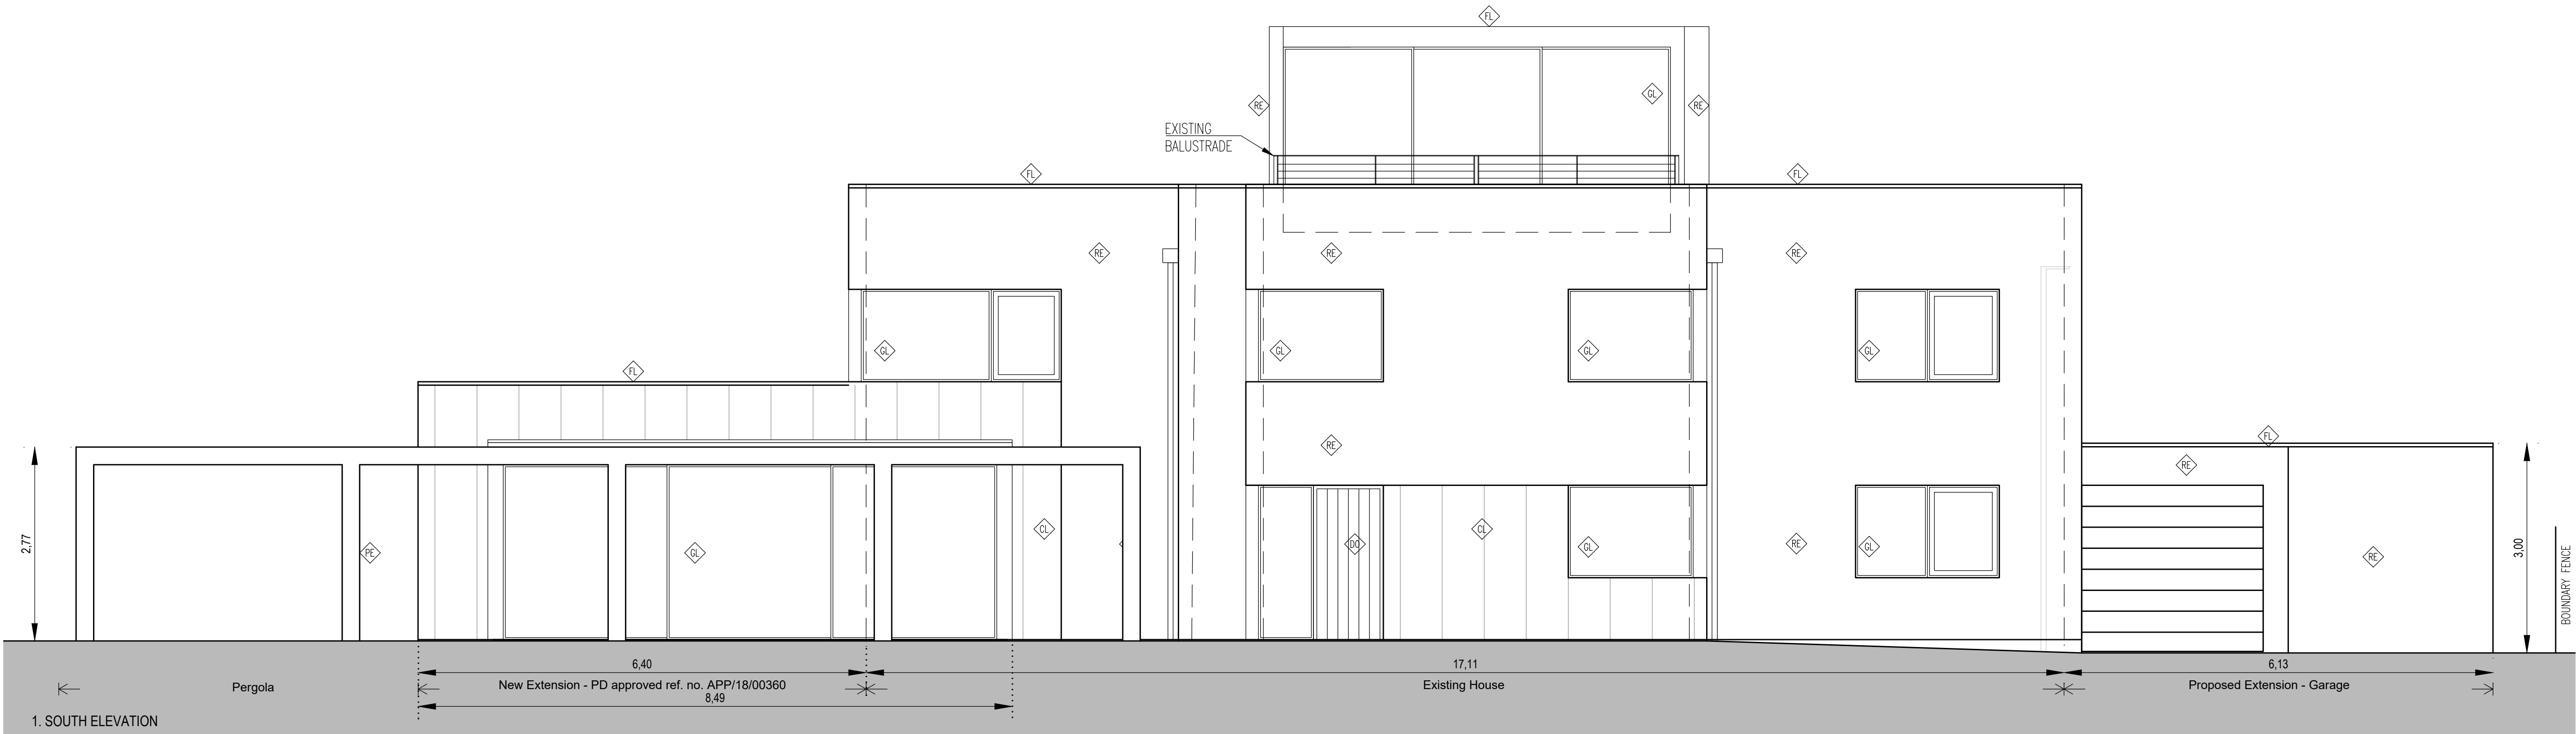
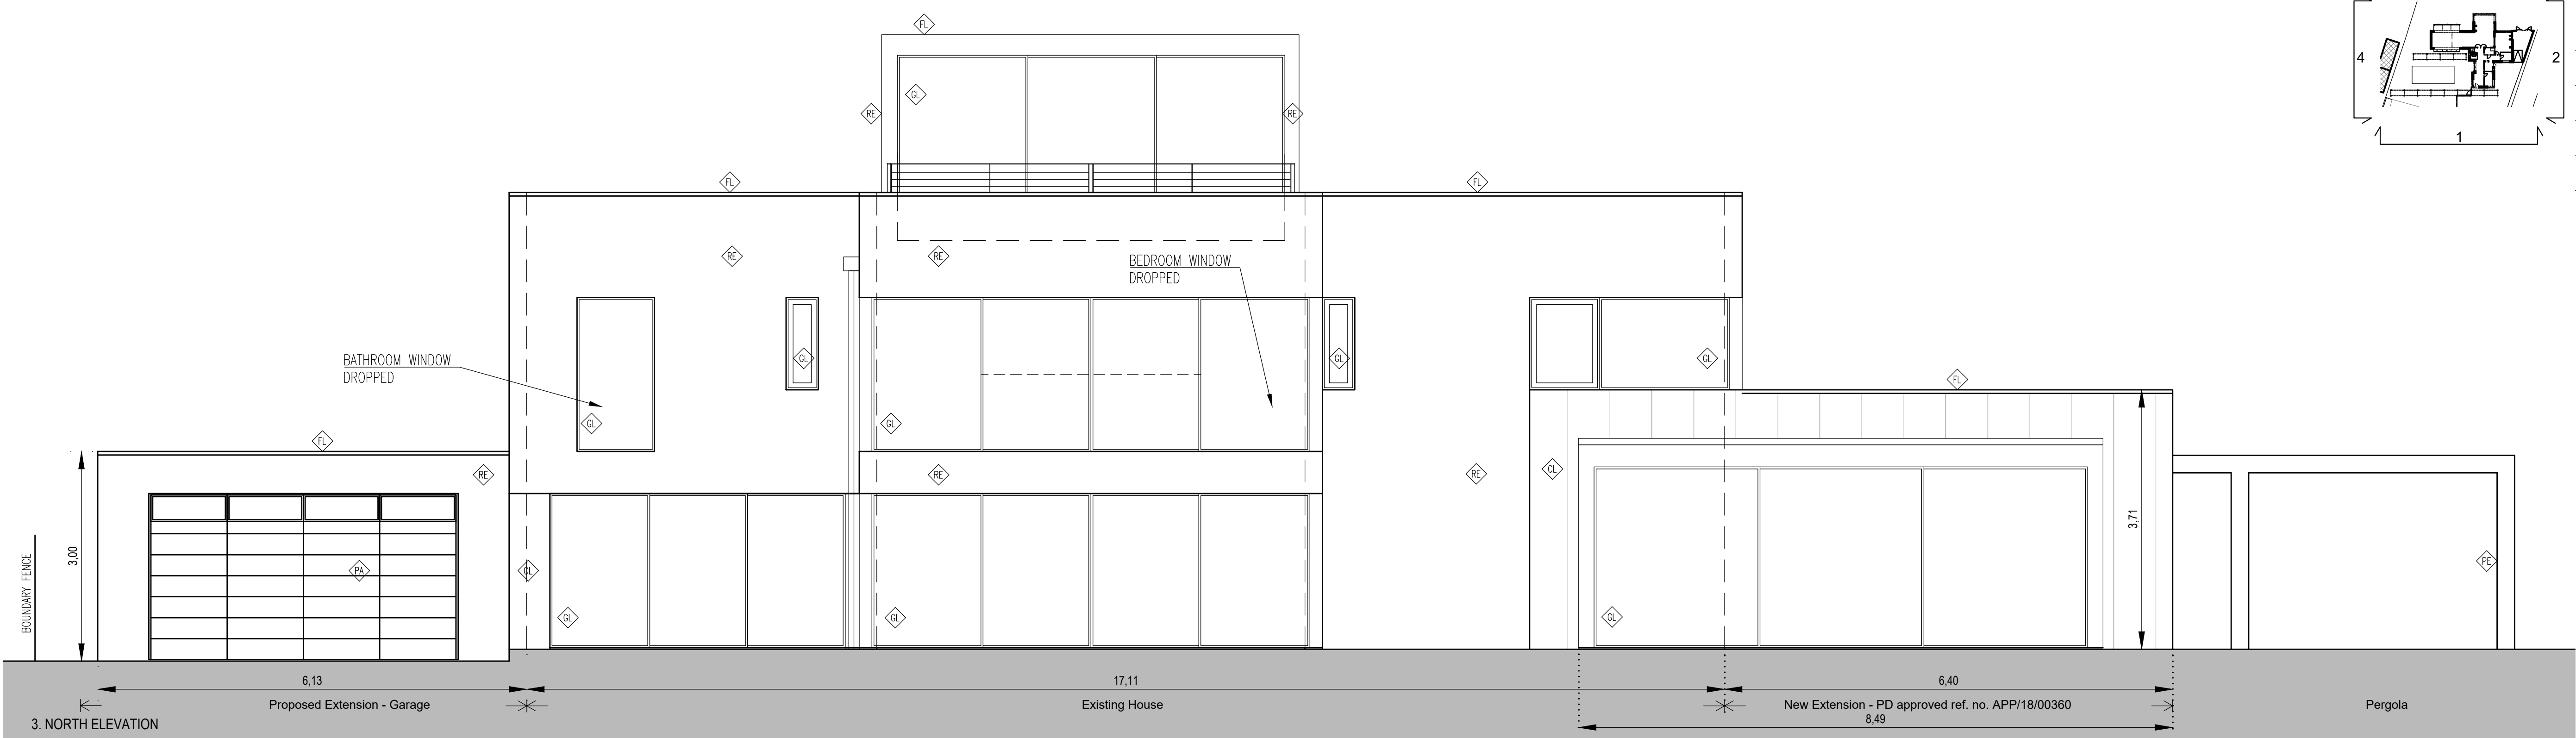


EXTERNAL FINISH	
RE RENDER	
170 Insulated extruded render, colour off white	
CL BRICKSCREEN CLADDING	
168 Insulated rib screen cladding (black, colour red - brown Corian)	
GL1 WINDOWS	
GL1 Glass - Minimal Window System, double glazed, structural glazing, colour bronze - black	
GL2 WINDOWS	
GL2 Glass - Minimal Window System, double glazed, colour bronze - black	
RM ROOF MEMBRANE	
fully adhered single-ply membrane fully bonded to the insulation	
FL PARAPET FLASHING	
standard flashing, colour powder coating light grey	
DO ENTRANCE DOOR	
hardwood slider door polished bronze - black to match windows	
PA PANELS	
polyester powder coating, colour bronze - black to match windows	
PE PERGOLA	
steel pergola (black, colour red - brown Corian) to match cladding	

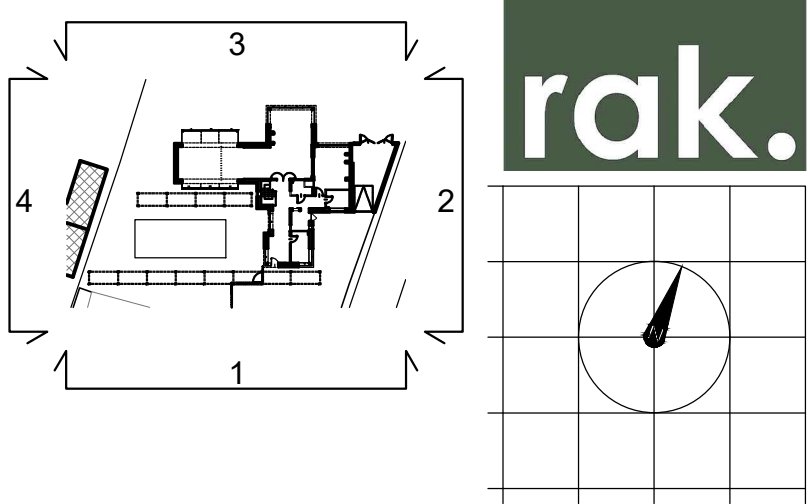

Rev C 2018 09 05 Rear of garage modified.
Rev B 2018 06 14 Planning Application
Rev A 2018 05 31 Revised PD Application

Revision

Project title:
Northshore
40 Sinah Lane
Hayling Island, PO11 0HH

Drawing title
Proposed - House
-South [1] and North [3] Facades

Client
Mr and Mrs Nunn

Date 01.02.2018

Scale
1:50 @ A1 or 1:100 @ A3

Status
Planning

Org. no.
1032-00-010 Rev C

Notes
Do not scale this drawing
All dimensions must be checked and rak architects are to be informed of any discrepancies prior to construction, this drawing and any of the details therein remain the copyright of rak architecture ltd.

rak architecture ltd
Lower Lewell Farmhouse,
Lewell,
Dorchester,
Dorset,
DT2 8AP

Phone: +44 (0)1305 246741
www.rakarchitecture.co.uk

