


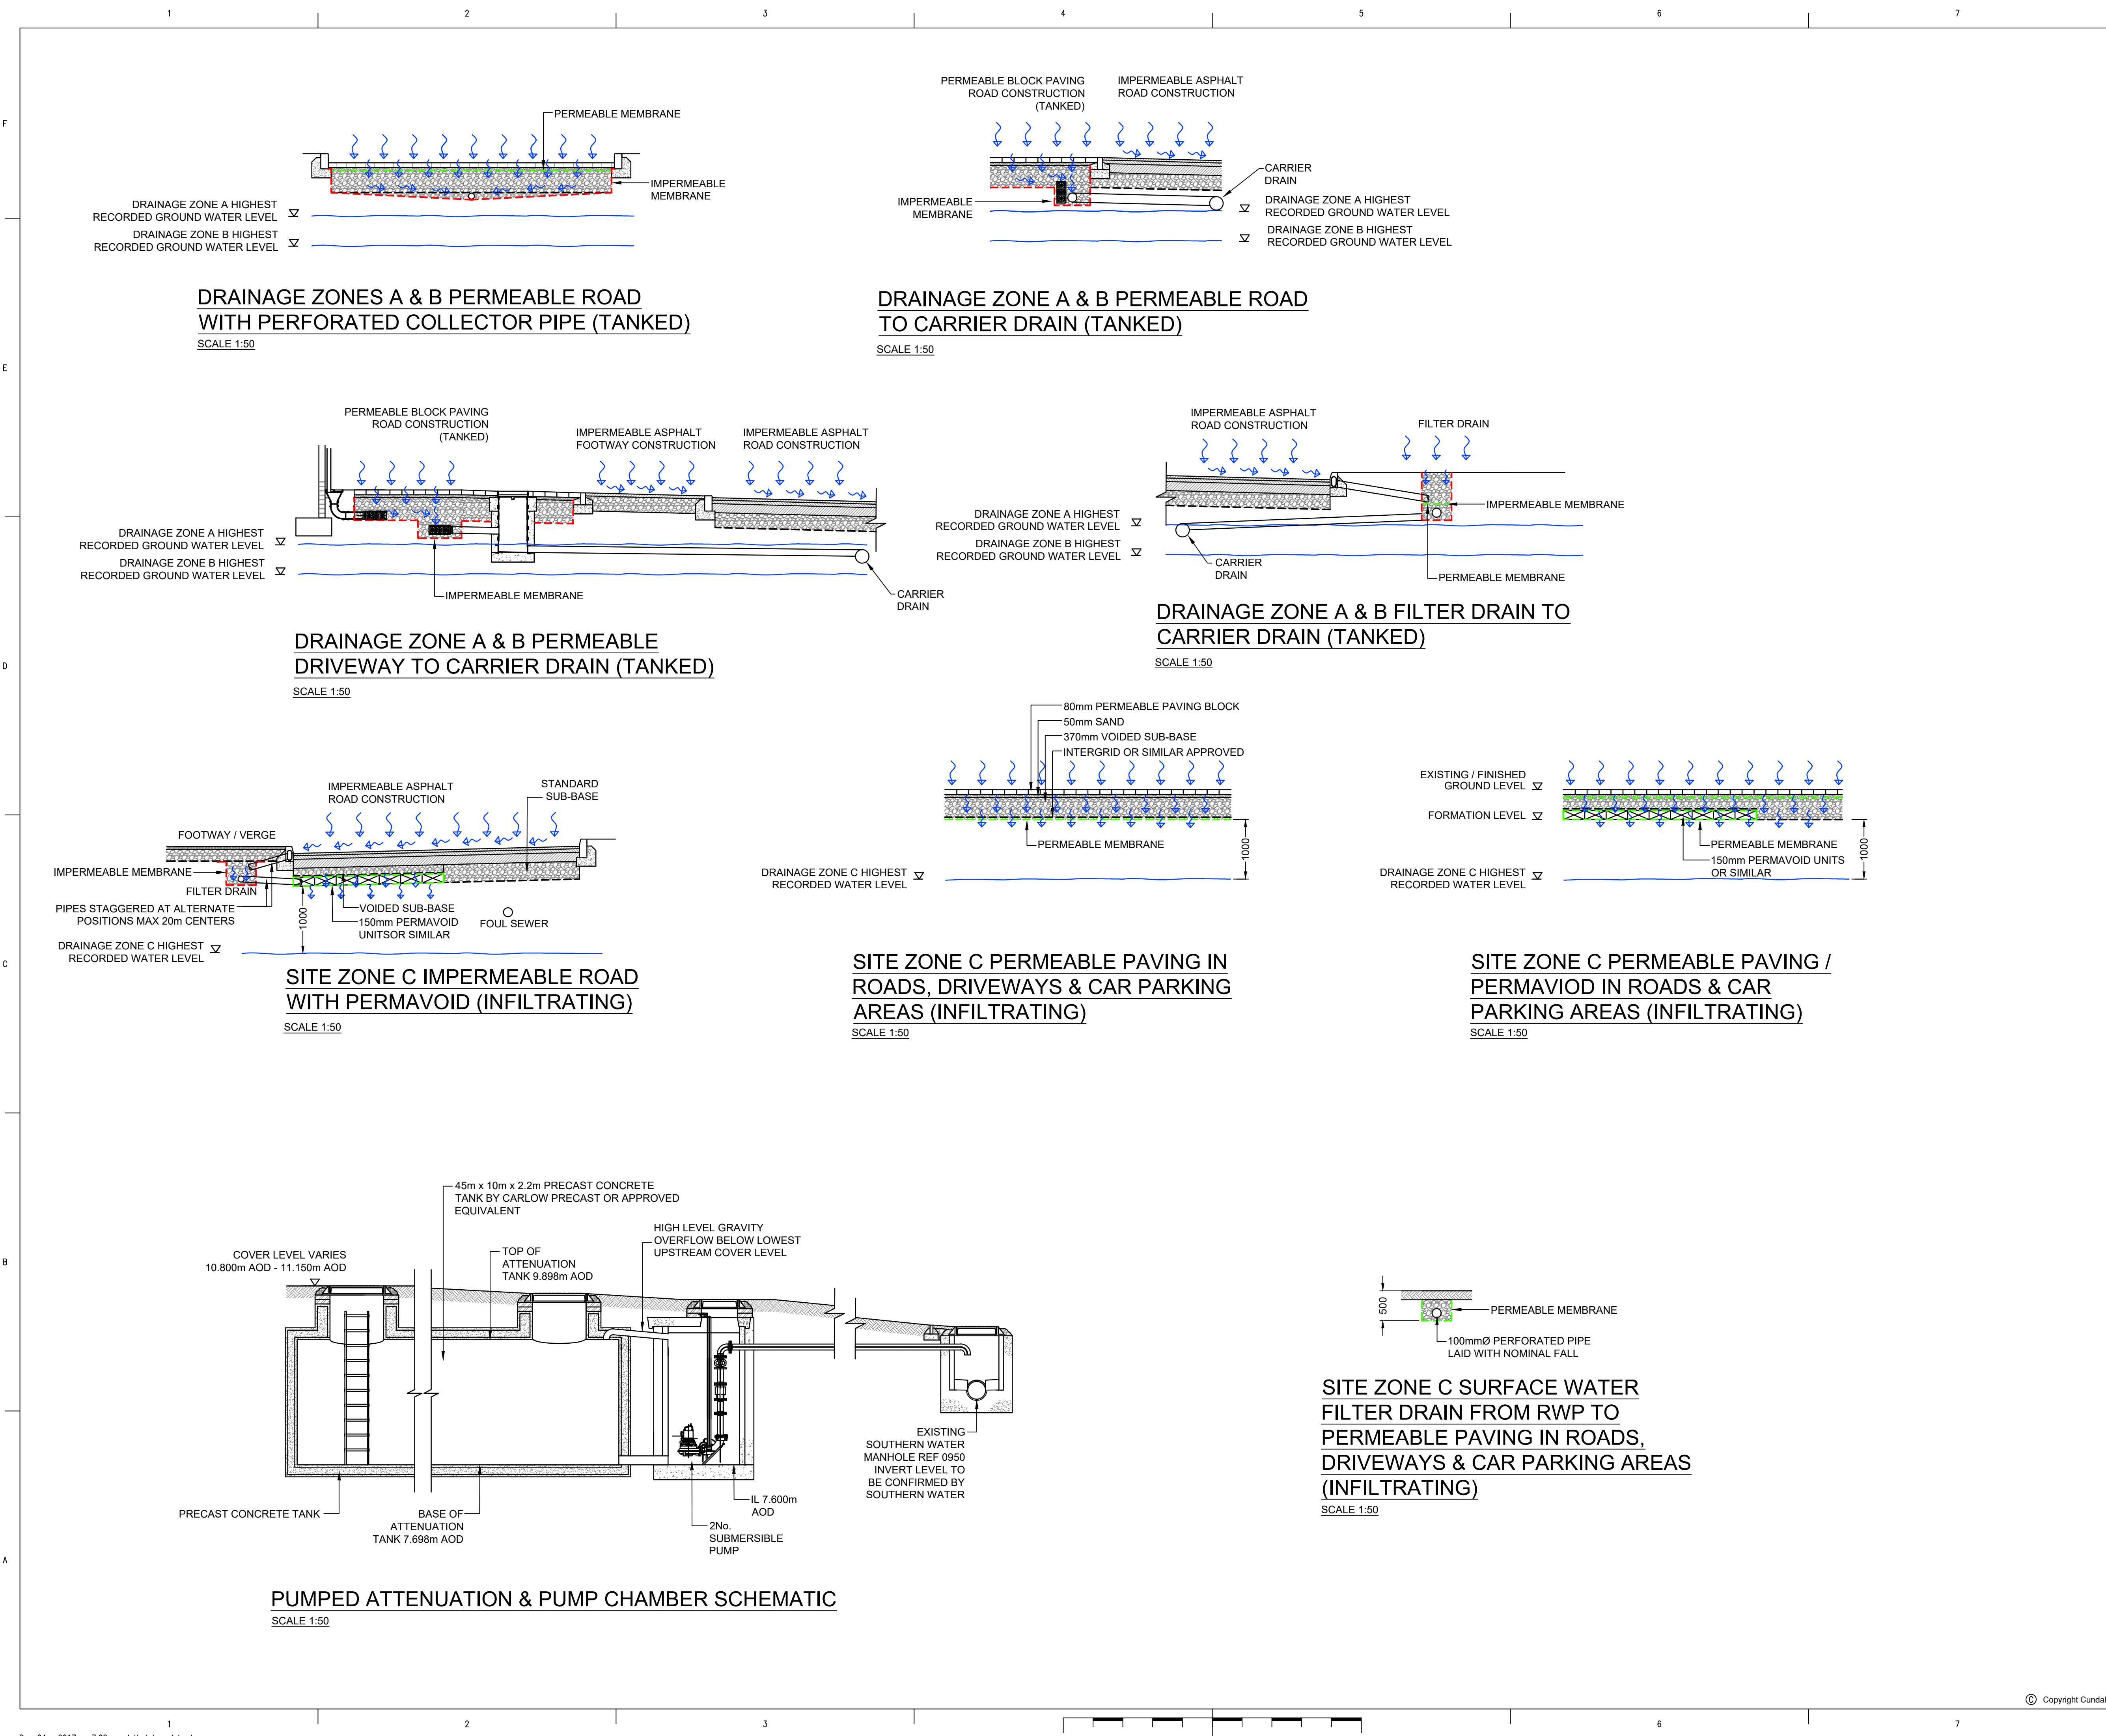

Based on:	Rev
Architect's Dwg No.	Rev
Structural Dwg No.	Rev
Survey Dwg No.	Rev
Other Dwg No.	Rev

DO NOT SCALE FROM THIS DRAWING

- Notes**
- THIS DRAWING SHALL BE READ IN CONJUNCTION WITH ALL RELEVANT ARCHITECTURAL, STRUCTURAL AND ENGINEERING SERVICES DRAWINGS, SPECIFICATIONS, SCHEDULES AND PROJECT SPECIFIC DOCUMENTS.
 - ALL PLANT AND EQUIPMENT IS TO BE INSTALLED TO MANUFACTURER'S RECOMMENDATIONS, ALLOWING FULL ACCESS FOR COMMISSIONING, MAINTENANCE AND REMOVAL/REPLACEMENT.
 - ALL DIMENSIONS IN mm UNLESS OTHERWISE STATED.
 - DO NOT SCALE FROM THIS DRAWING.

P2	04/12/17	REVISED LAYOUT - PLANNING RESUBMISSION	SJ	SP	SP
P1	19/05/2017	PLANNING RESUBMISSION	SJ	AMF	AMF
Issue	Date	Description	By	Chkd	Verfd

Project
LAND AT HAVANT ROAD,
EMSWORTH

Client
BDW SOUTHAMPTON

Architect
SIMON COOPER ASSOCIATES

Title
DRAINAGE STRATEGY
INDICATIVE DETAILS

Drawing No.	CLXX(52)2003	Drawing Status	S2 - ISSUED FOR INFORMATION
Job No.	1012052	Scale	1:50 @ A1
Originator	SJ	Checked	AMF
Verified	AMF	Issue	P2

CUNDALL

One Carter Lane
London EC4V 5ER
Telephone: +44 (0)20 7438 1600

Website: www.cundall.com