
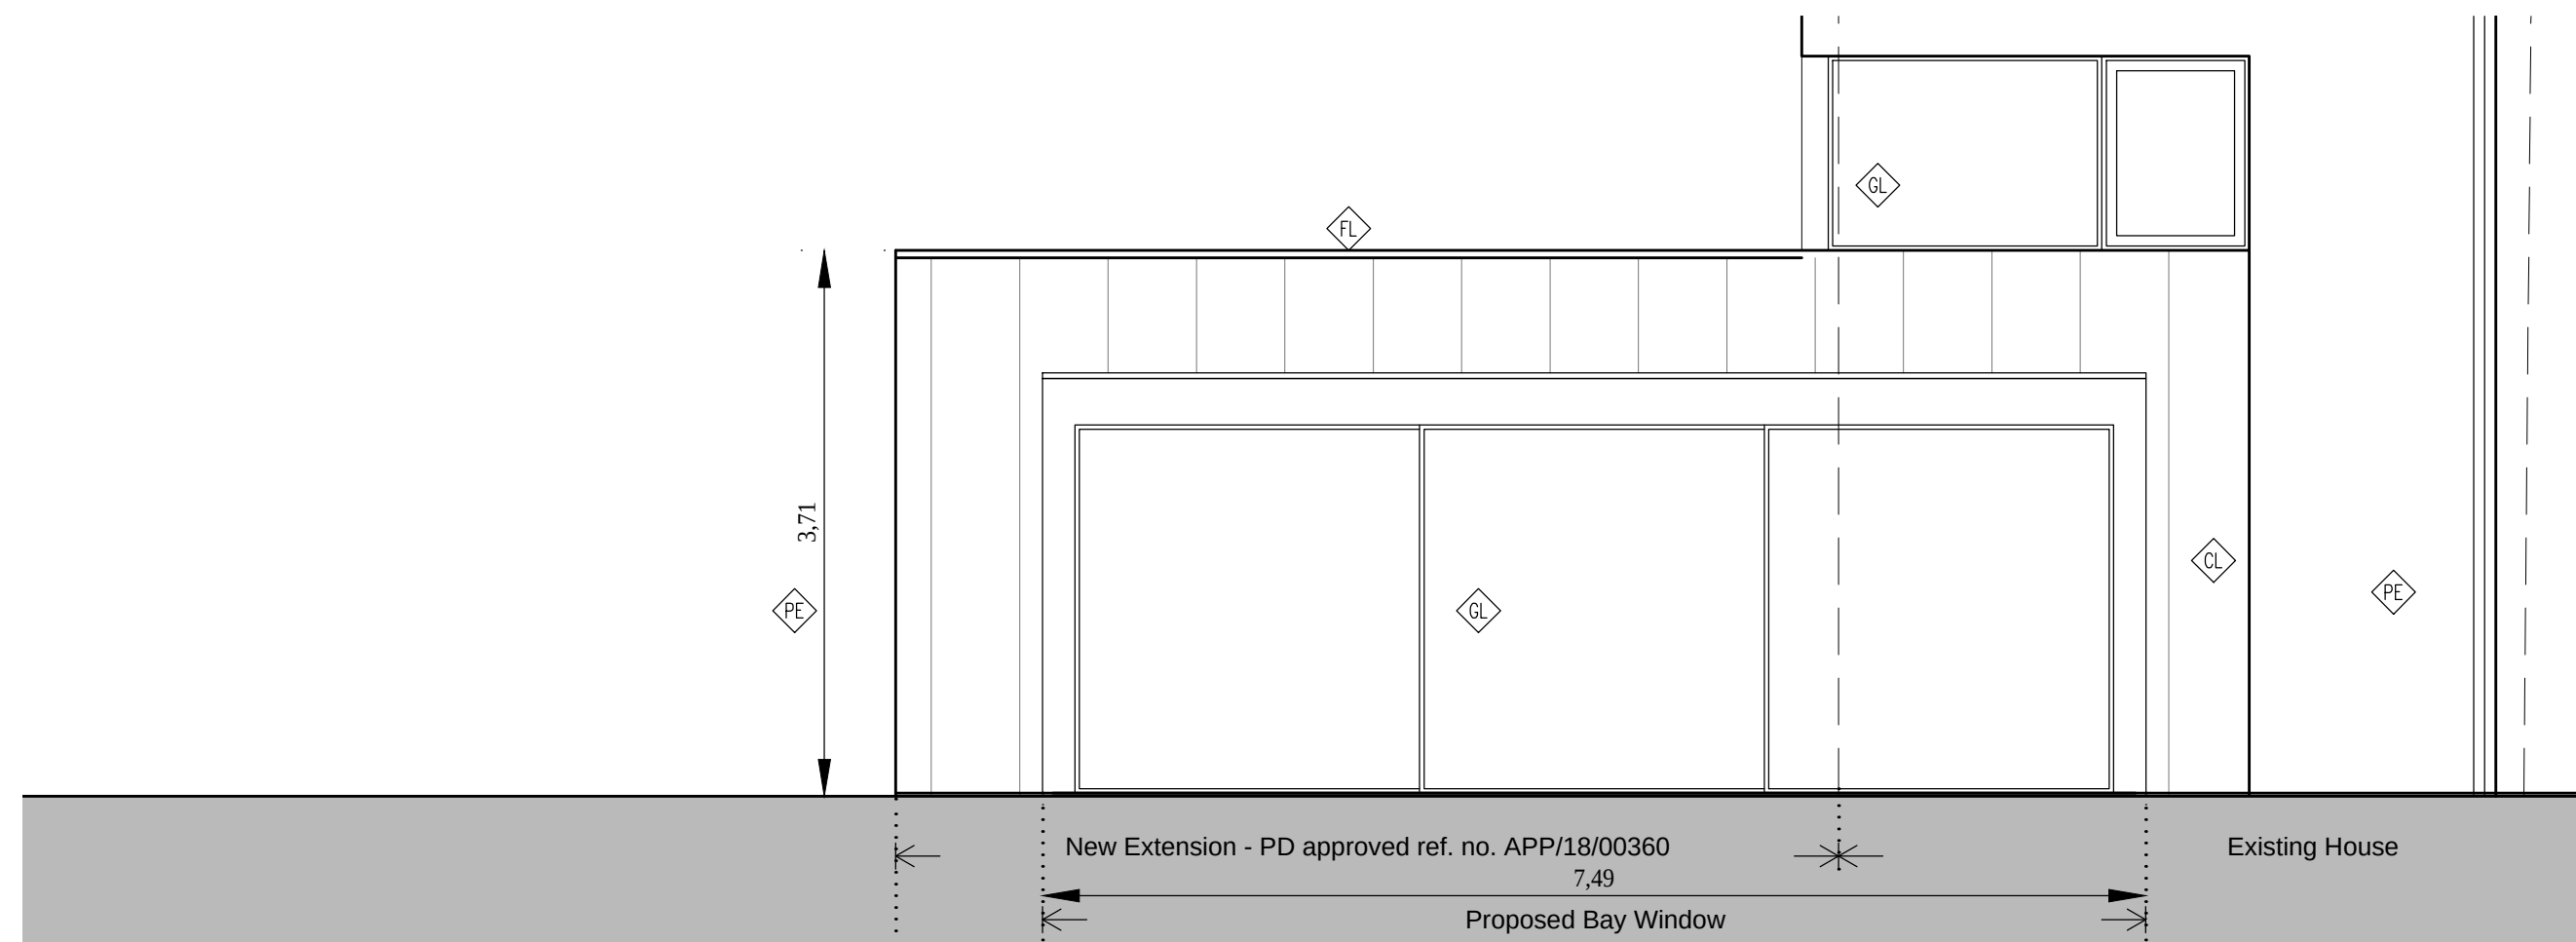
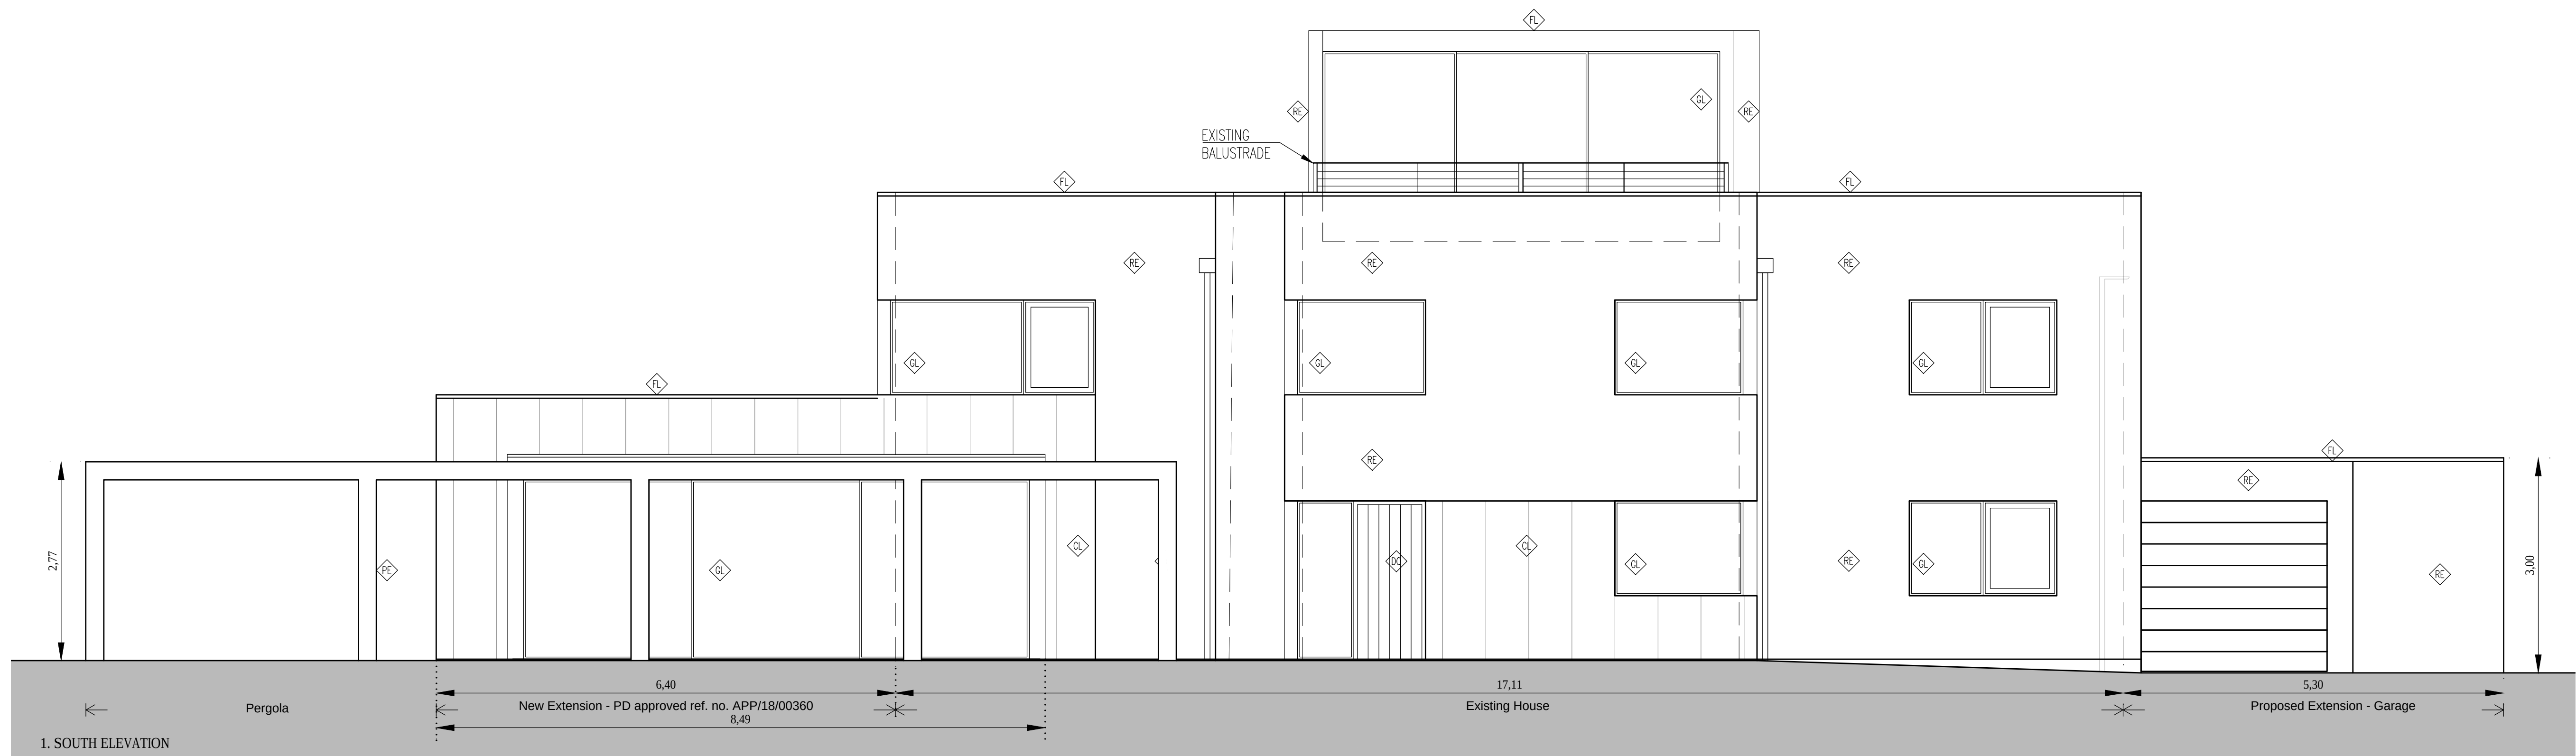


EXTERNAL FINISH	
RE RENDER	
170 Insulated acrylic render, colour as walls	
CL PANSCREEN CLADDING	
168 Insulated rain screen cladding, finish, colour red - brown Cordeva	
GL1 WINDOWS	
16 Glass - Minimal Window System, double glazing, structural glazing, colour bronze - black	
GL2 WINDOWS	
16 Glass - Minimal Window System, double glazing, structural glazing, colour bronze - black	
RM ROOF MEMBRANE	
165 Waterproofing and 25mm insulation fully bonded to the insulation	
FL PARAPET FLASHING	
165 Parapet flashing, colour powder coating light grey	
DO1 ENTRANCE DOOR	
165 Hardwood timber door painted bronze - black to match windows	
PA PANELS	
165 Powder coated cladding, colour bronze - black to match windows	
PE PERGOLA	
165 Metal pergola, finish, colour red - brown Cordeva to match cladding	

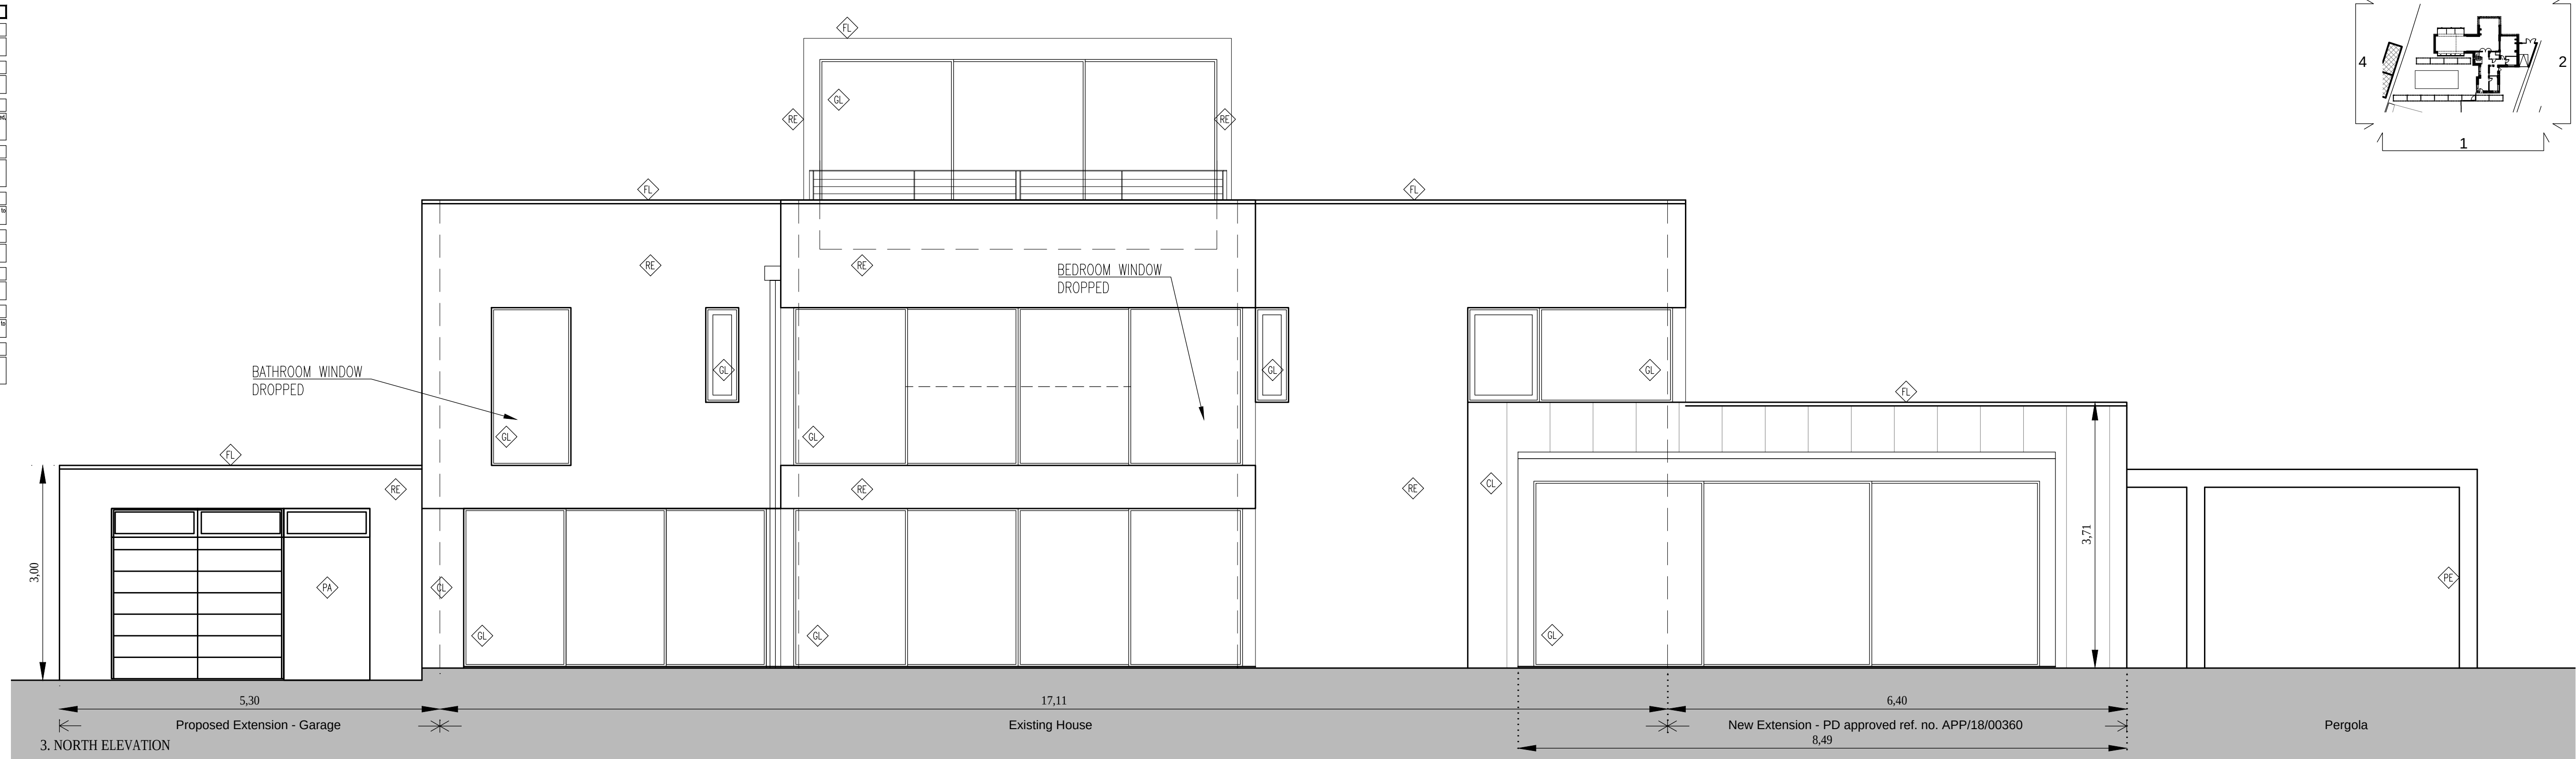

Rev.B 2018.06.14 Planning Application
Rev.A 2018.05.31 Revised PD Application

Revision

Project title:
Northshore
40 Sinah Lane
Hayling Island, PO11 0HH

Drawing title
Proposed - House
-South [1] and North [3] Facades

Client
Mr and Mrs Nunn

Date
01.02.2018

Scale
1:50 @ A1 or 1:100 @ A3

Status
Planning

Drg. no.
1032-00-010 Rev.B

Notes
Do not scale this drawing
All dimensions must be checked and rak architects are to be informed of any discrepancies prior to construction, this drawing and any of the details therein remain the copyright of rak architecture ltd.

rak architecture ltd
Lower Leveall Farmhouse,
Leveall,
Dorchester,
Dorset
DT2 8AP

Phone: +44 (0)1305 246741
www.rakarchitecture.co.uk

