
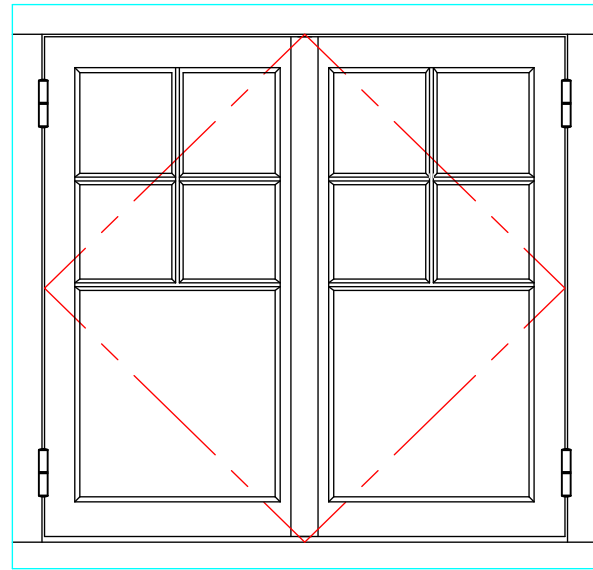


HISTORIC -SINGLE GLAZED FRENCH WINDOW, 68mm Ovolo Frame

03/11/2014 REVISION D
FILE: HFW1-03SX

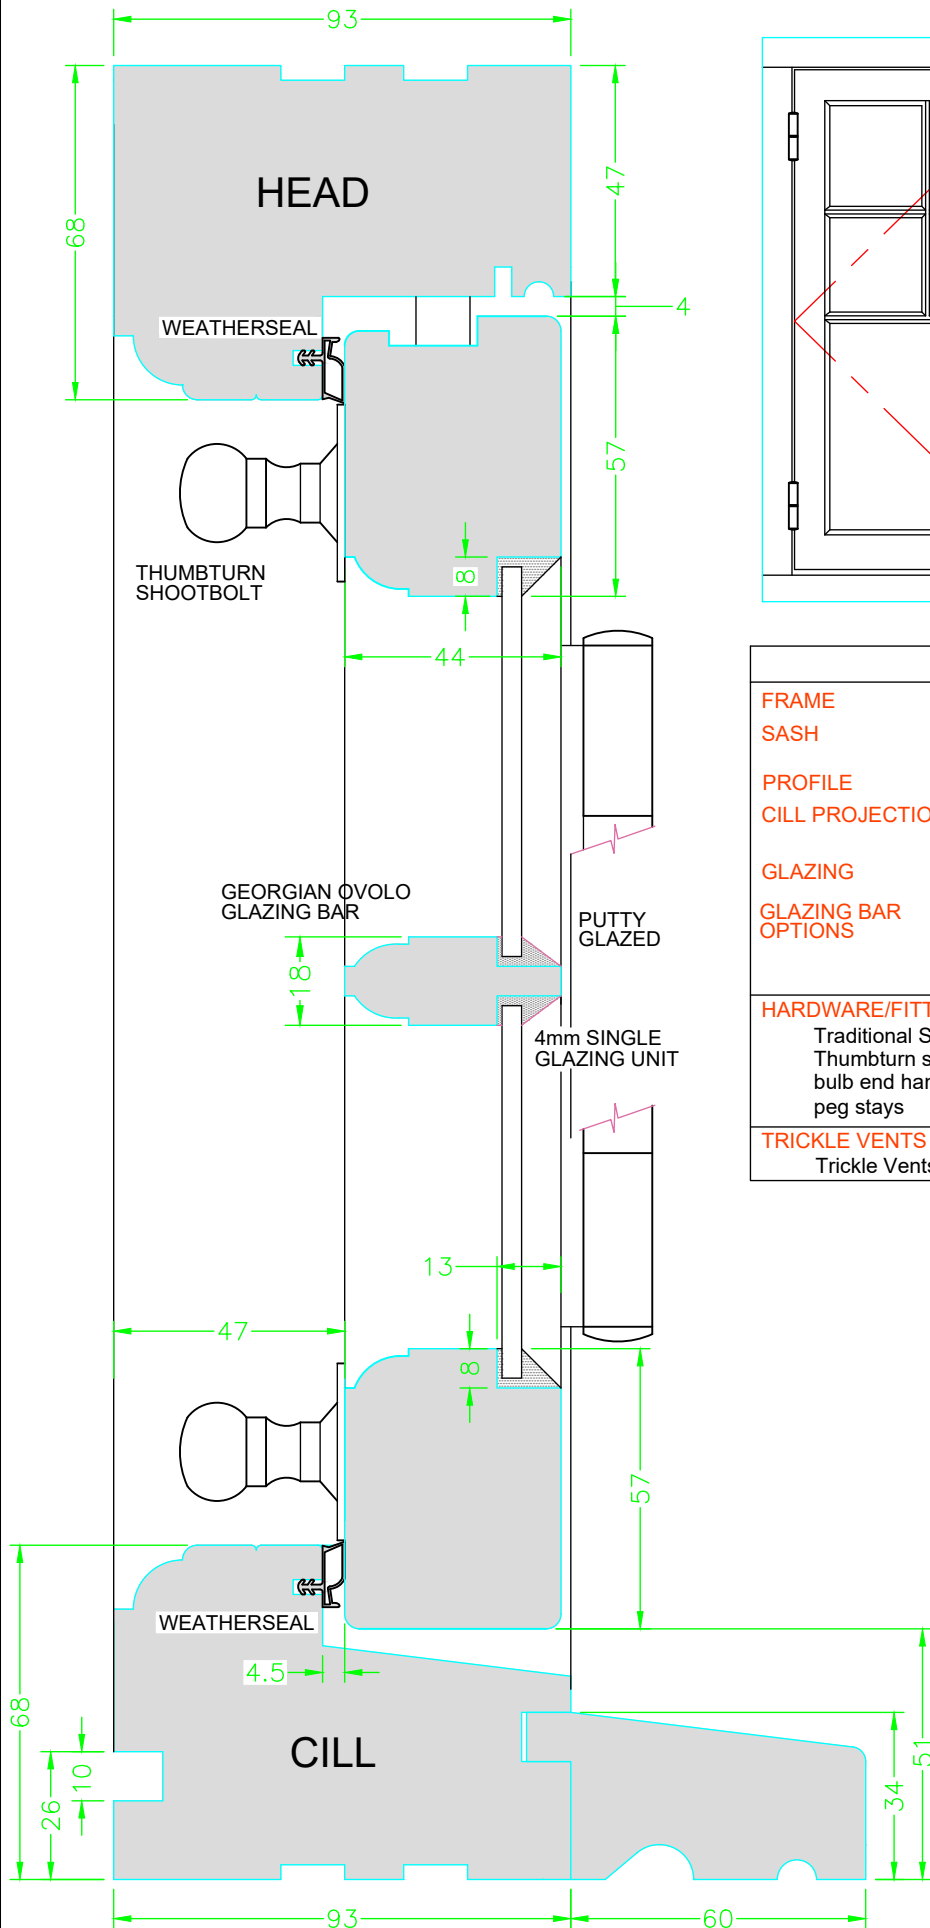

SPECIFICATIONS

FRAME	68x93mm HEAD & JAMBS, CILL & TRANSOM.
SASH	57x44mm TOP RAIL & BTM RAIL. 57x44mm STILES, .
PROFILE	OVULO (shown) or LAMBS TONGUE
CILL PROJECTION	60mm (shown) Additional Options: Flush, 35mm or 85mm.
GLAZING	4mm Single Glazing Unit, Putty Glazed.
GLAZING BAR OPTIONS	Georgian Ovulo, Gothic, Queen Anne Ovulo with Ovulo frame & sash profile Victorian Lambs Tongue with Lambs tongue frame & sash profile.
HARDWARE/FITTINGS	Traditional Steel Lift-Off Butt Hinges Thumbturn shootbolts in top & bottom rails bulb end handles peg stays
TRICKLE VENTS	Trickle Vents are not fitted

**DUE TO PROGRESSIVE DEVELOPMENT
MUMFORD & WOOD LIMITED RESERVE
THE RIGHT TO MODIFY OR CHANGE
SPECIFICATIONS WITHOUT PRIOR NOTICE**

THIS DRAWING & SPECIFICATIONS ARE THE PROPERTY OF MUMFORD & WOOD LTD. THEY ARE ISSUED IN STRICT CONFIDENCE AND SHALL NOT BE REPRODUCED, COPIED OR USED AS THE BASIS FOR MANUFACTURING WITHOUT WRITTEN PERMISSION.

Window Board Groove as standard.
No Window Board Groove: Optional

HEAD/CILL SECTION

ALL MEASUREMENTS ARE FINISHED DIMENSIONS IN MM.

DO NOT SCALE DRAWING!



TOWER BUSINESS PARK,
KELVEDON ROAD
TIPTREE, ESSEX
CO5 0LX
Tel: 01621 818155 FAX: 01621 818175
EMAIL: sales@mumfordwood.com
WEB: www.mumfordwood.com