


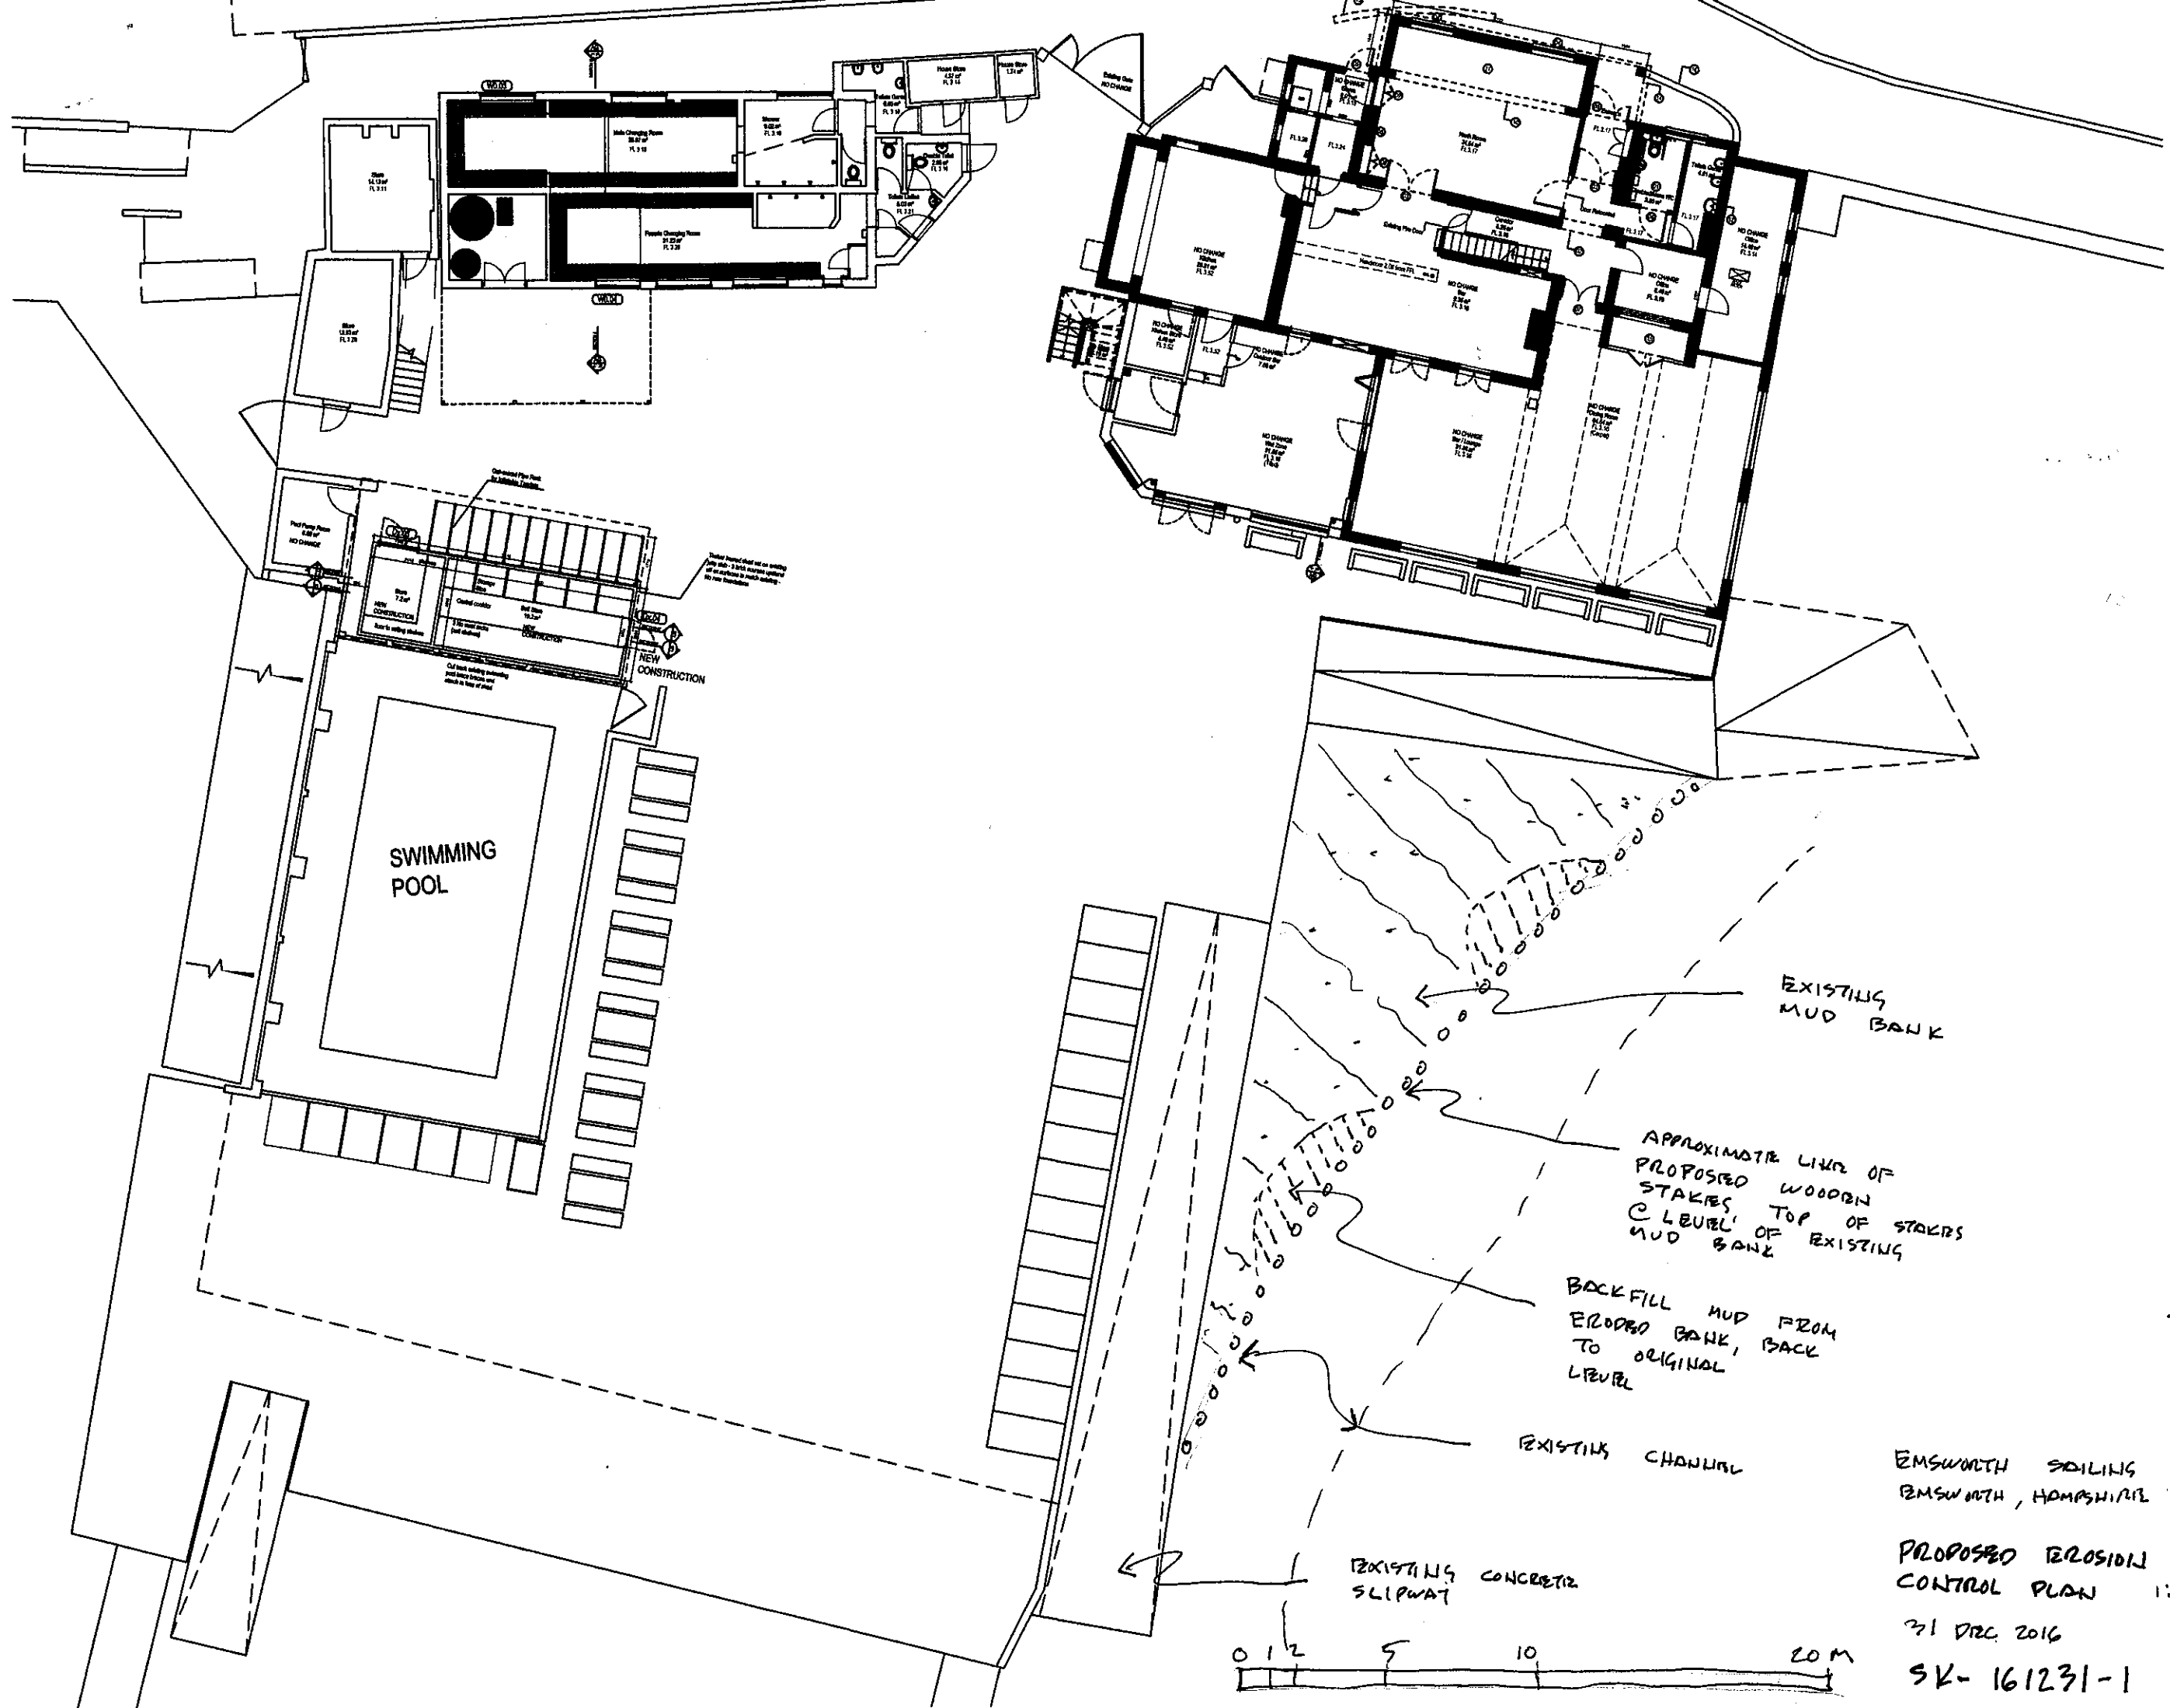

EXISTING
MUD BANK

APPROXIMATE LINE OF
PROPOSED WOODEN
STAKES TOP OF STAKES
LEVEL OF EXISTING
MUD BANK

BACKFILL MUD FROM
ERODED BANK, BACK
TO ORIGINAL
LEVEL

EXISTING CHANNEL

EXISTING CONCRETE
SLIPWAY



EMSWORTH SAILING CLUB
EMSWORTH, HAMPSHIRE

PROPOSED EROSION
CONTROL PLAN 1:200 @ A3

31 DEC. 2016

SK-161231-1

