


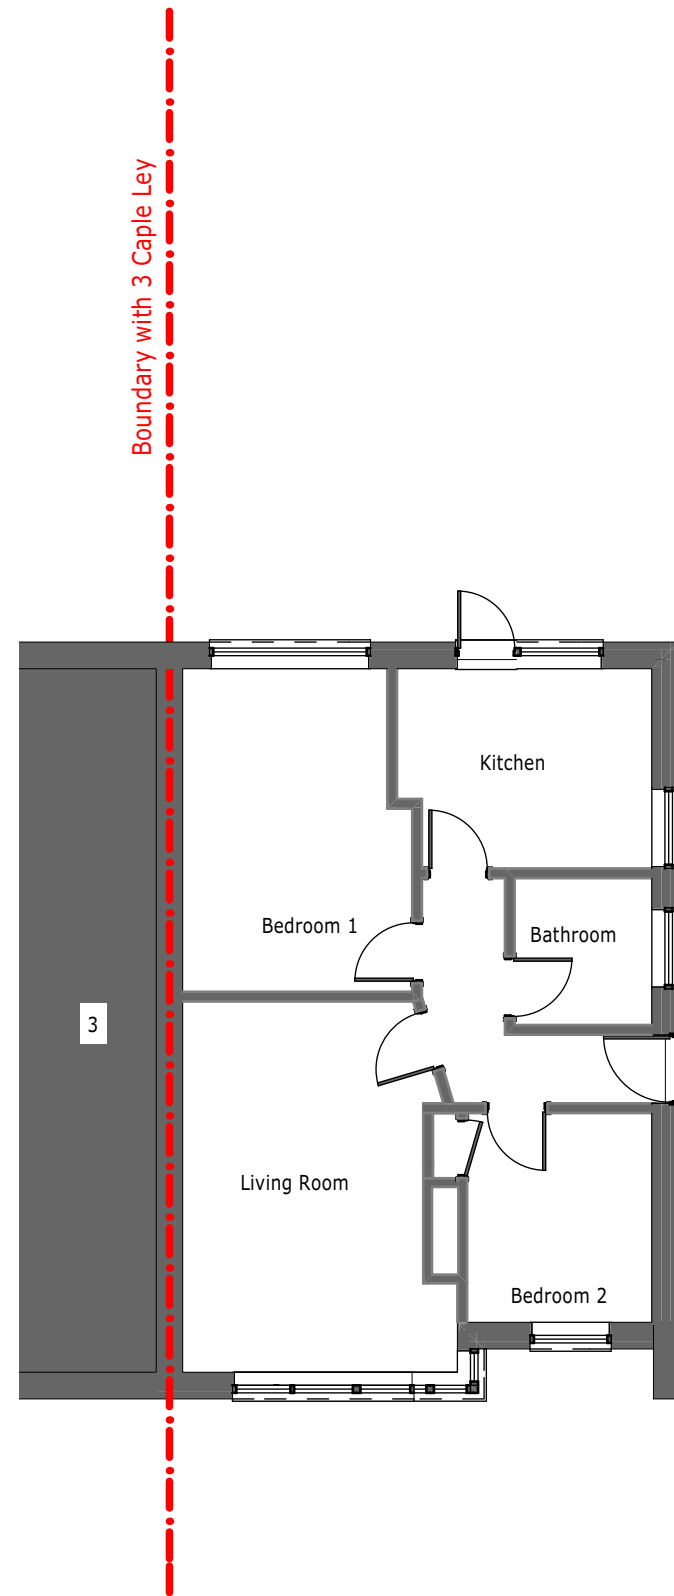
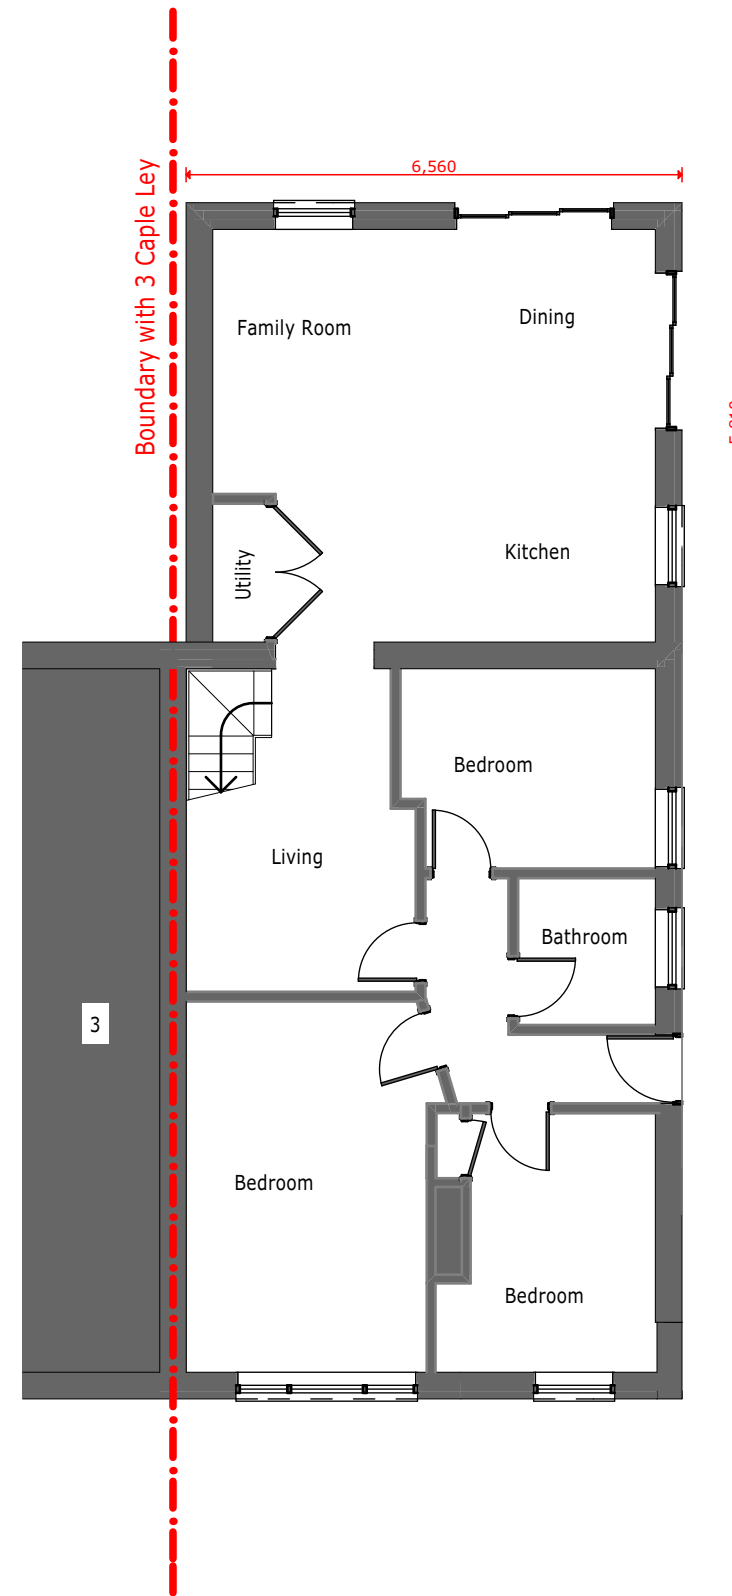


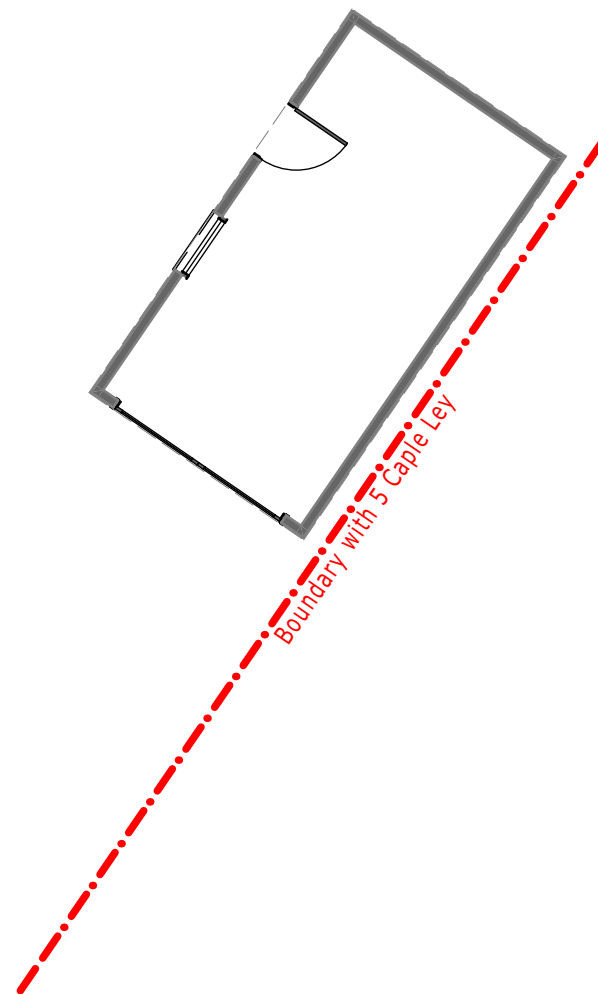

outline plan Existing

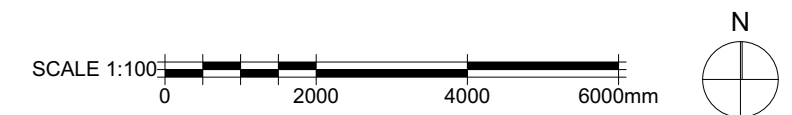

Ground Floor Proposed

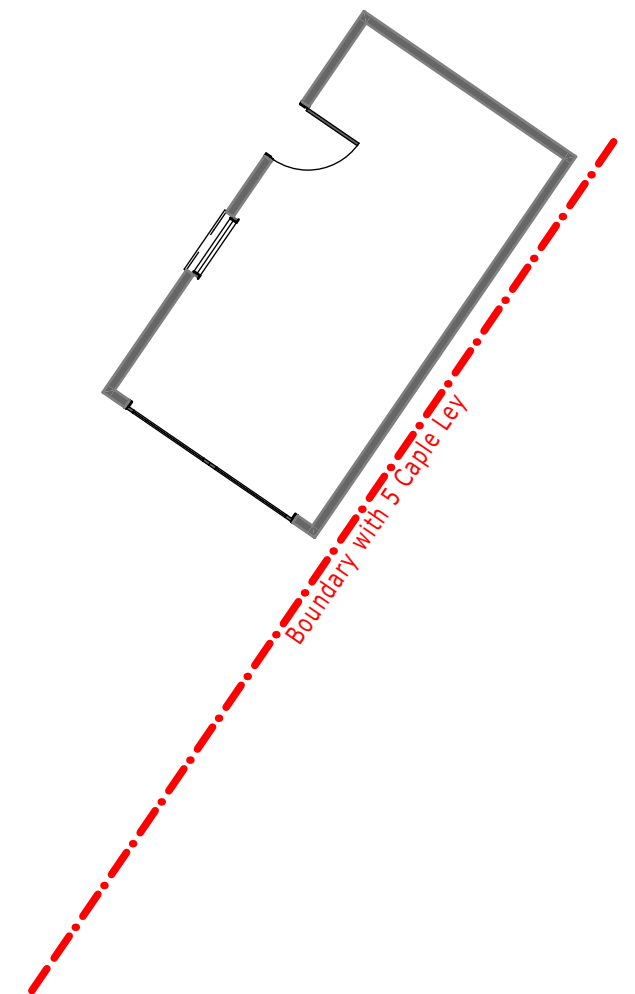

Note: Layout, areas and schedule are indicative only and are subject to confirmation and final input from consultants/client. Drawing not to be scaled and all dimensions to be confirmed on site.