


Residents are not exceeded. Confirm MCP Site is for 3 plots.

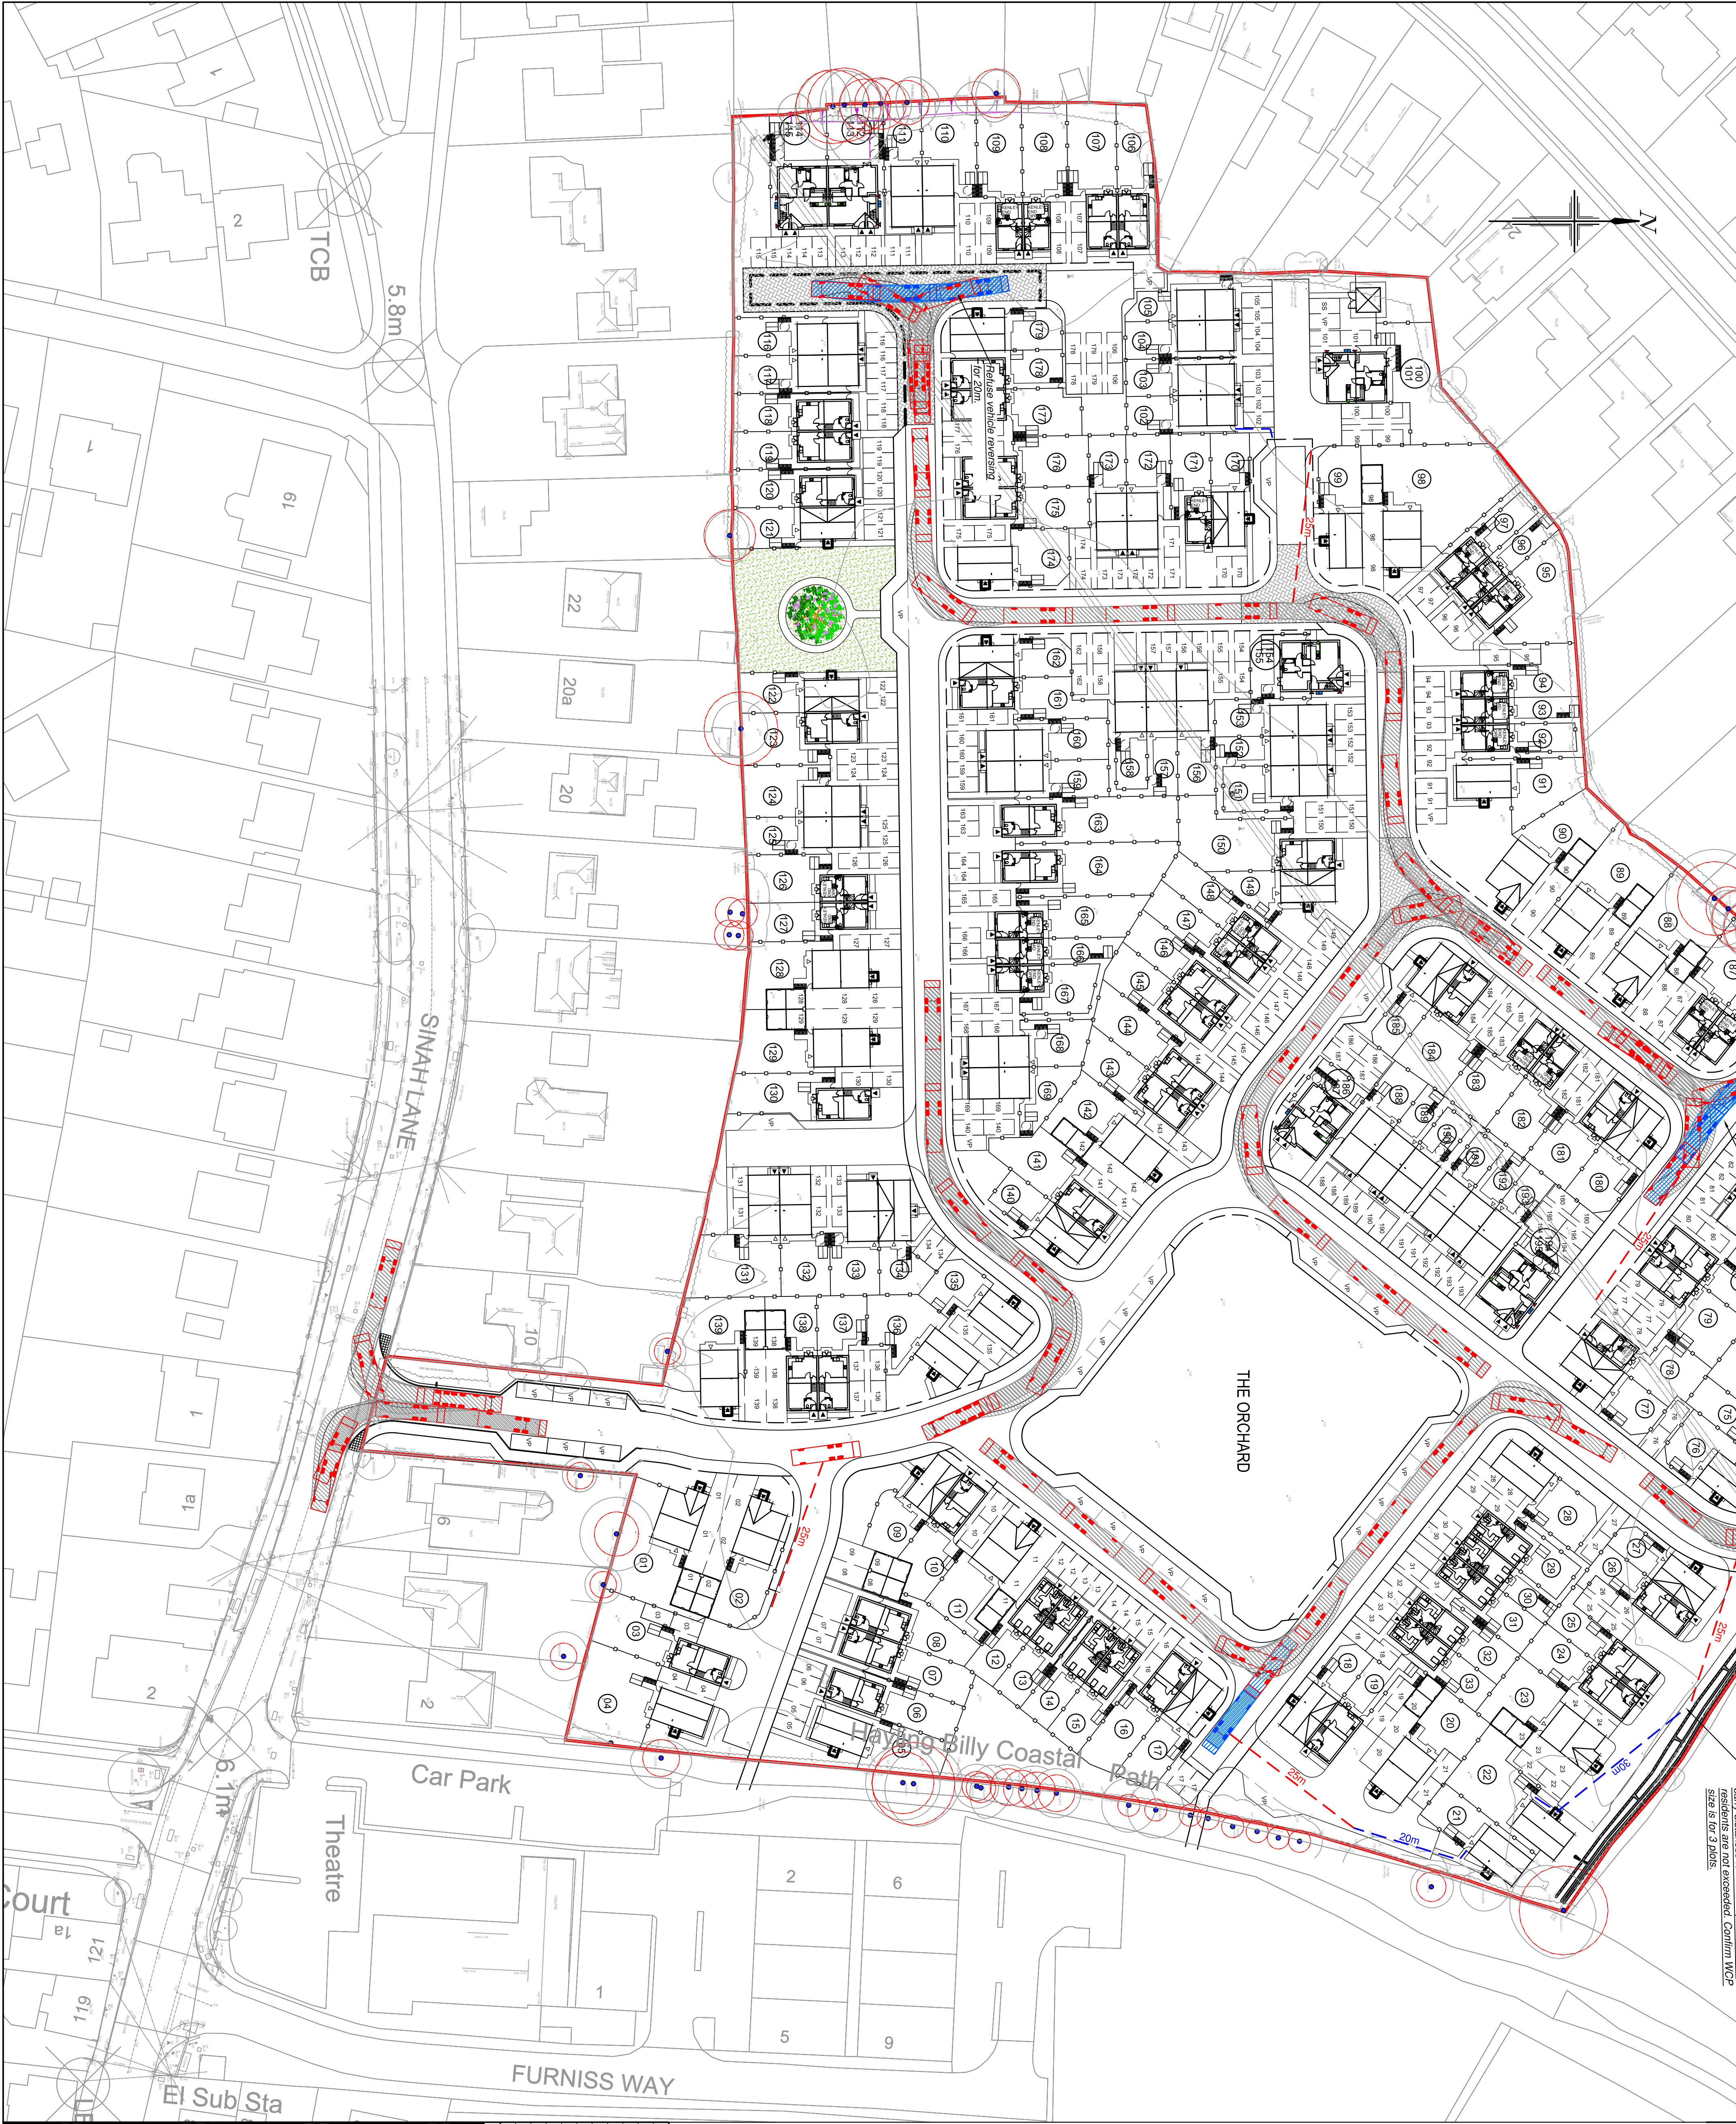


NOTES

- All dimensions are in metres unless stated otherwise.
- Do not scale from this drawing. Only written dimensions are to be used.
- Site layout based on ID Partnership Proposed Site Layout, project number N812517, drawing number PL-02 Rev A dated June 2018 received 03.07.2018
- Topographic Survey as per Stielme Ltd. Site Survey drawing number 36HX010B dated May 2018.
- Layout review is subject to receipt of finalised layout proposal and the final highway layout design will be subject to the outcome of consultation with Hampshire County Council.
- Red indicates vehicle moving forward, blue indicates vehicle reversing.

CONSIDERATIONS FOR REFUSE STRATEGY

- Allowable carry distance for bins for residents is 30m.
- Allowable carry distance for bins for refuse operatives is 25m, 10m for Eurochris.


VEHICLE DESCRIPTION FOR SWEEP PATH ANALYSIS

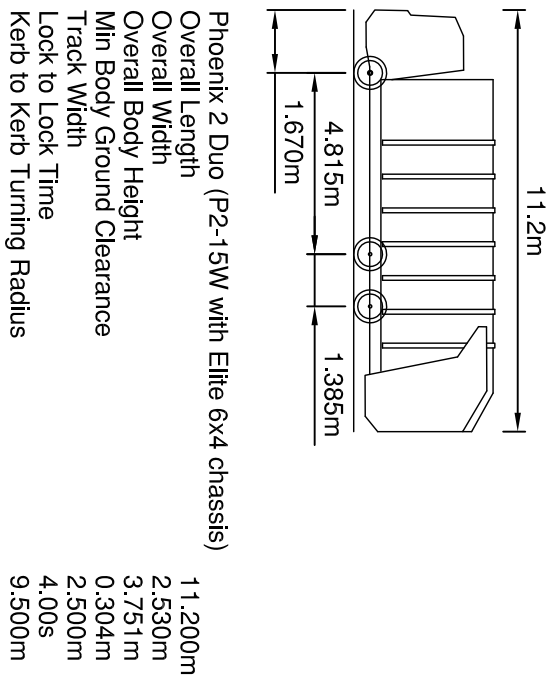

KEY

- Site Boundary
- Total carry distance for Refuse Operative
- Total carry distance for Resident
- Road Protection Area

KEY - SWEEP PATH ANALYSIS

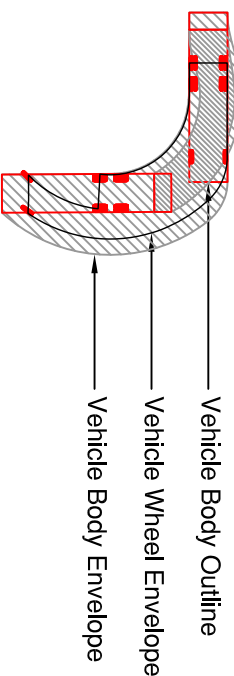

| Rev | Date     | Details                                                    | By  | Checked |
|-----|----------|------------------------------------------------------------|-----|---------|
| B   | 04.07.18 | Updated in accordance with latest IDP Site Layout PL-02A   | SNV | VP      |
| A   | 22.06.18 | Layout review updated in accordance with IDP Proposed Site | SNV | TNS     |
| Rev | Date     | Details                                                    | By  | Checked |

Client:-



| Site:-         | Drawing Title:- |
|----------------|-----------------|
| Sinah Lane     | REFUSE VEHICLE  |
| Hayling Island | SWEEP PATH      |
|                | ANALYSIS        |
|                | SHEET 1 OF 2    |

|             |                 |          |             |
|-------------|-----------------|----------|-------------|
| Date:       | June 2018       | Scales:  | 1:500 at A1 |
| Drawn:      | VI              | Checked: | SRV         |
| Drawing No. | BSO/E4513/020 B |          |             |

FOR INFORMATION ONLY



Rogers Cory Partnership  
Architectural and Civil Consultants  
The Old School, Old School Road  
Hook, Hampshire RG27 7NJ  
T: 01256 769749 E: mc@rogerscory.co.uk W: rogerscory.co.uk

