


amendments

- A - Trees removed
B - Trees added, planting between parking spaces added GC 28/05/18
C - Trees added to access road GL 05/06/18

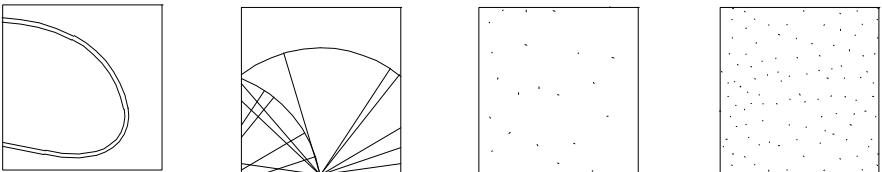

Seeded grass areas

Wildflower meadow areas

Existing trees off site



Bulb planting

drawing status: PLANNING

project:
Dunbury Hill
Plot 3A
job number:
LP2123
drawing title:
Planting plans

drawing number:
LP2123-FIRA-MP-PLA-PP

revision	scale	date
C	1:200 @ A1	09/02/18
for information		drawn
for construction		PC
		-

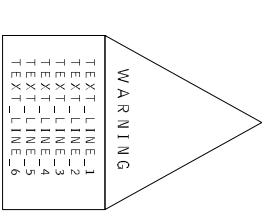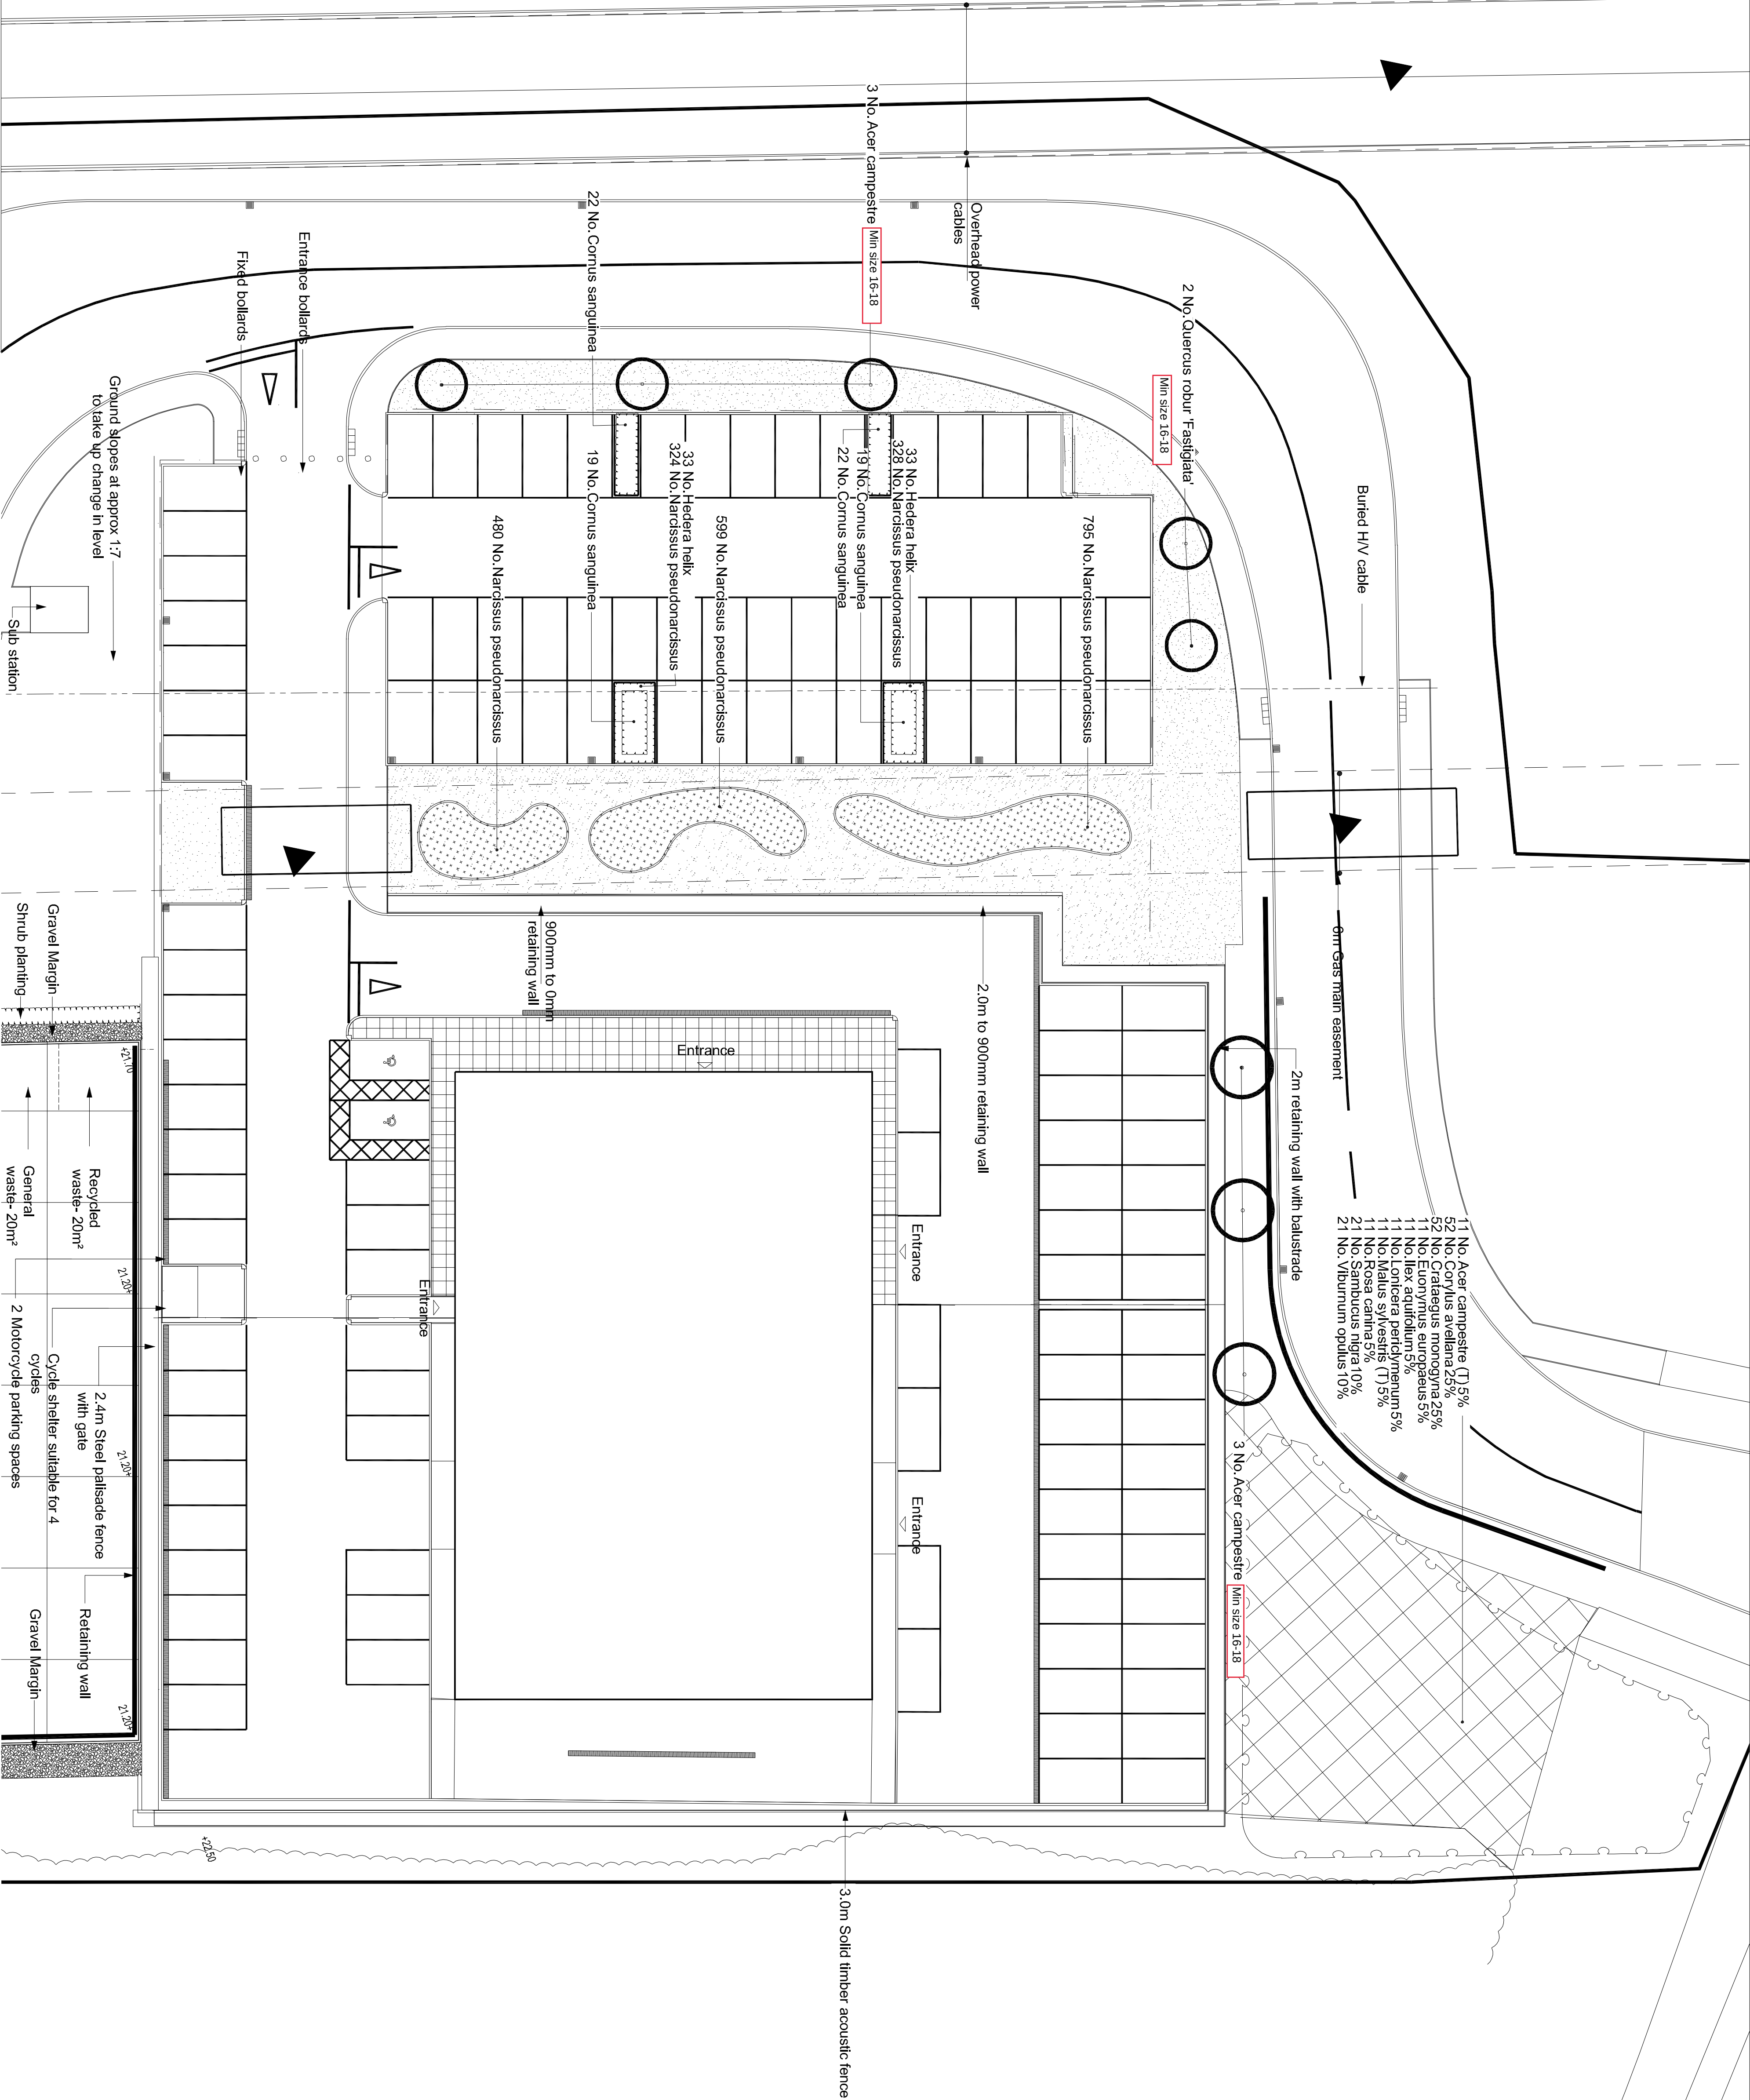

Significant hazards are defined as:-
• Those that are likely to be avoided by a competent contractor or other
• Those that are not likely to be avoided by a competent contractor or other
• Those that are not likely to be avoided by a competent contractor or other