


- NOTES**
1. This drawing is to be read in conjunction with all Architects' and Engineers' drawings.
 2. All dimensions are in millimetres unless noted otherwise.
 3. All levels are in metres above ordnance datum.
 4. The Contractor is responsible for setting out and for checking dimensions.

KEY

- Approximate new foul drainage
- EXISTING SOUTHERN WATER FOUL SEWER
- ALL 2000 ACCORDING TO RECORD DRESS
- Proposed new storm drainage modifications and orientation marking

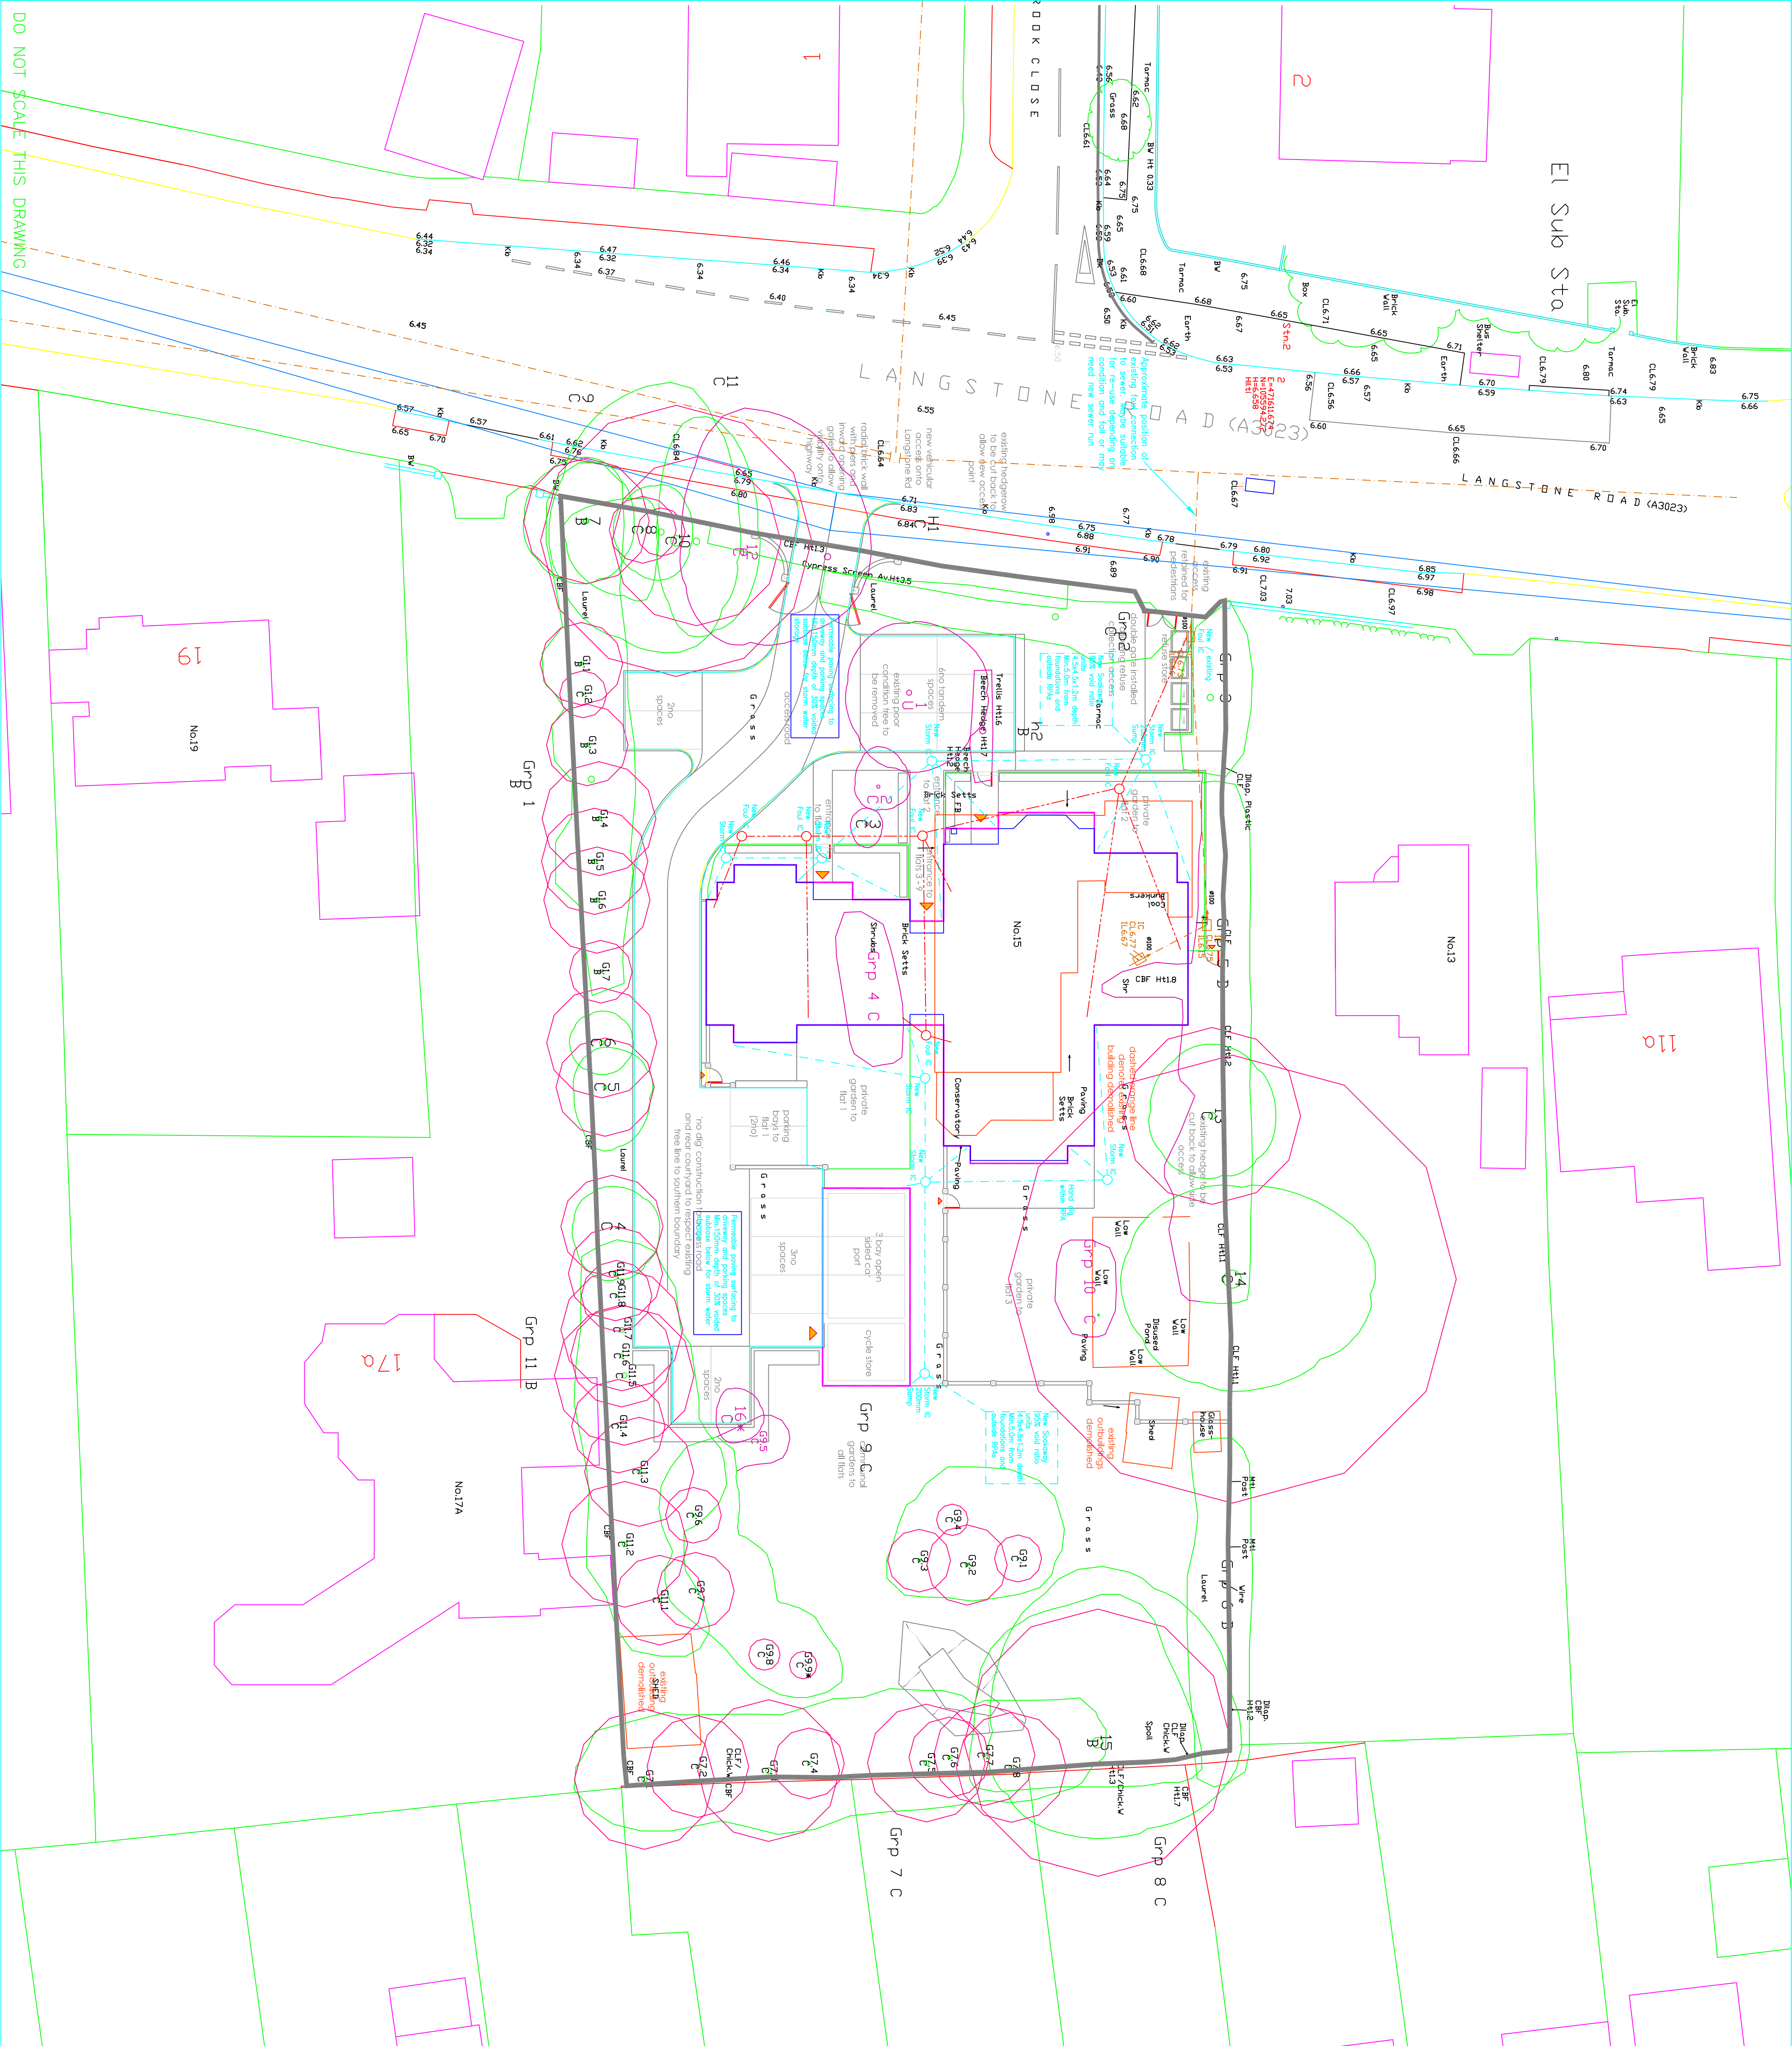

3							
Date	By	Revision	QAD	CHK'd	Ref		
APPROVAL							
 Cowan Consultancy STRUCTURAL, CIVIL AND BUILDING CONSULTANTS 3, Ladberrry House 4400 Parkway Whiteley Bournemouth Hampshire PO15 7TU			Also at: Landguard Manor Road Spinn Isle of Wight PO37 7JB Tel: 01489 577488 Fax: 01489 579875 consultants@cowanconsult.co.uk www.cowanconsult.co.uk				
Client: Phillips Build Ltd							
Project: Land at 15 Langston Road							
Hoyling Hovant							
Title: PROPOSED SITE DRAINAGE							
Appendix G							
Date	Scale	1/200	Dwg. No.				
Drawn	EG	CHK'd	QAD	404250-01P1			

DO NOT SCALE THIS DRAWING