



Notes:
All equipment, surfacing and structures to be installed in line with EN BS1176 and EN BS1177 and to receive a post installation RoSPA inspection prior to opening of facility.

Entrance to have signage outlining use of facility, management responsibility and emergency contact details.

Play equipment to be installed in line with suppliers recommendations. As supplied from Proludic Ltd (or similar).

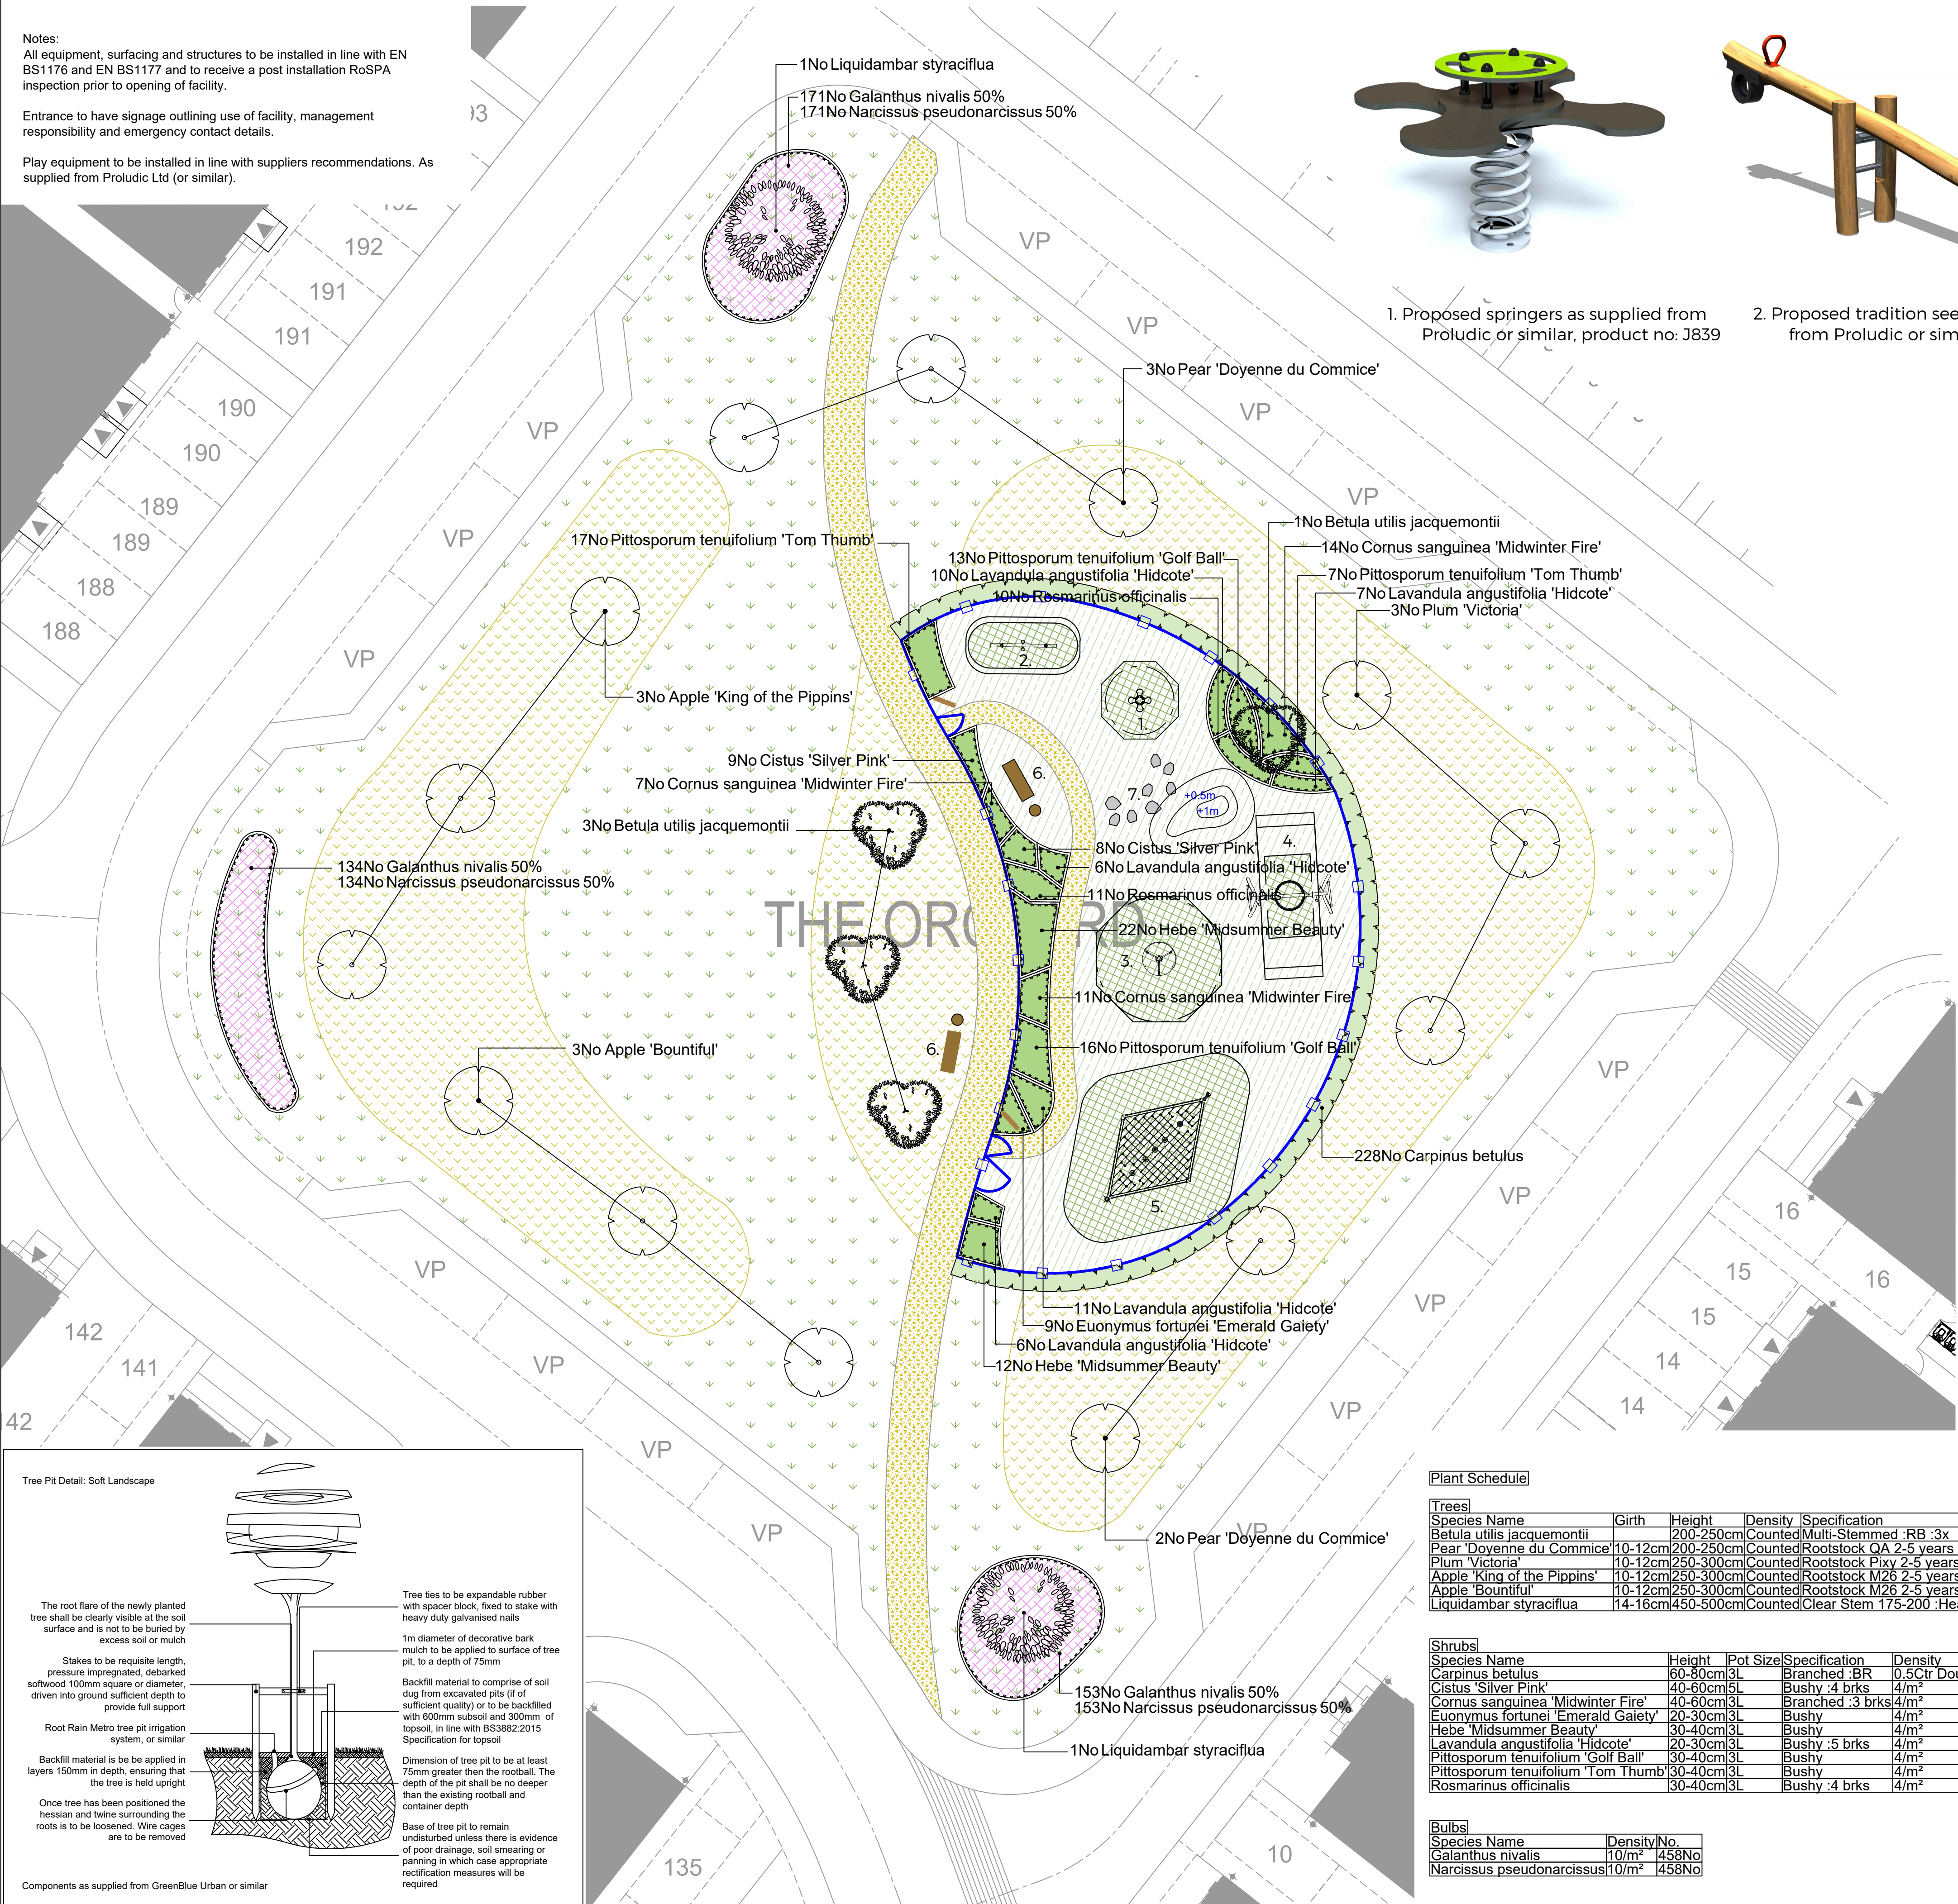

1. Proposed springers as supplied from Proludic or similar, product no: J839

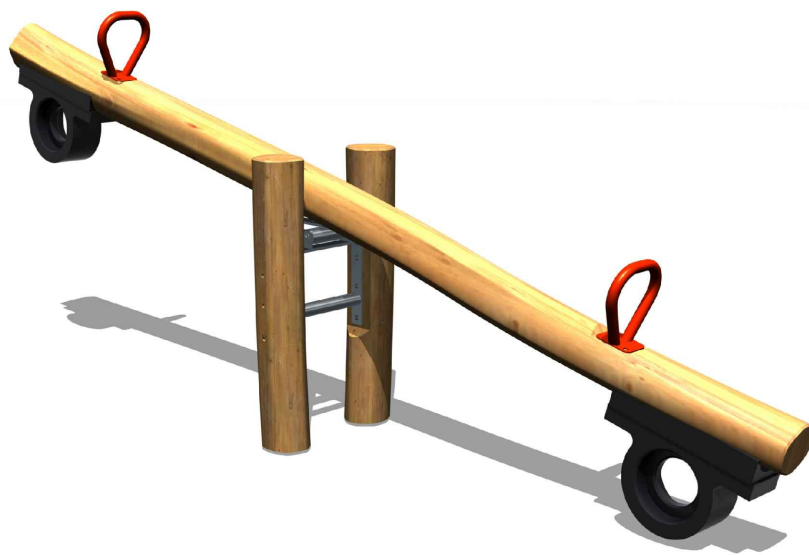


2. Proposed tradition see saw as supplied from Proludic or similar, product no: 4920



3. Proposed Rotating Equipment from Proludic or similar, product no: J2400



4. Proposed traditional bird nest as supplied from Proludic or similar, product no: J491

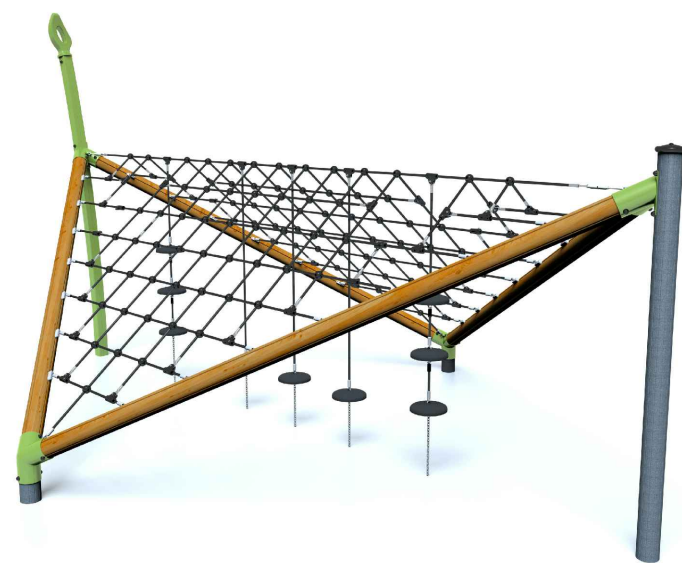

5. Proposed climbing equipment as supplied from Proludic or similar, product no: J57002



6. Proposed timber bench and bin as supplied from Proludic or similar, product no: RBA08 & J2822



7. Play Bolders


SPECIFICATION
All works generally, to comply with the written Soft Landscape Specification.

NOTES:
DO NOT SCALE FROM DRAWING
NOT FOR CONSTRUCTION, FOR PLANNING PURPOSES ONLY

Legend

- Proposed tree planting within soft landscape.
- Proposed multi stem tree within soft landscape
- Proposed fruit tree within soft landscape
- Proposed *Carpinus* (hornbeam) hedge planting to be planted in a double staggered row 300mm apart and at 500mm centres in each row. To be maintained at 1m height
- Proposed shrub planting to receive 75mm bark mulch after planting operations
- Proposed bulb mix
- Proposed wear and tear grassland
- Proposed species rich lawn turf
- Proposed wildflower grassland areas
- Proposed safety grass matting
- Proposed 1.0m high galvanized bowtop fence in black with self closing gates of different colour
- Proposed hoggan footpath with timber edging
- Proposed aluminium entrance sign 120x90cm from Playdale

The sign to indicate the following:
- the area is solely for use by children
- adults are not allowed unless accompanied by children
- dogs are excluded
- name and telephone number of the operator of the facility to report any incident or damage to the play equipment

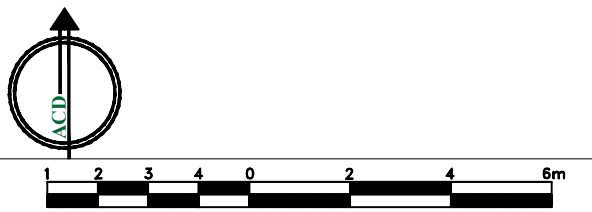

Rev Date Details Drawn



HEAD OFFICE
Rodbourne Rail Business Centre, Grange Lane,
Malmesbury, SN16 0ES
Tel: 01666 825646

Suite 8 & 9, Courtyard House, Mill Lane, Godalming, GU7 1EY
Tel: 01483 425714

Suite 6, Crescent House, Yonge Close, Eastleigh, SO50 9SX
Tel: 02382 026300

Suite 50, Space Business Centre Gloucester,
Quedgeley, Gloucester, GL2 4AL
Tel: 01452 887260

Suite G03B, 1010 Cambourne Business Park,
Cambourne, CB23 6DP
Tel: 01223 598598


email: mail@acdenv.co.uk
www.acdenvironmental.co.uk



scheme: Sinah Lane,
Hayling Island
client: Barratt Southampton
drawing: Detail Open Space
Proposal
date: June 2018
scale: 1:200@A1
drawing no: DBWS 20660 20
drawn: JRL checked: JS

Copyright of ACD Environmental Ltd. All rights described in Chapter IV of the Copyright, Designs and Patents Act 1988 have been generally asserted. 2011. Copyright of this plan remains with ACD until all fees have been paid in full.

Tree Pit Detail: Soft Landscape

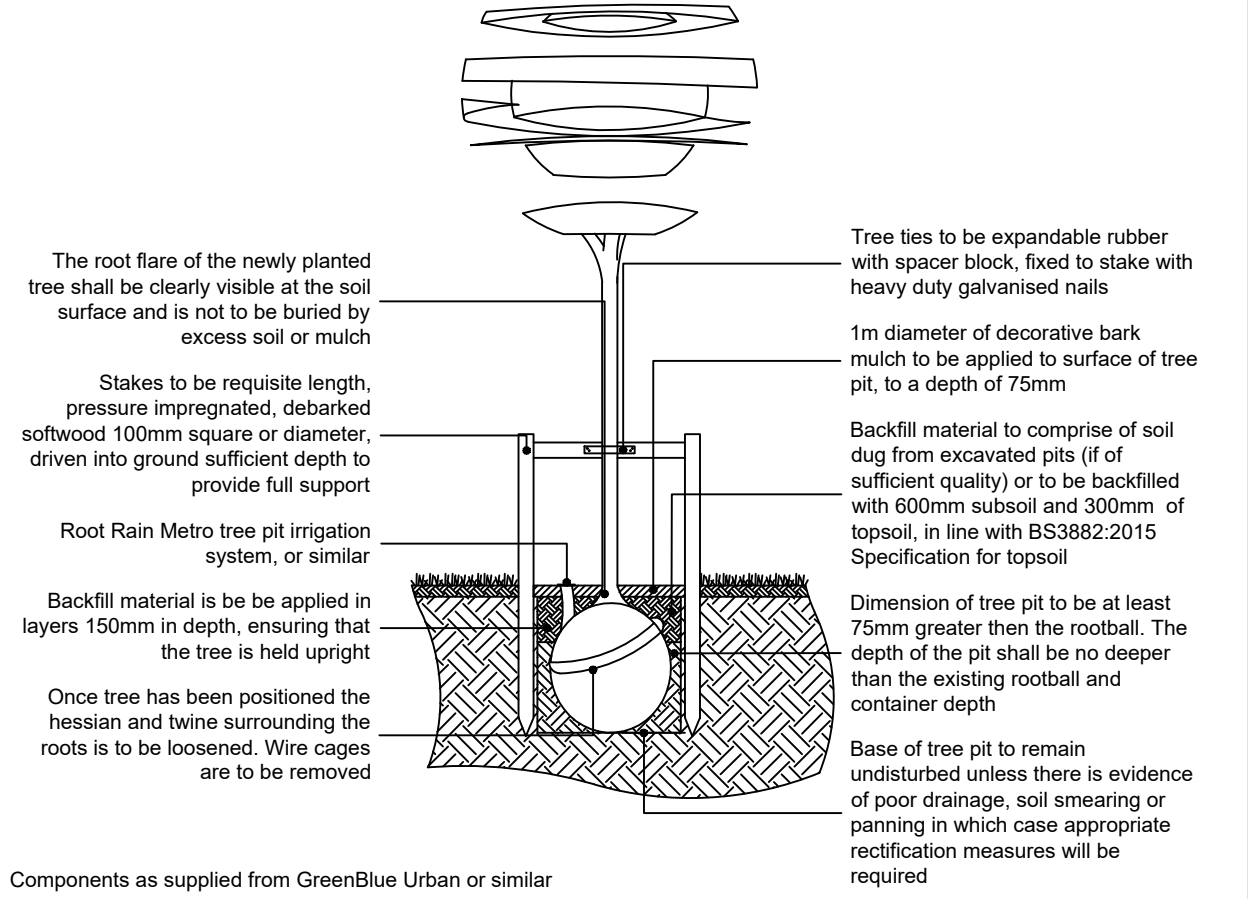

Plant Schedule

Trees					
Species Name	Girth	Height	Density	Specification	No.
Betula utilis jacquemontii		200-250cm	Counted	Multi-Stemmed :RB :3x	4No
Pear 'Doyenne du Commice'	10-12cm	200-250cm	Counted	Rootstock QA 2-5 years :RB	5No
Plum 'Victoria'	10-12cm	250-300cm	Counted	Rootstock Pixy 2-5 years :RB	3No
Apple 'King of the Pippins'	10-12cm	250-300cm	Counted	Rootstock M26 2-5 years :RB	3No
Apple 'Bountiful'	10-12cm	250-300cm	Counted	Rootstock M26 2-5 years :RB	3No
Liquidambar styraciflua	14-16cm	450-500cm	Counted	Clear Stem 175-200 :Heavy Standard :RB	2No

Shrubs

Species Name	Height	Pot Size	Specification	Density	No.
Carpinus betulus	60-80cm	3L	Branched :BR	0.5Ctr Double Staggered at 0.3m offset	228No
Cistus 'Silver Pink'	40-60cm	5L	Bushy :4 brks	4/m ²	17No
Cornus sanguinea 'Midwinter Fire'	40-60cm	3L	Branched :3 brks	4/m ²	32No
Euonymus fortunei 'Emerald Gaiety'	20-30cm	3L	Bushy	4/m ²	9No
Hebe 'Midsummer Beauty'	30-40cm	3L	Bushy	4/m ²	34No
Lavandula angustifolia 'Hidcote'	20-30cm	3L	Bushy :5 brks	4/m ²	40No
Pittosporum tenuifolium 'Golf Ball'	30-40cm	3L	Bushy	4/m ²	29No
Pittosporum tenuifolium 'Tom Thumb'	30-40cm	3L	Bushy	4/m ²	24No
Rosmarinus officinalis	30-40cm	3L	Bushy :4 brks	4/m ²	21No

Bulbs

Species Name	Density	No.
Galanthus nivalis	10/m ²	458No
Narcissus pseudonarcissus	10/m ²	458No