

Tree schedule				
Tree No	Species	Category	RPA Radius	Tree Works
All retained trees & hedges				Carry out safety check and lift over site to 3-4m as necessary.
G2	Field maple	B	5.4	-
T3	Ash	B	6.9	-
T4	Oak	B	5.4	-
T5	Oak	C	2.4	-
G6	Oak	B	6.0	-
G7	Oak, ash, purple plum	B	6.0	-
T8	Oak	B	6.0	-
T9	Monterey pine	C	7.8	-
T10	Laurel	C	3.6	-
G16	Beech, leyland cypress, holly	C	3.0	Fell (part)
T17	Ash	U	3.6	Fell (for management)
T18	Horse chestnut	B	5.4	-
T19	Poplar	C	6.6	-
T20	Ash	B	5.7	-
T21	Oak	B	8.4	-
T22	Poplar	C	9.0	-
H23	Leyland cypress	C	0.8	-
T24	Hawthorn	B	6.0	-
G25	Willow, fruit	C	2.4	-
T26	Cherry	U	3.6	-
T27	Monterey pine	U	8.4	-
T28	Indian bean tree	A	3.6	-
G29	Poplar, birch, ash, leyland cypress	C	1.8	-
T30	Apple	B	4.8	-
G31	Fruit	C	1.2	-
T32	Oak	B	7.8	-
H33	Laurel, portuguese laurel	C	1.2	-
T34	Atlantic cedar	C	1.8	-
G35	Cypress, birch	C	6.0	-
G36	Holly, birch, plum	C	3.6	Fell (part)
T37	Monterey cypress	C	9.0	-
T38	Eucalyptus	C	3.0	-
G39	Birch, hazel, magnolia, ash	C	3.6	Fell (part)
T40	Birch	U	4.2	-
G41	Ash, oak, cherry	C	2.4	Fell
T42	Birch	U	4.8	Fell (for management)
G43	Bay, ash, willow, apple, laurel, hawthorn, Noway maple	C	2.4	Fell


Tree protection plan
Location of trees, categorisation and protection/management proposals at Redlands House & The Coach House, 42 Long Copse Lane, Emsworth, Hampshire


Barrell Plan Ref: 17294-BT2

Provided Plan Refs: ENC/17/01/17, PL.130.18. -01 & PL.130.18. -03



Permission is granted to scale from this drawing for Local Authority Planning Approval purposes relating to tree protection measures only. Where applicable this drawing is to be read in conjunction with the arboricultural report. This drawing is the copyright of Barrell Tree Consultancy 2018. ©
This drawing to be reproduced in colour only.
www.barrelltreecare.co.uk

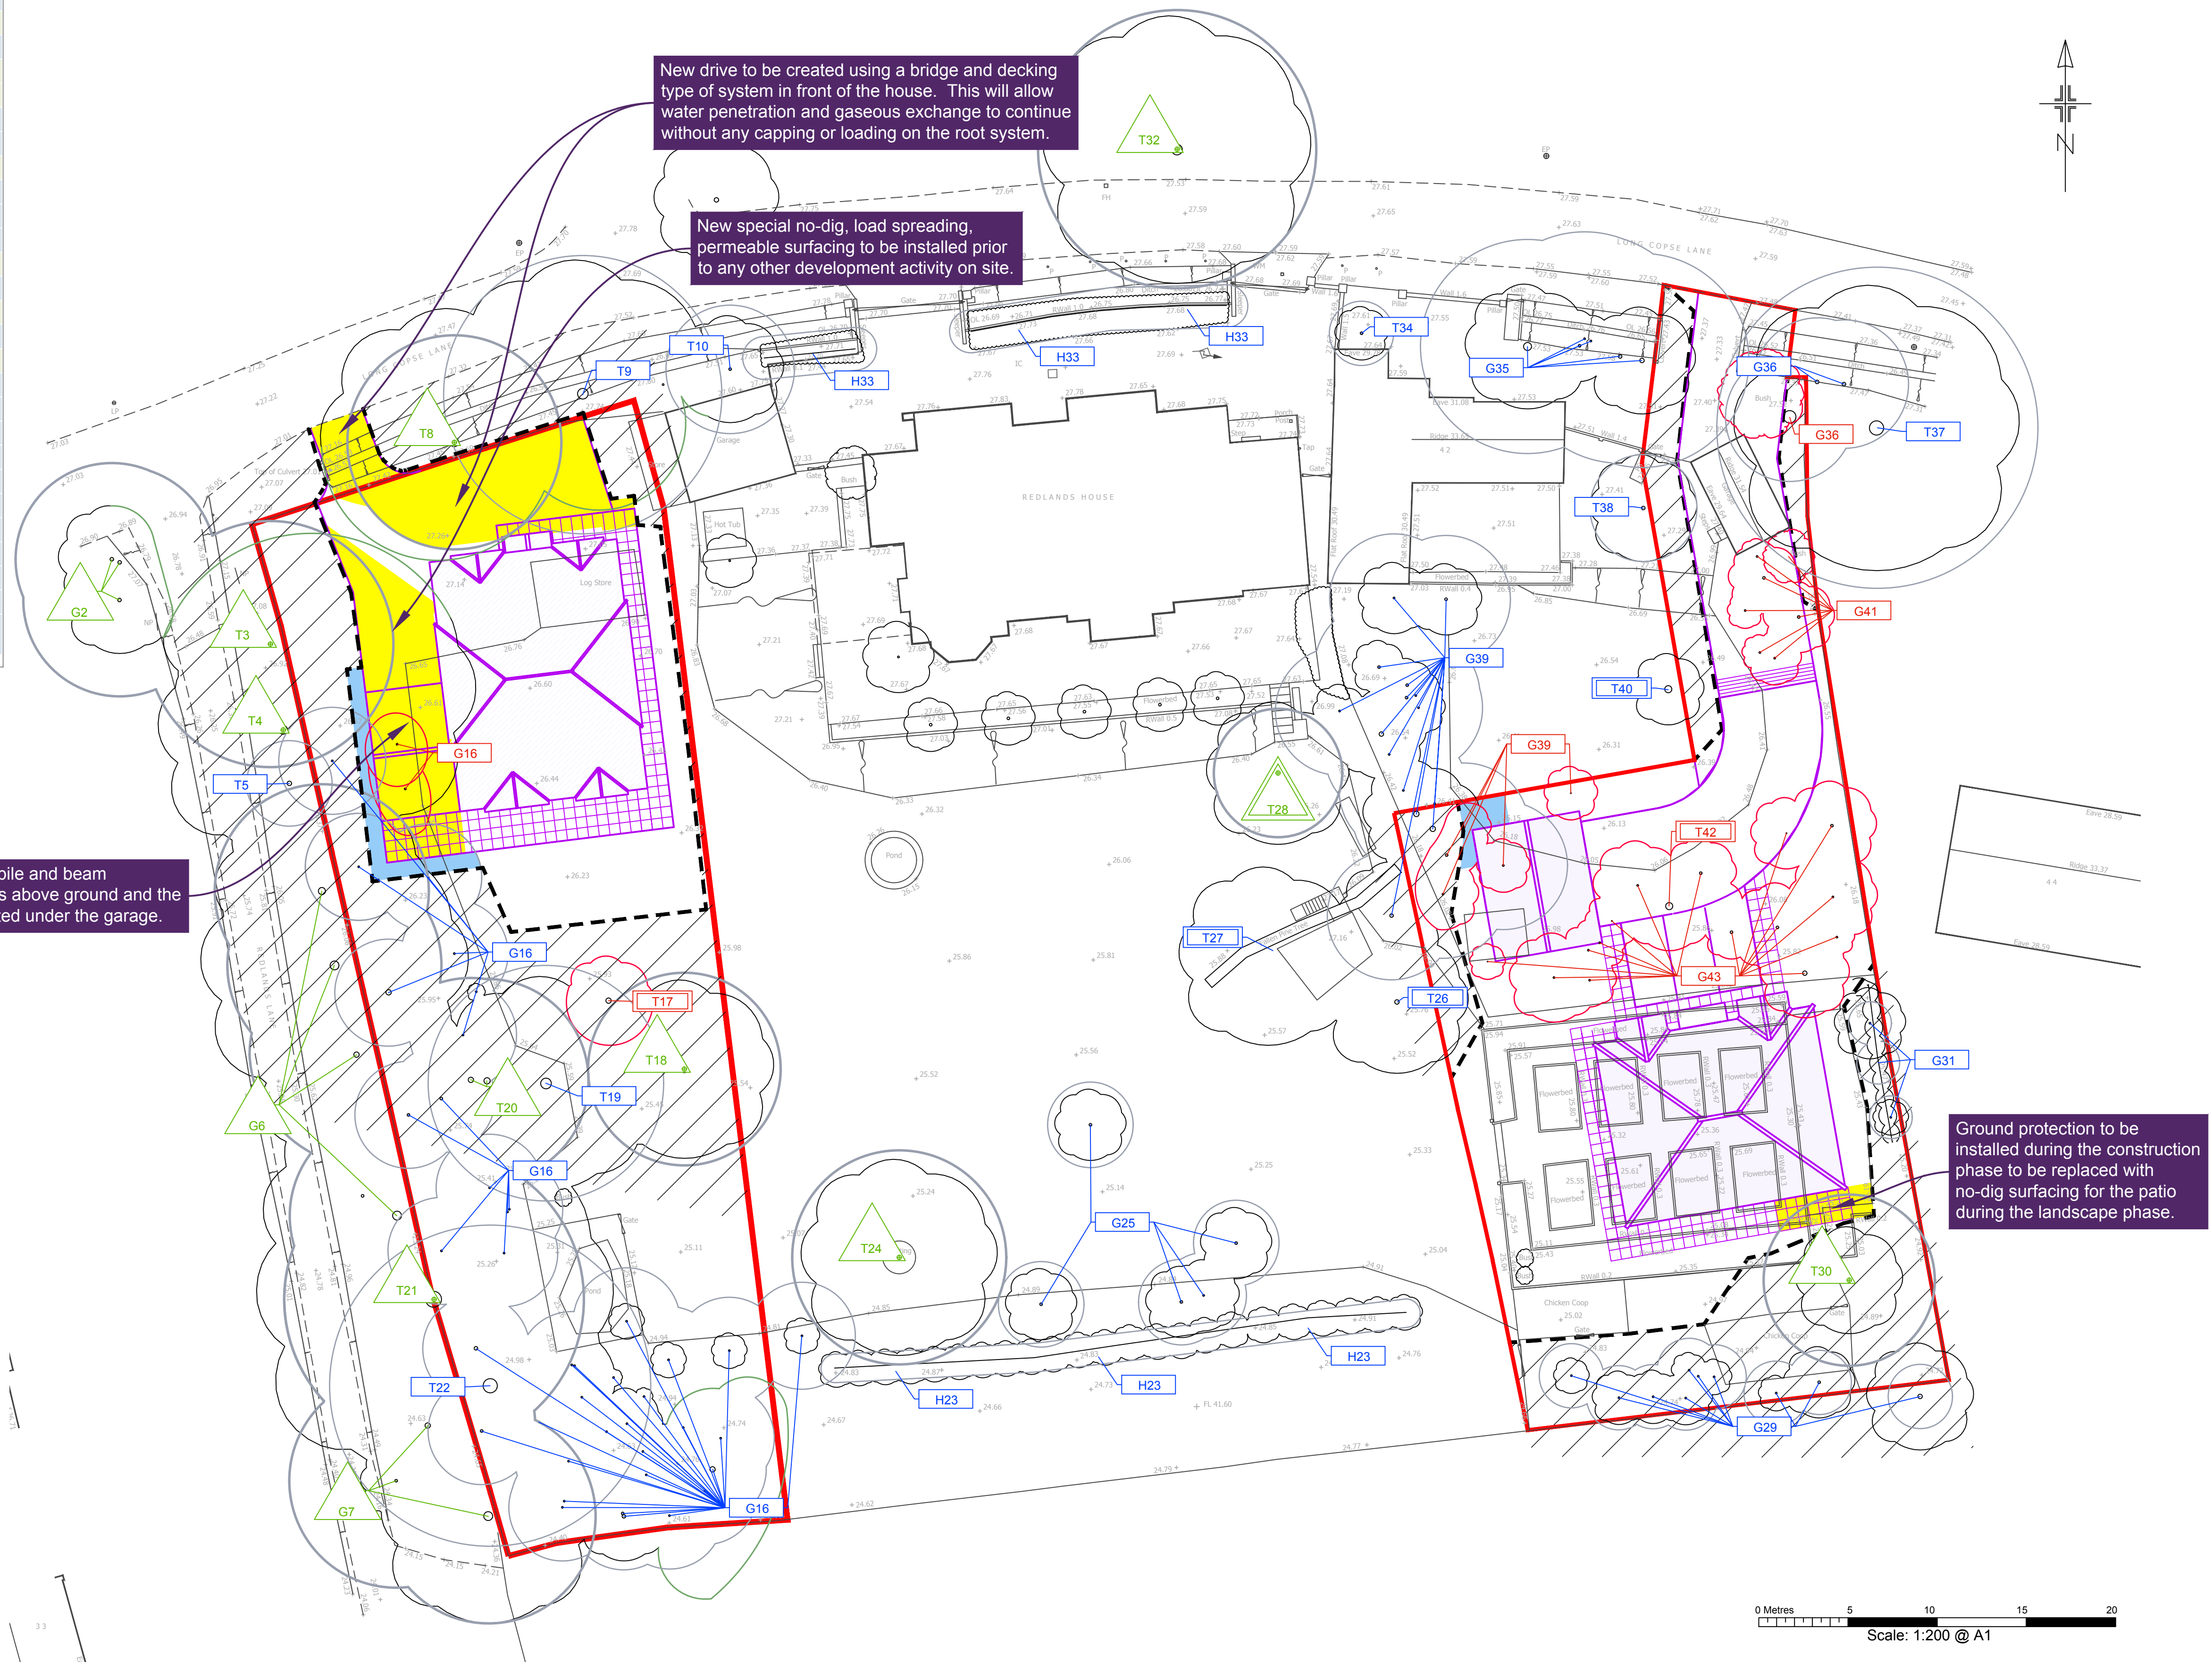

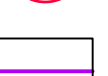

BS category A

BS category B

BS category C

BS category U

Trees to be removed

Proposed layout

Adjusted crown spreads not included on original land survey

Protective barrier/fencing

Construction exclusion zone (CEZ)

Precautionary Area

Construction exclusion zone protected by ground protection

Root protection area (RPA) boundaries for category A and B trees

Root protection area (RPA) boundaries for category C trees